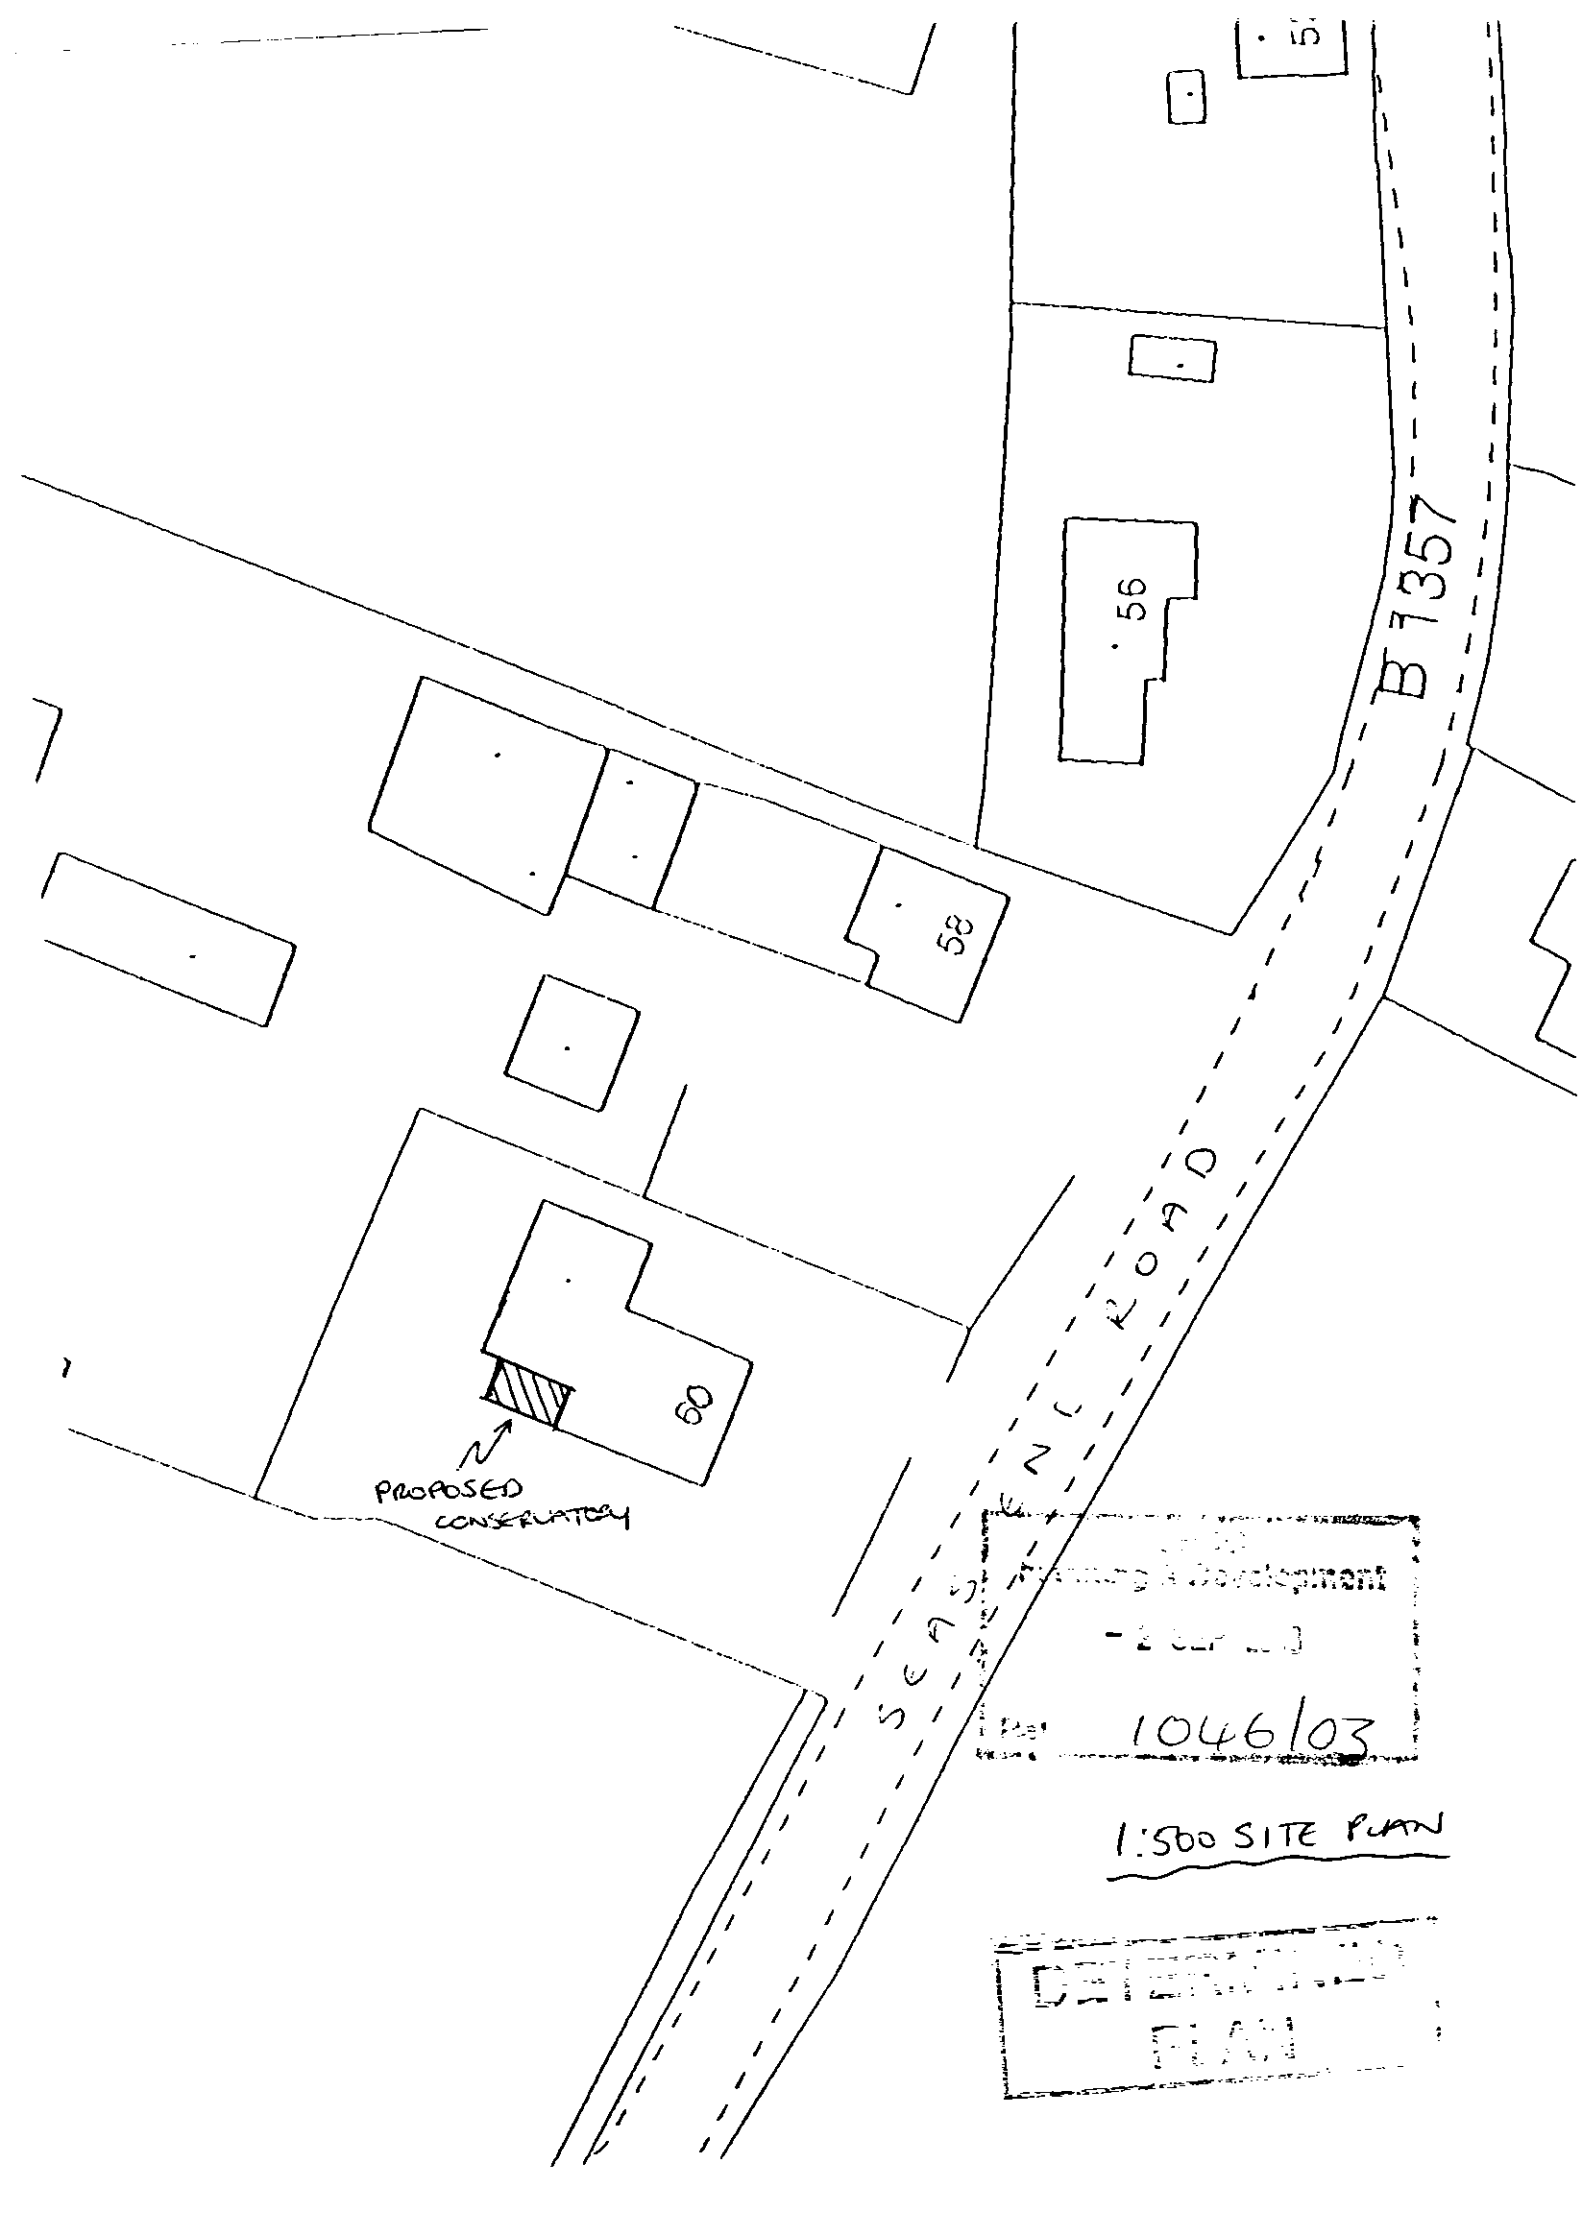


Planning & Development

Ref: 1046/03

1:500 SITE PLAN

PLAN