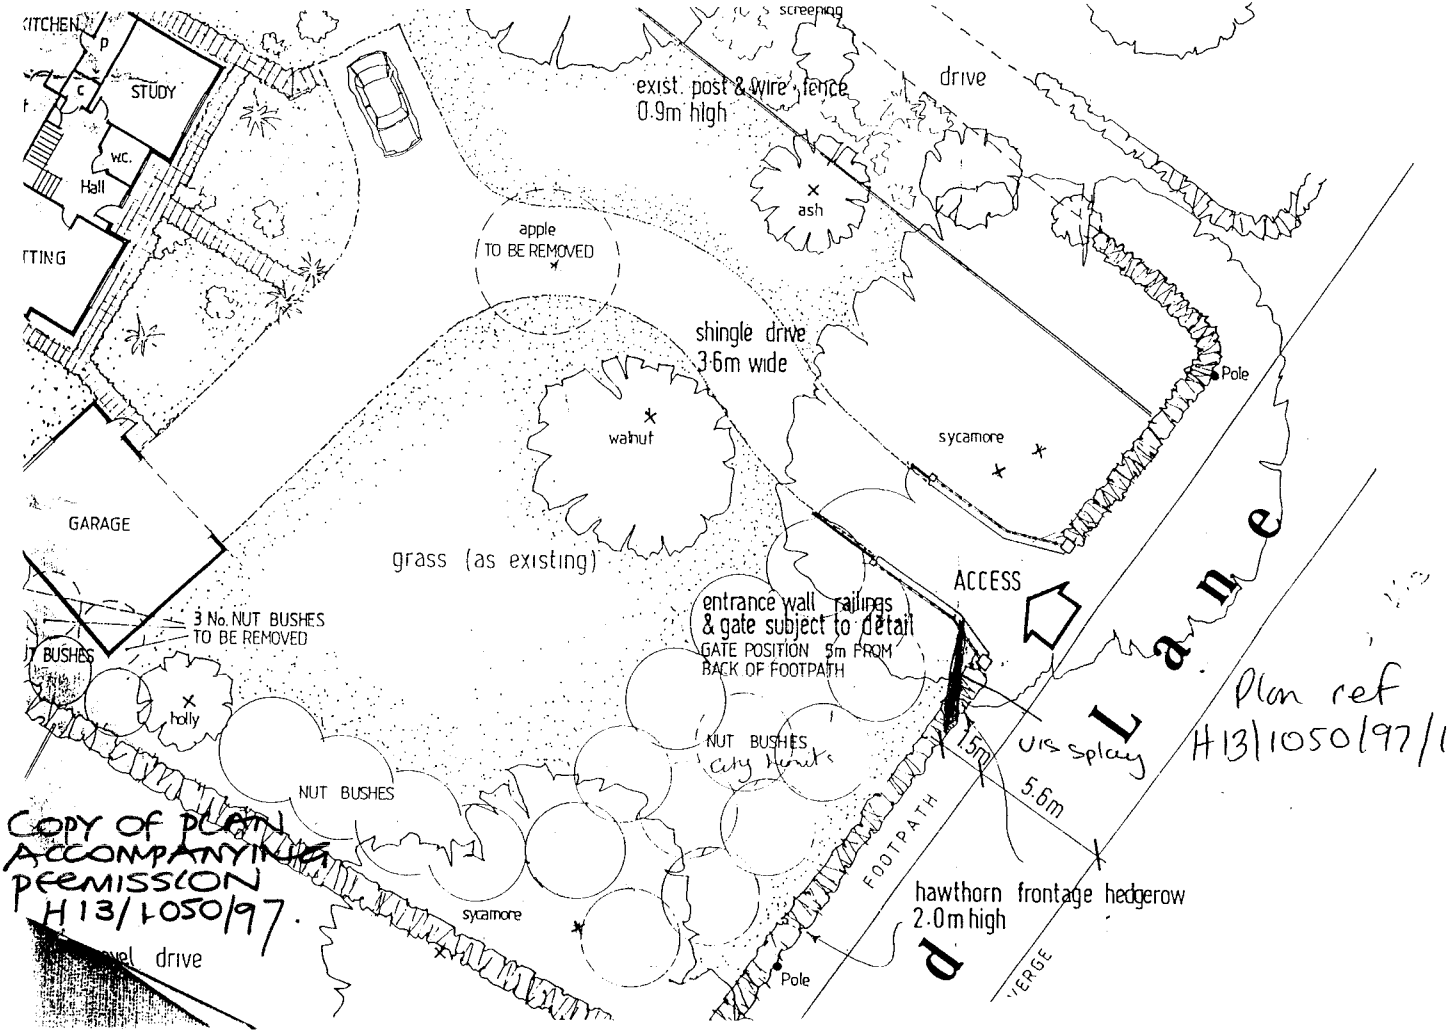


Plan ref
H13/1050/97/1

COPY OF PLAN
ACCOMPANYING
PERMISSION
H13/1050/97.