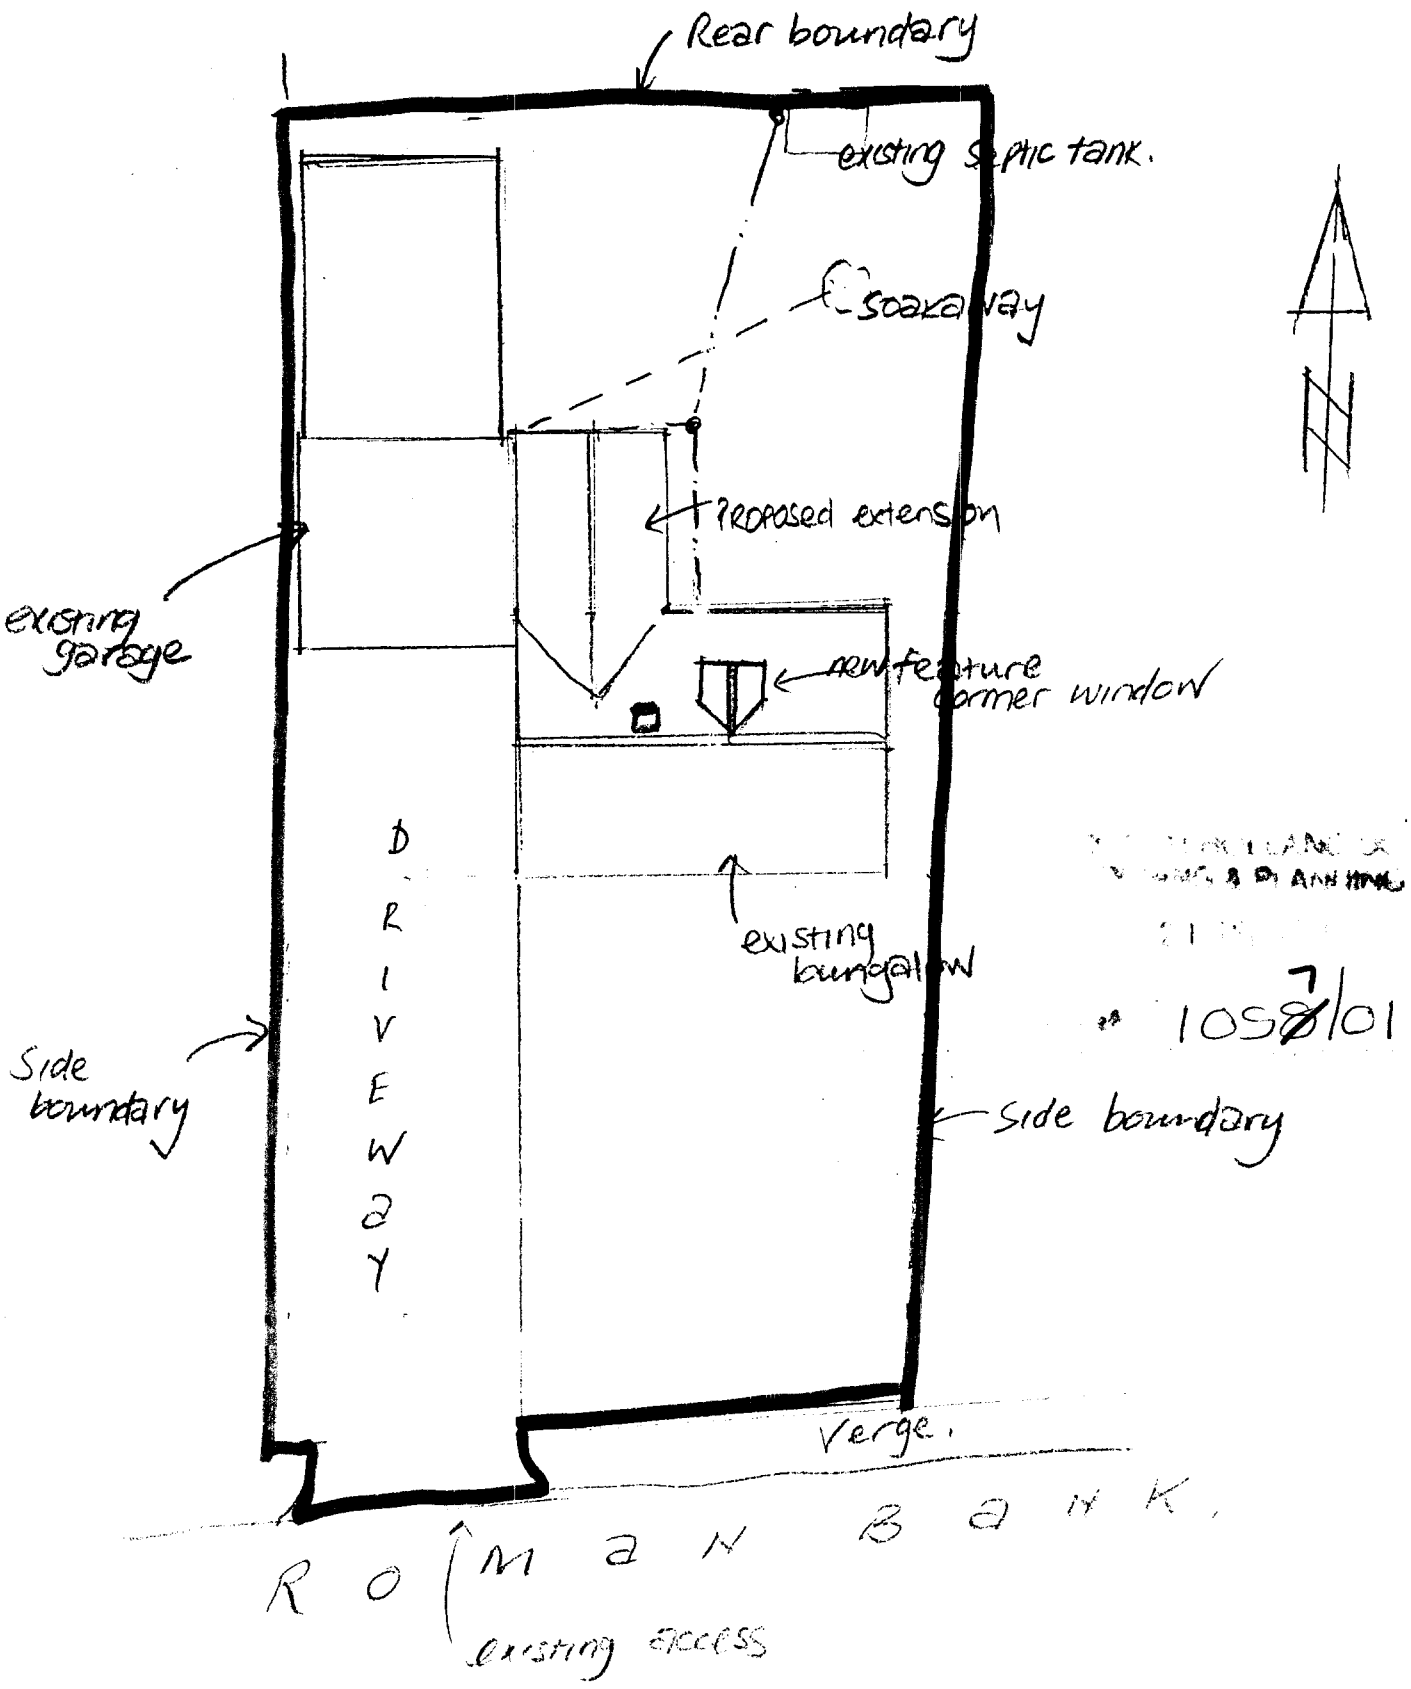

Scale 1:200.

Client: MR & MRS Beach
21 Roman Bank,
Moulton Seas End.

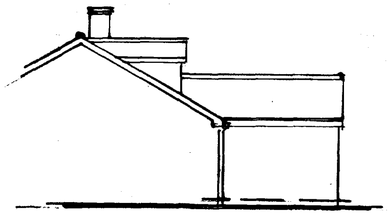

SIDE ELEVATION

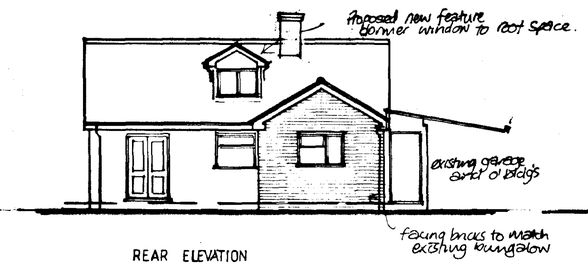

REAR ELEVATION

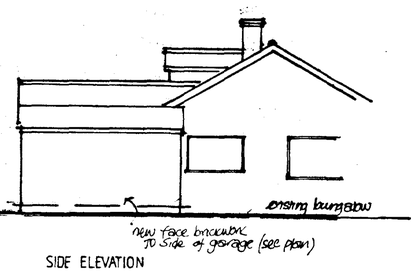

SIDE ELEVATION

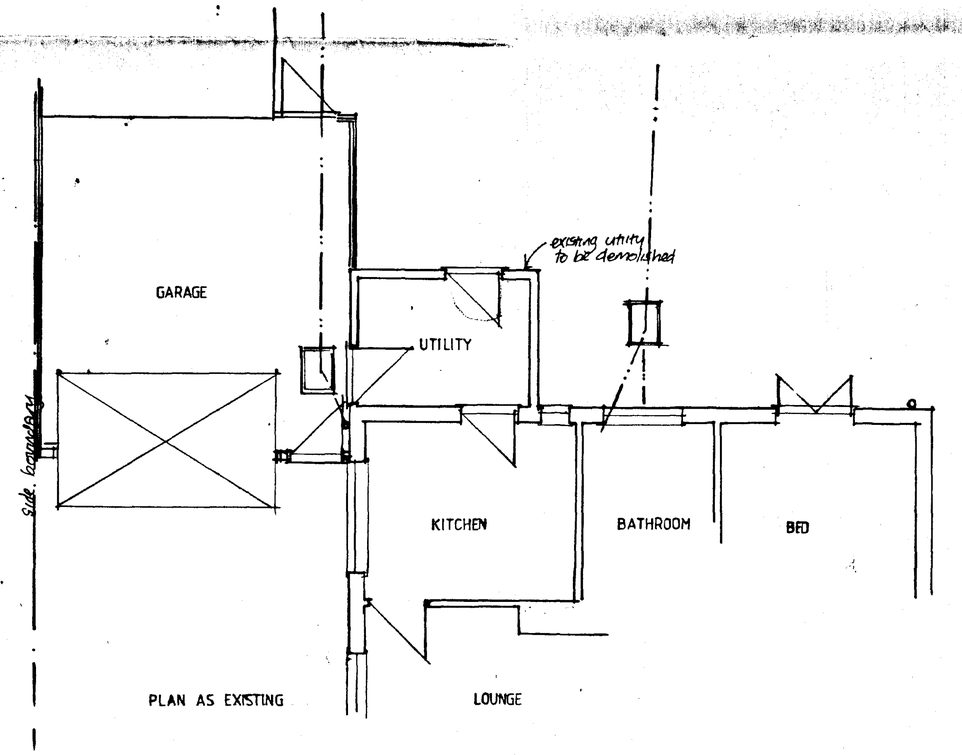

PLAN AS EXISTING

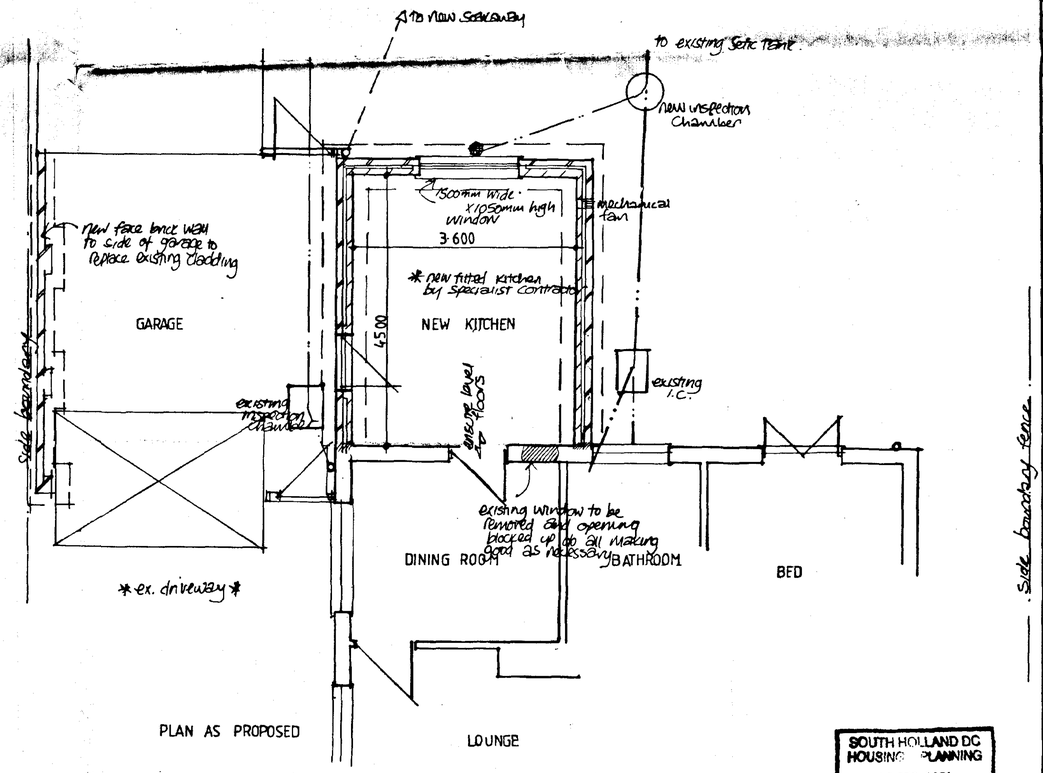

PLAN AS PROPOSED

SOUTH HOLLAND DC
HOUSING PLANNING
03 SEP 2001
Ref: 1057/01

NOTES

All dimensions must be checked on site and not scaled from this drawing.

A		
Date	Revisions	

© copyright

Client
Mr & Mrs BEACH

Job Title
PROPOSED EXTENSION TO REAR OF BUNGALOW.
21 ROMAN BANK
MOULTON SEAS END
LINCS

Drawing Title
PLANNING

Scale 1:50, 1:100.

Date AUG 2001

Drawn by L W B

Drg No.

Rev.

841 x 594mm A1