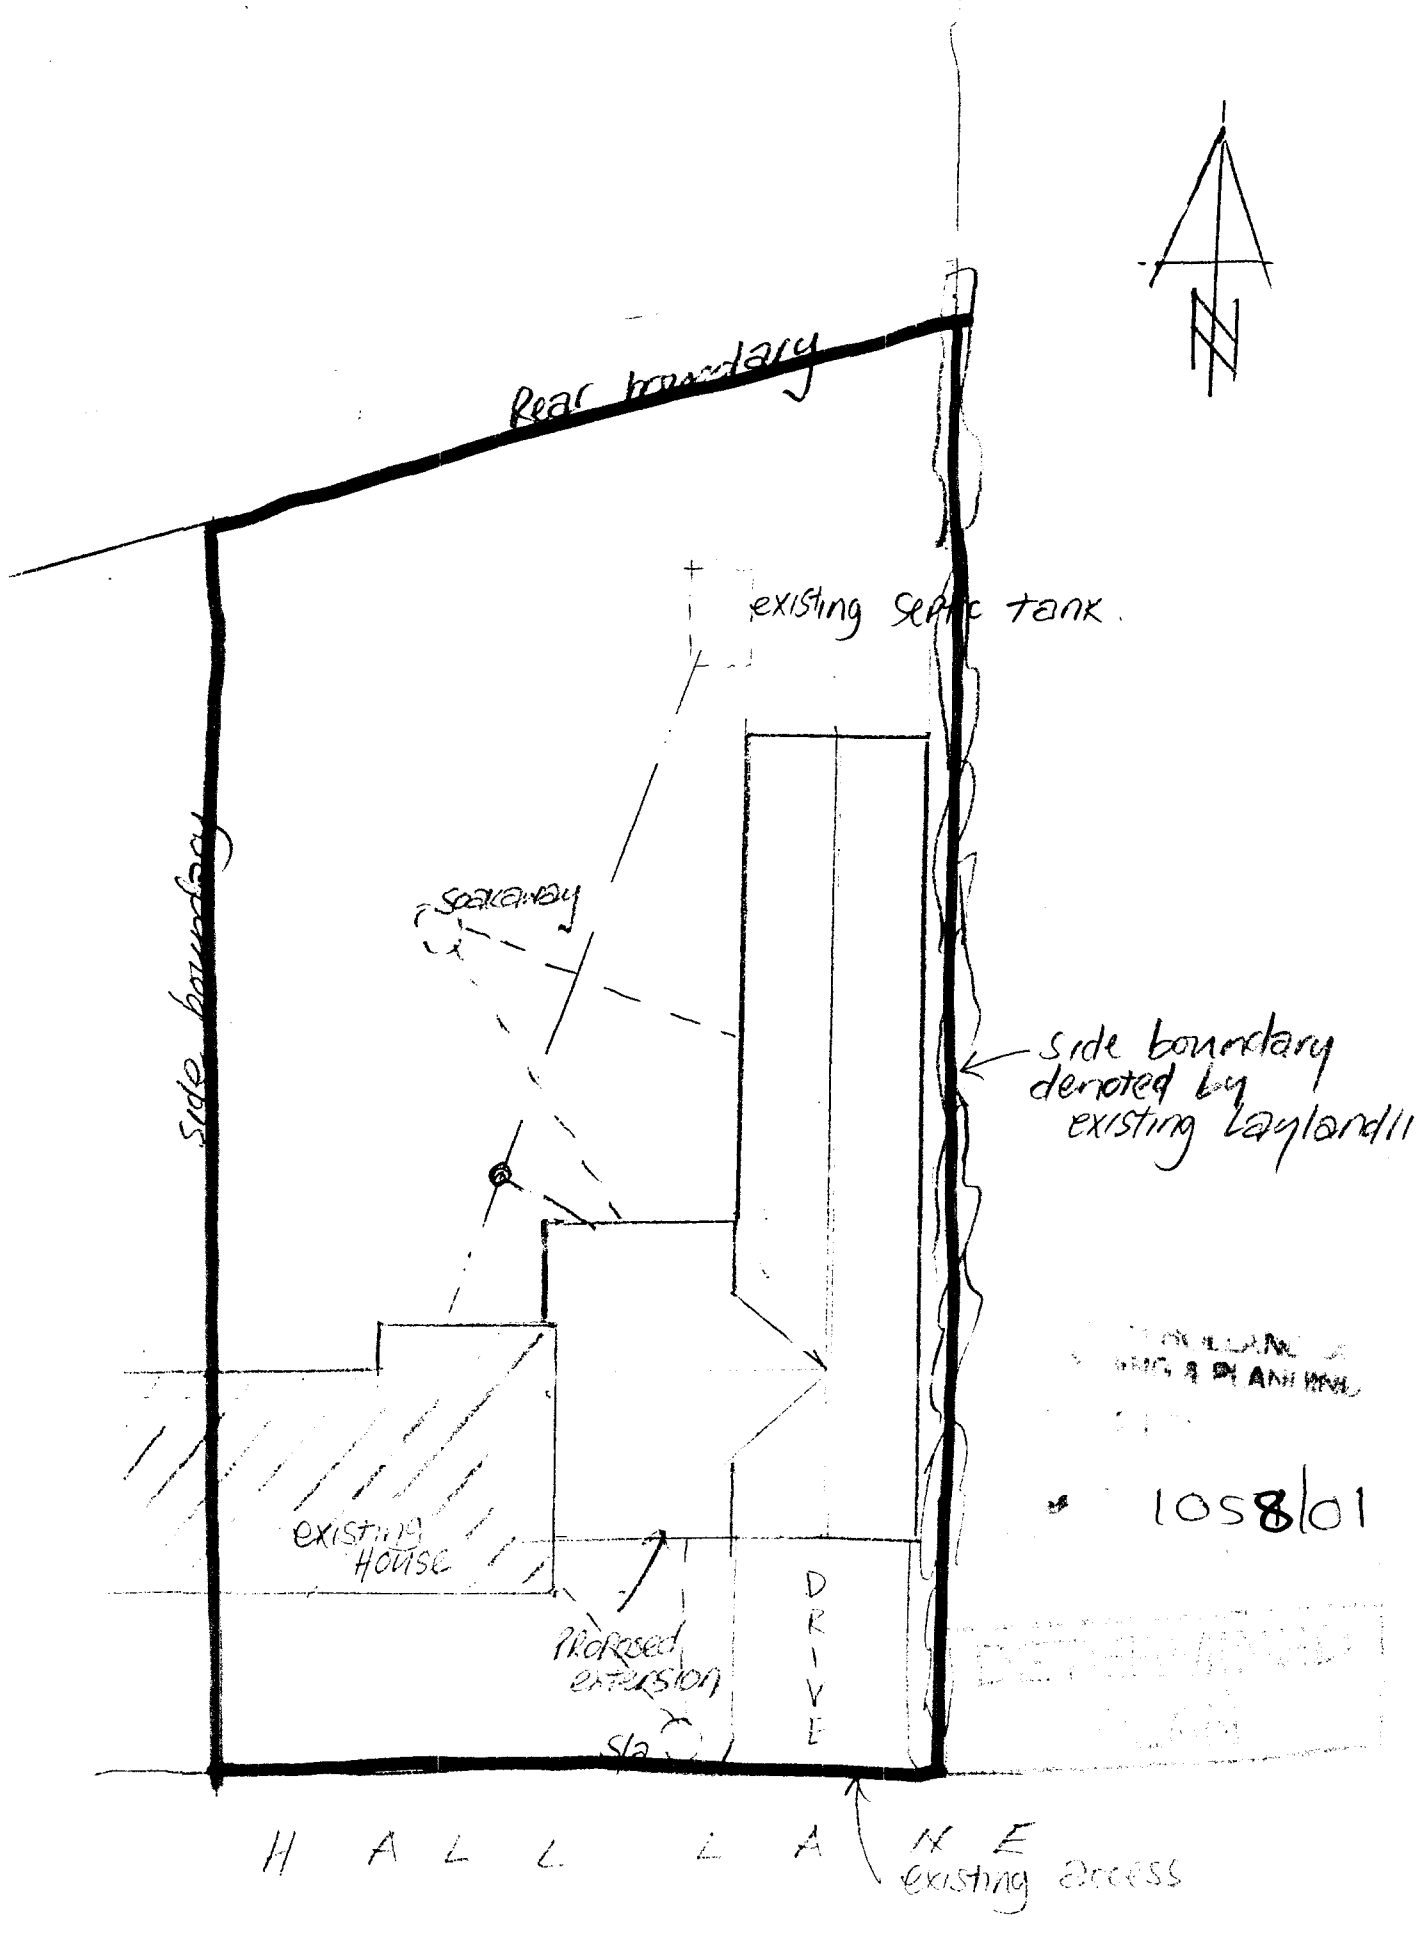

1058/01

BLOCK PLAN
SCALE 1:200.

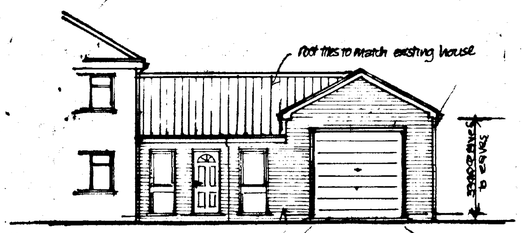

FRONT ELEVATION

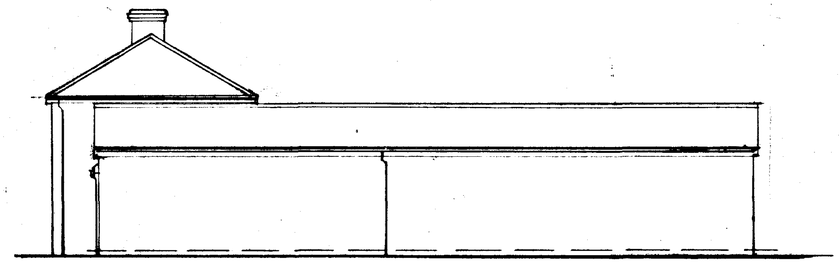

SIDE ELEVATION

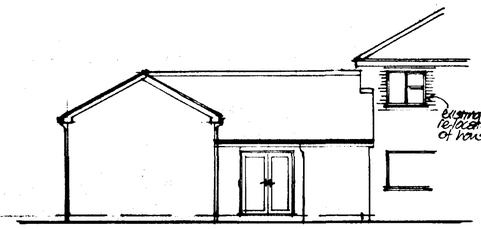

REAR ELEVATION

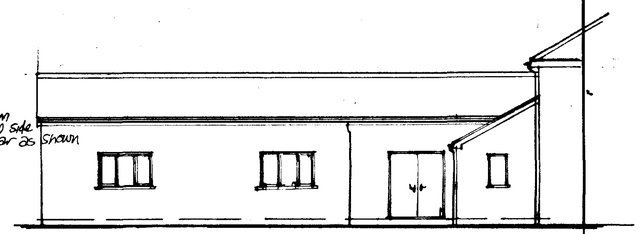

SIDE ELEVATION

PLAN AS PROPOSED

NOTES

All dimensions must be checked on site and not scaled from this drawing.

A	Date	Revisions

© copyright

Client

Mr & Mrs COLWELL

Job Title

PROPOSED EXTENSION AND DOUBLE GARAGE TO HOUSE

46, HALL LANE,
MOULTON SEAS END.
SPALDING
LINCS

Drawing Title

PLANNING

Scale 1:50, 1:100.

Date AUG, 2001

Drawn by LWB

Drg No.

Rev.

DETERMINED PLAN

SOUTH HOLLAND DC HOUSING & PLANNING 03 SEP 2001 Ref: 1058/01

RIBA ARCHITECT STANDARD

841 x 594mm A1