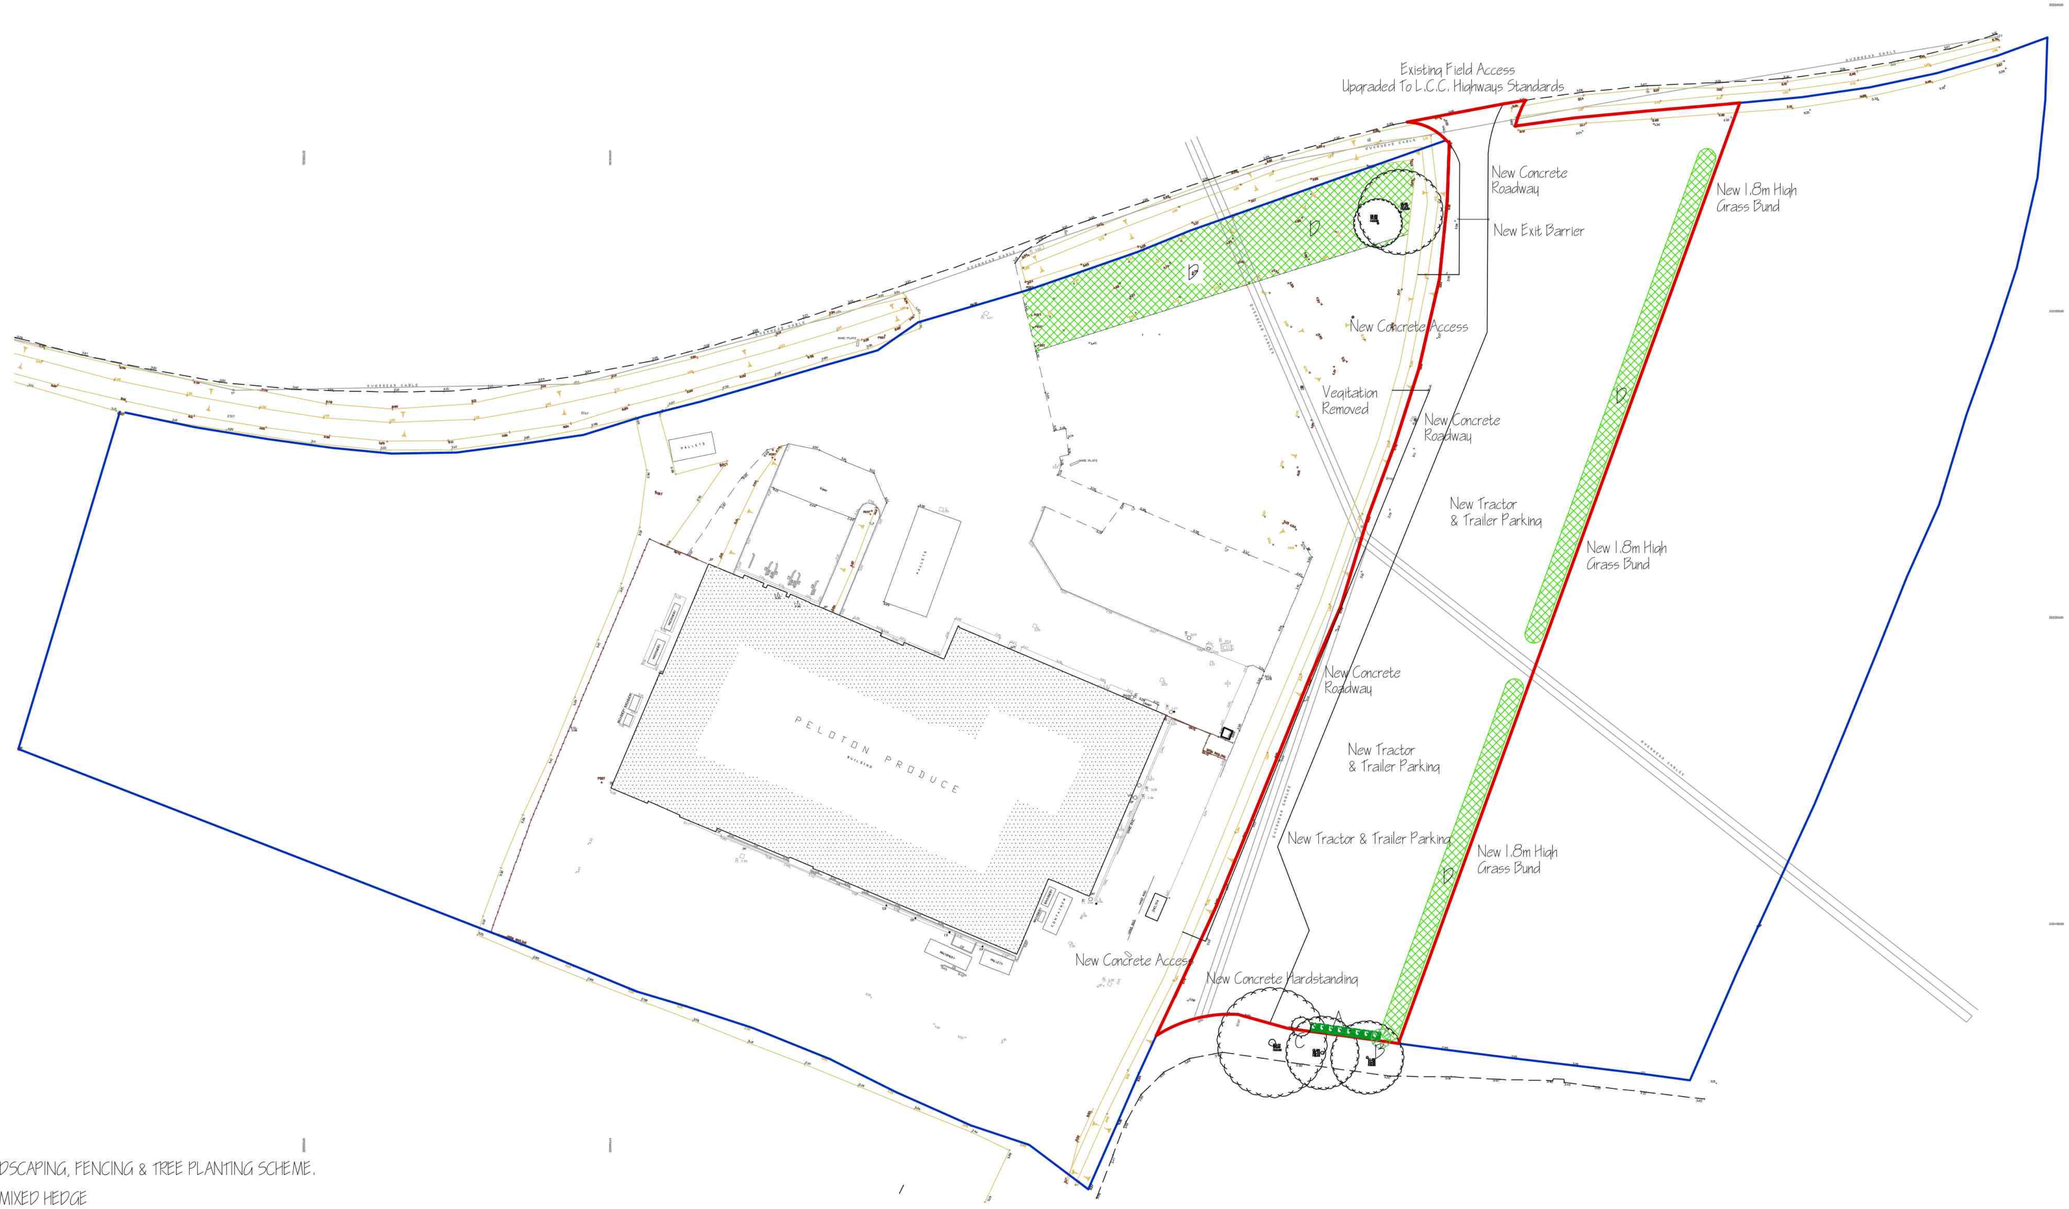

Existing Field Access
Upgraded To L.C.C. Highways Standards
New Concrete
Roadway
New Exit Barrier
New 1.8m High
Grass Bund
New Concrete Access
Vegitation
Removed
New Concrete
Roadway
New Tractor
& Trailer Parking
New 1.8m High
Grass Bund
New Concrete
Roadway
New Tractor
& Trailer Parking
New Tractor & Trailer Parking
New 1.8m High
Grass Bund
New Concrete Access
New Concrete Hardstanding
PELOTON PRODUCE
PALLETS
PALLETS
SHED
WATER
SHED
SHED
SHED