
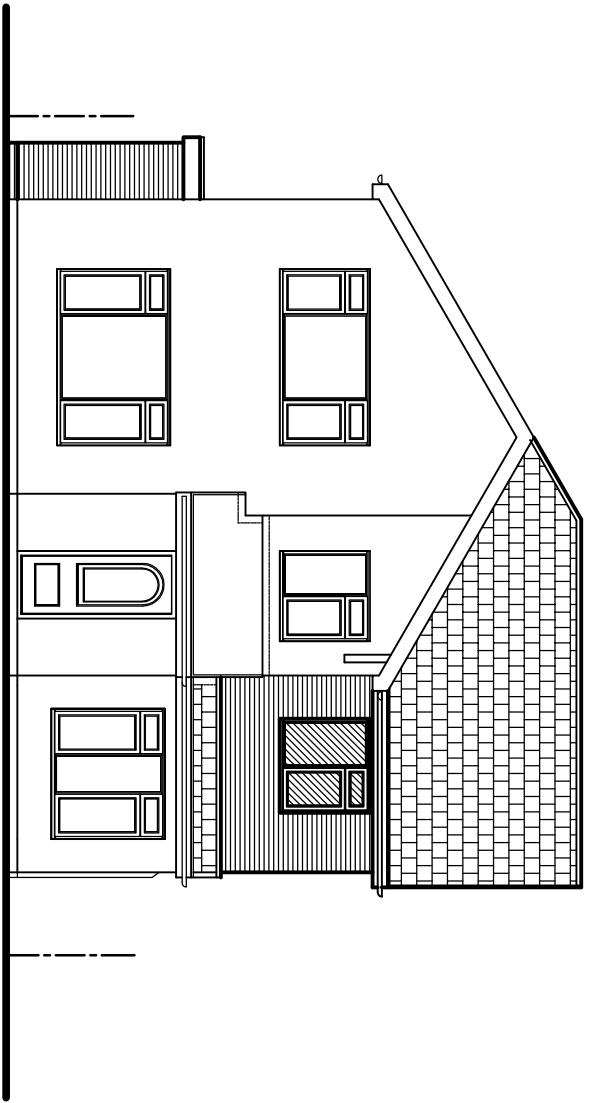
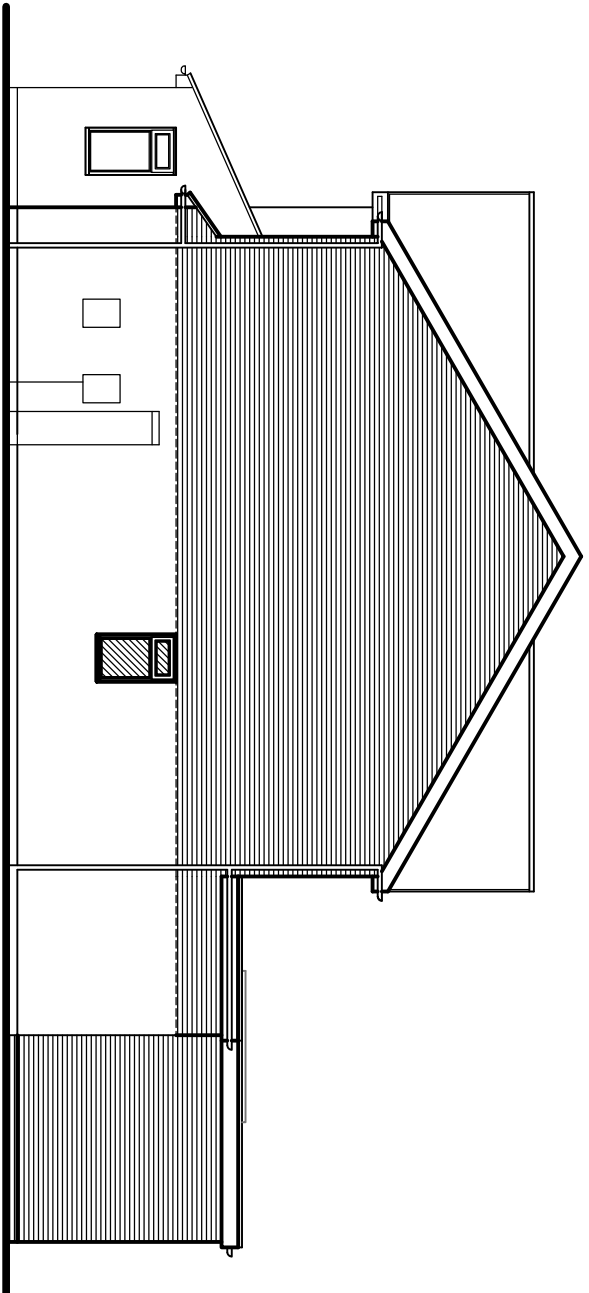
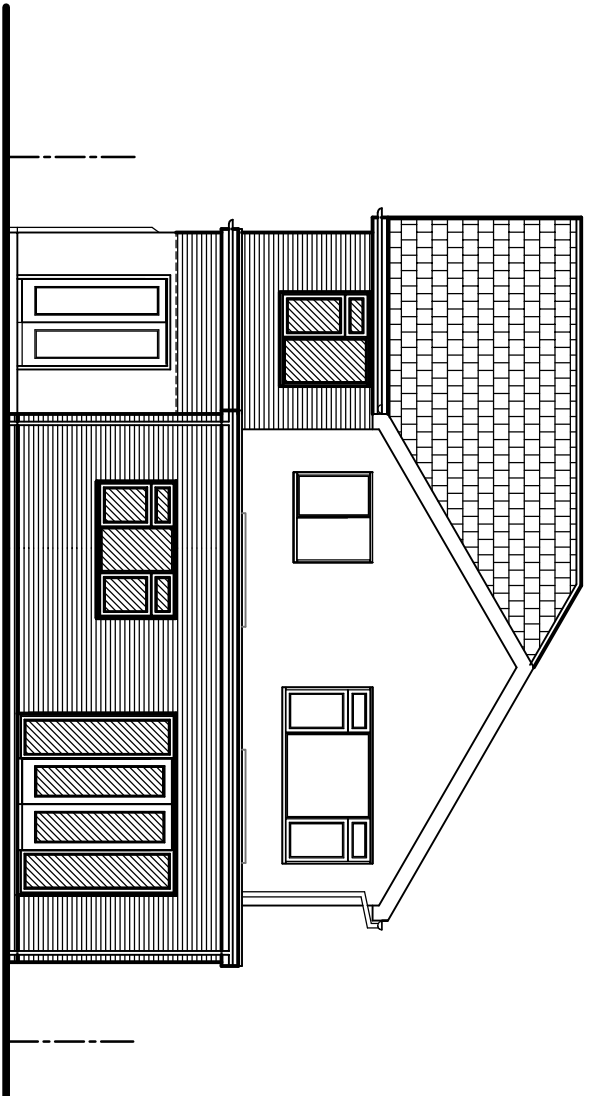
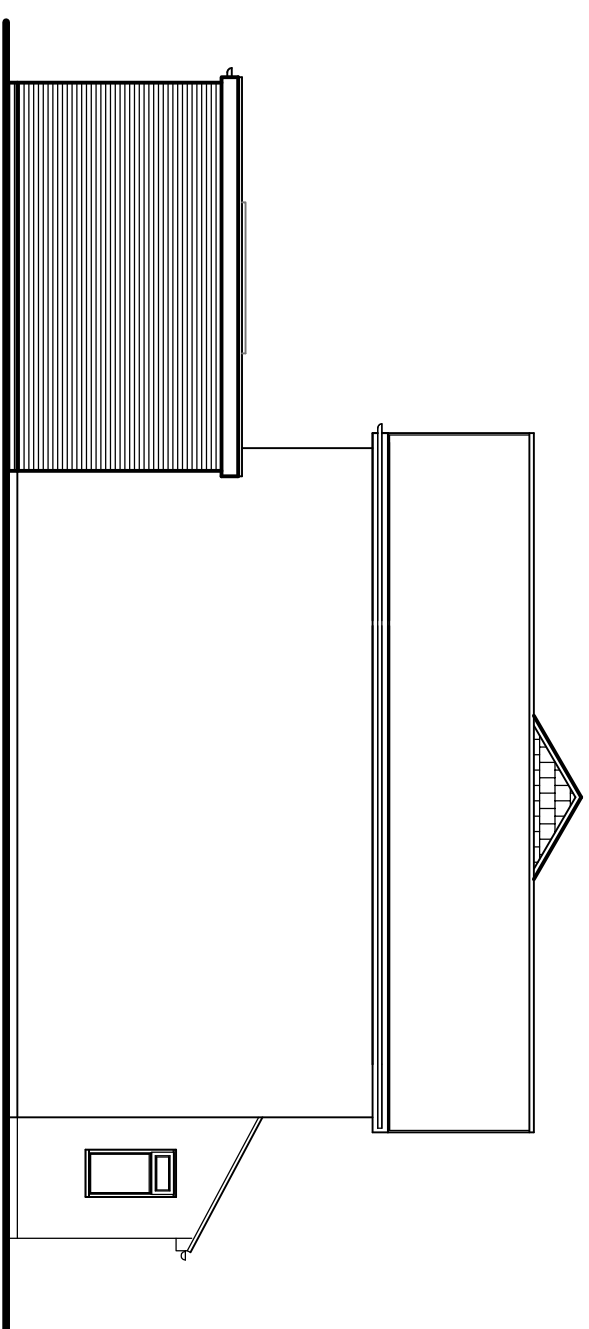
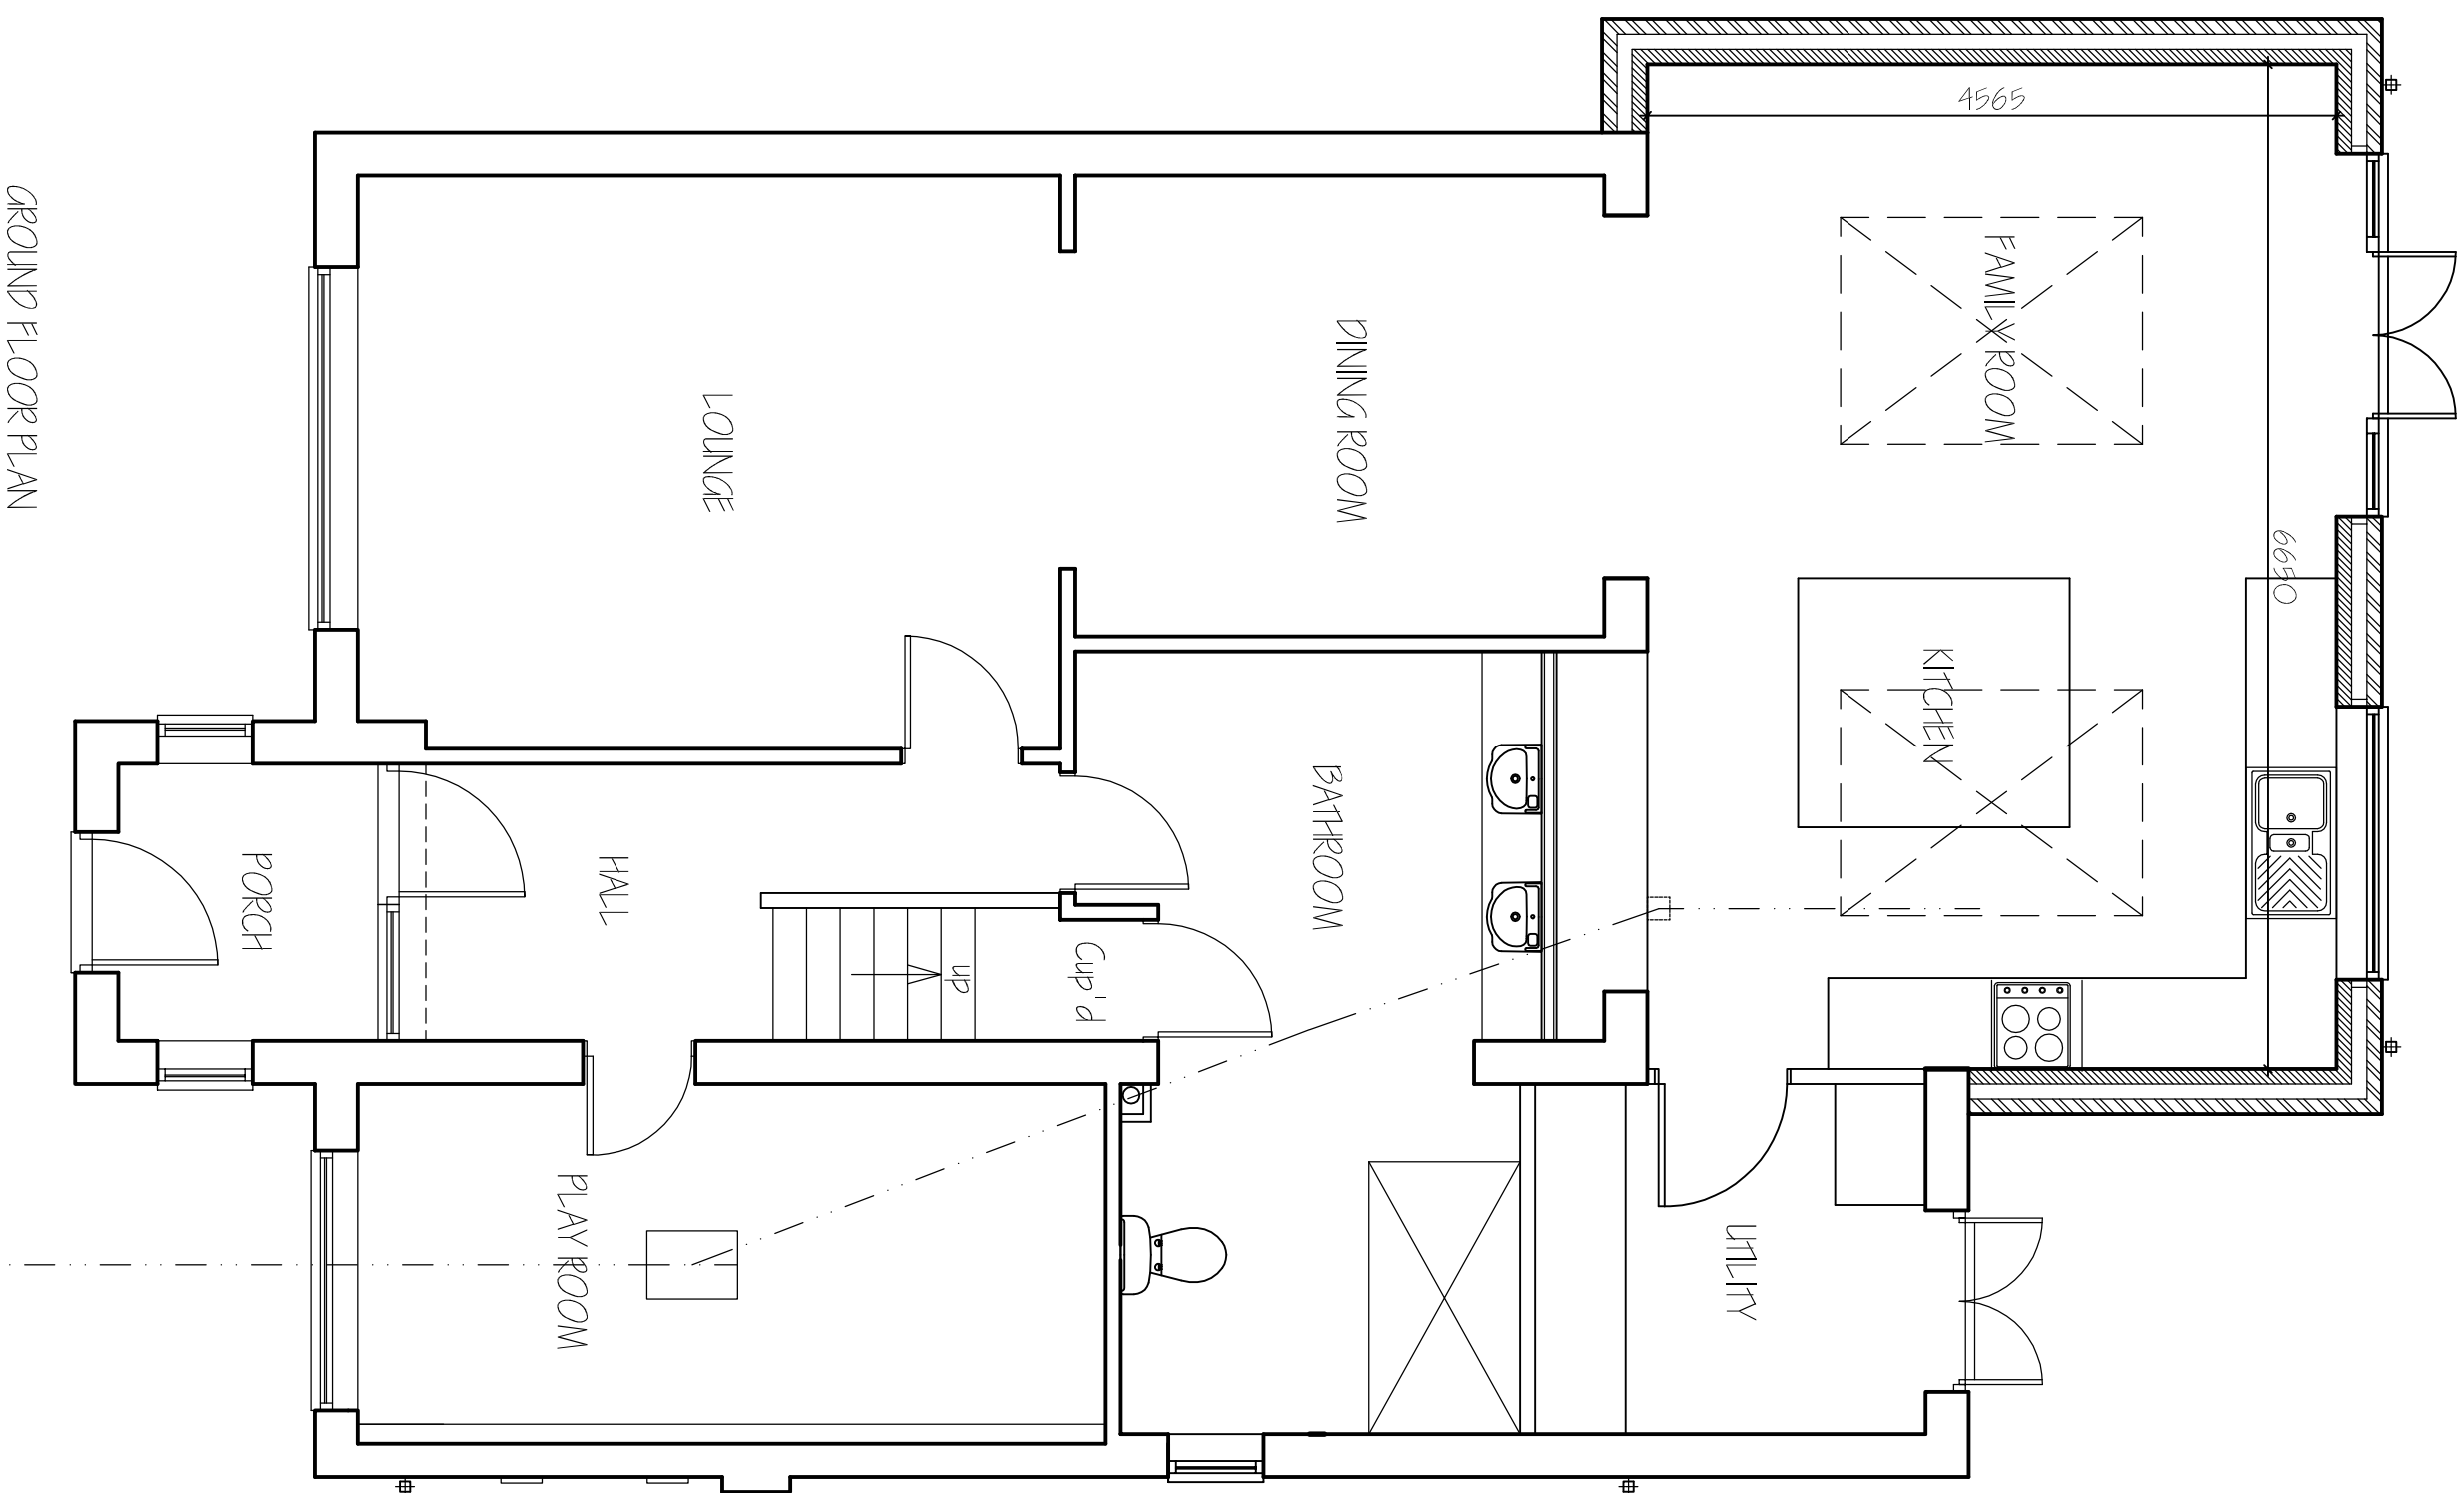
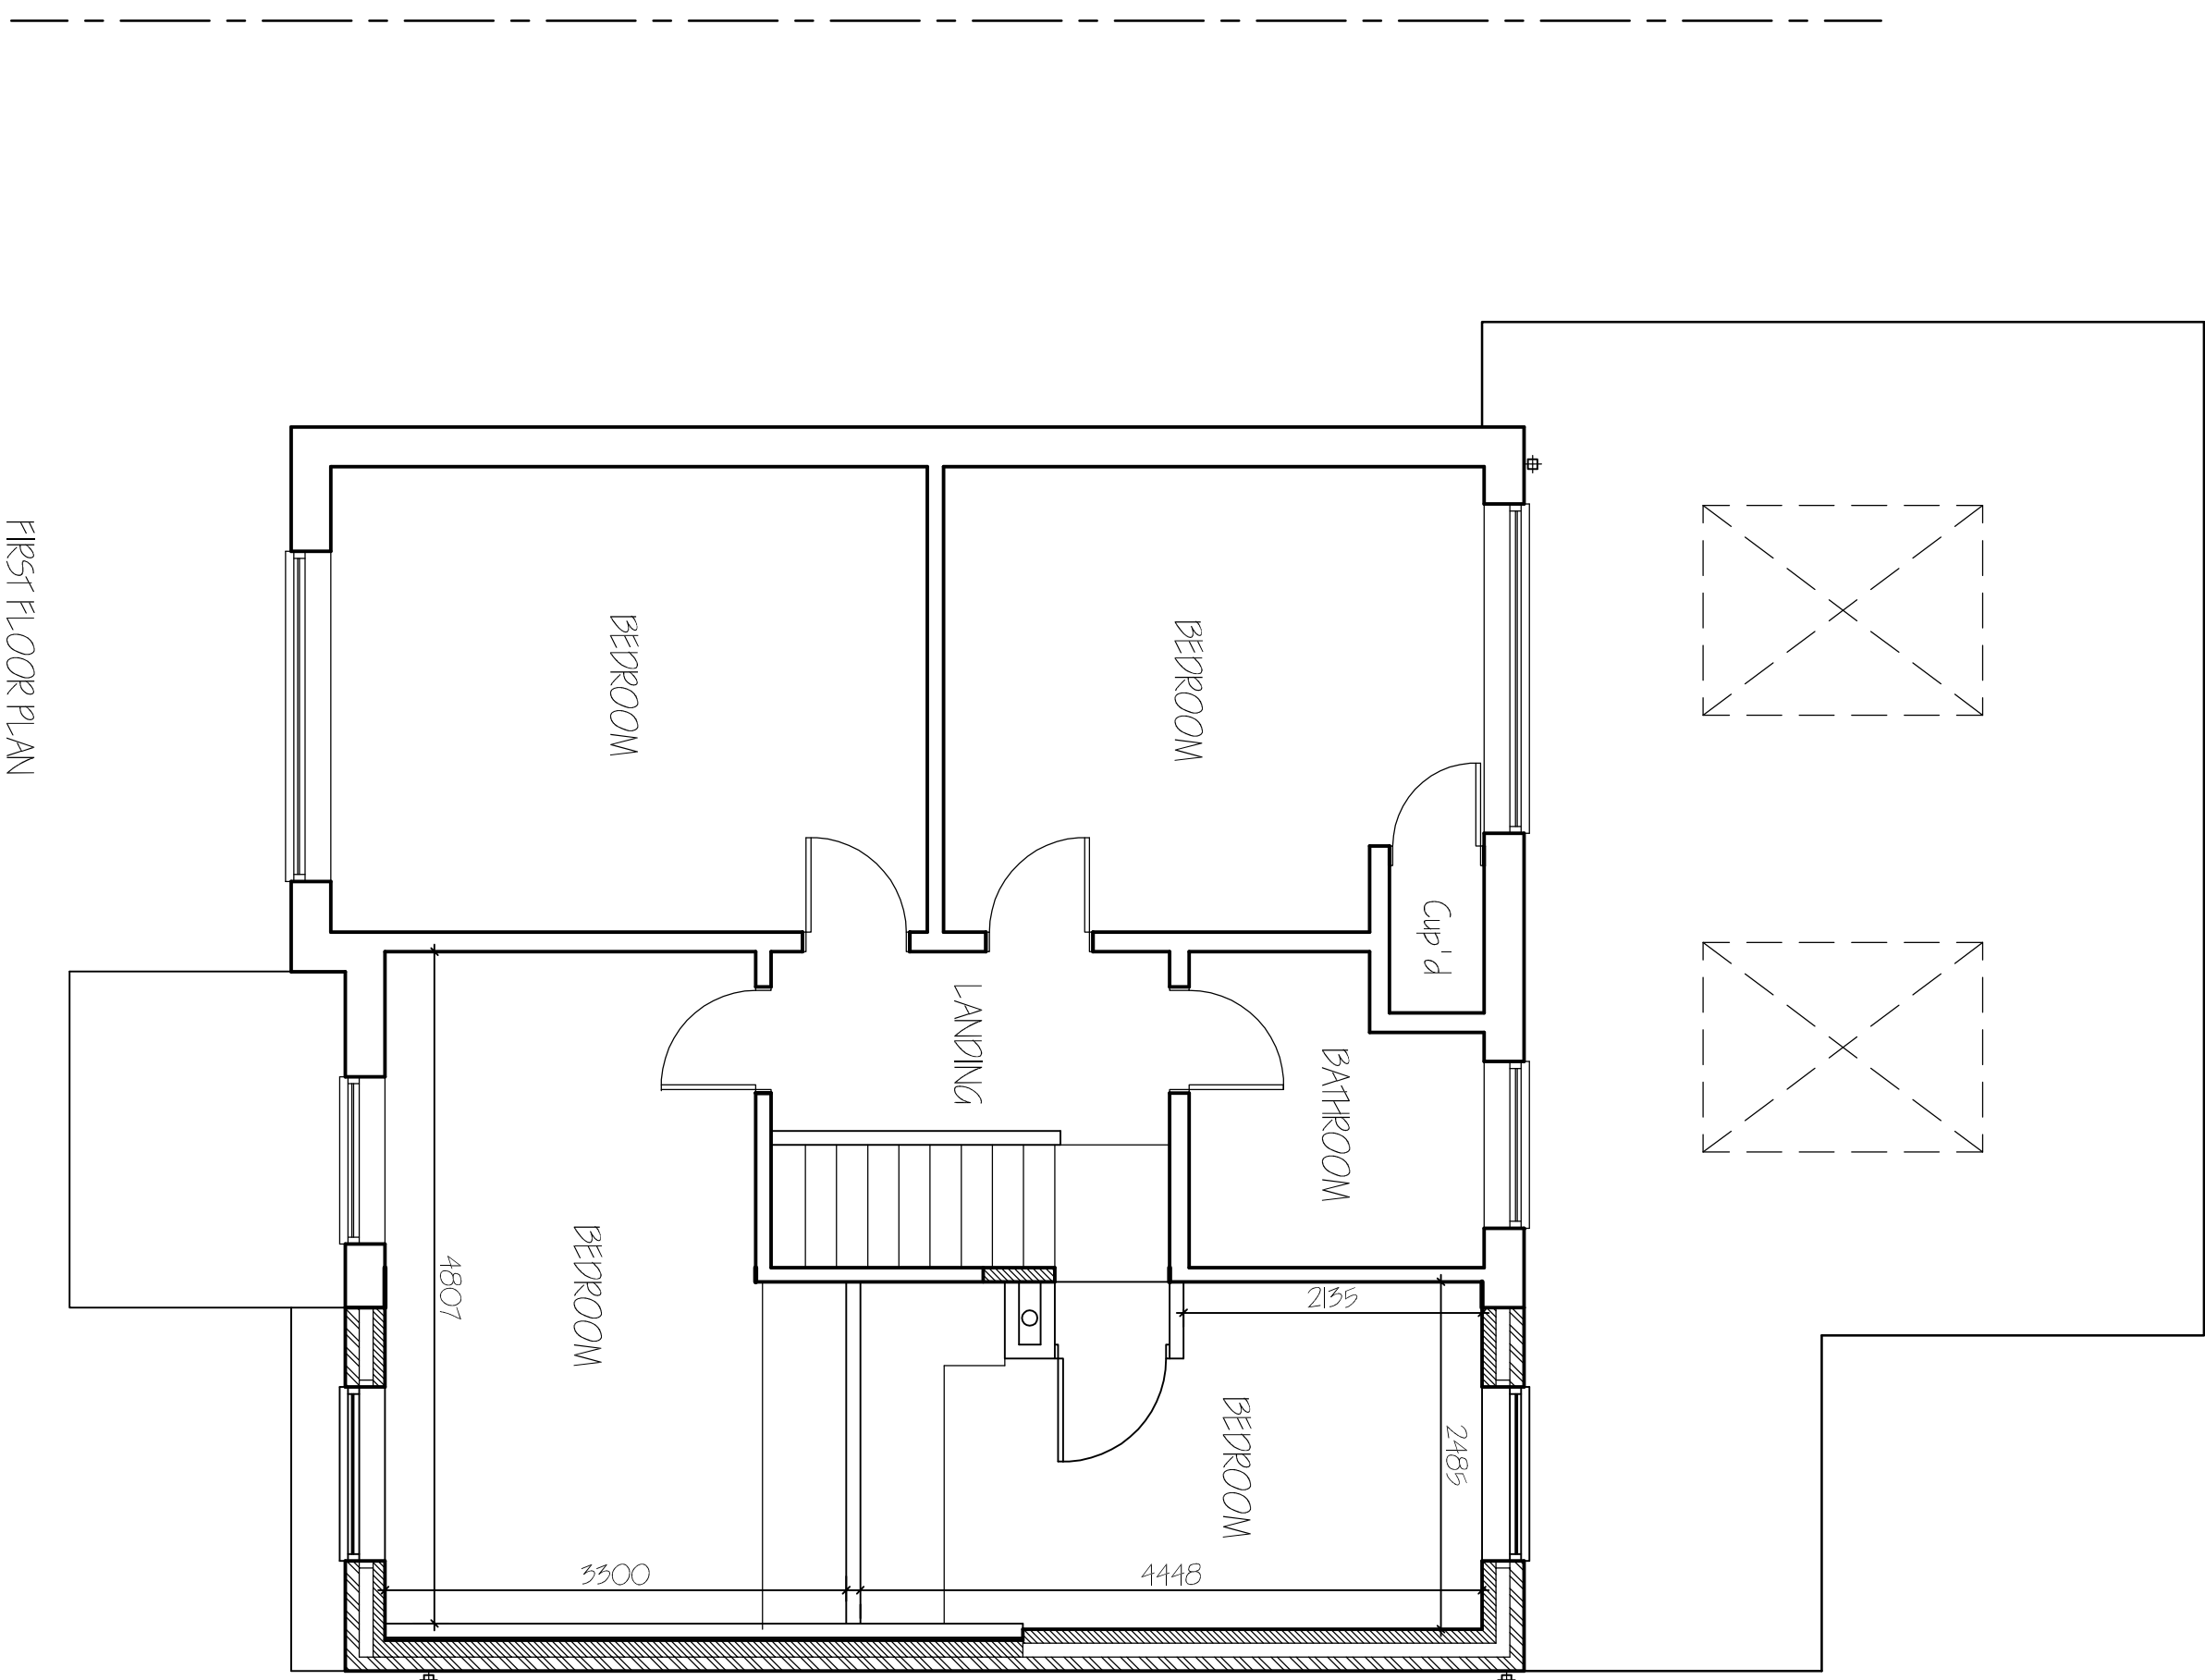


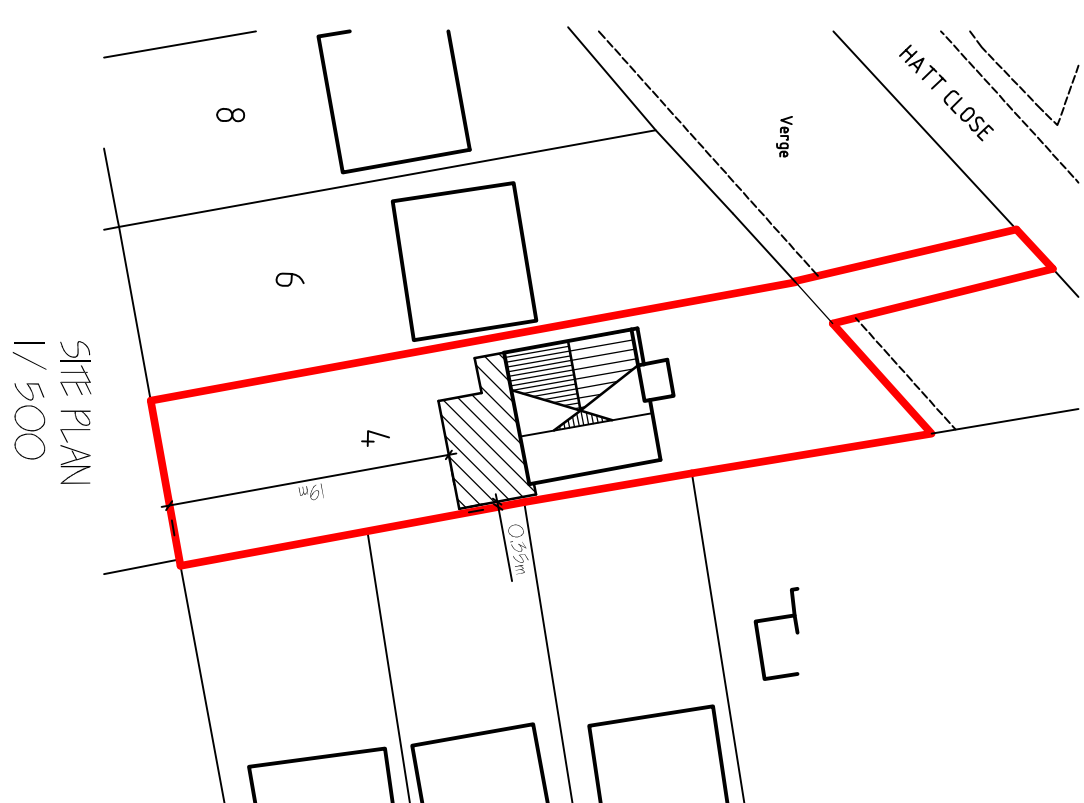

A	CLEUS AMENDIS	02-19.
ref:	revision	déle

G. R. MERCHANT LTD.
I'ENG AMICE FWO
**ARCHITECTURAL, STRUCTURAL
AND LAND DRAINAGE
CONSULTANTS**
4 Wrights Mews
12A Park Road, Hobeasch,
Spalding, Lincs. PE12 7EE
Tel: 01406 490800
Fax: 01406 425744
E-Mail: gr.merchant@btconnect.com

Project:
EXTENSION & ALTERATIONS,
4 HATT CLOSE,
MOLTON,
SPALDING, LINC'S, PE12 6PY.

MR. & MRS. L. SILVESTER,

FLOOR PLANS & ELEVATIONS & SITE PLAN
- PROPOSED.

Date	Drawn
OCTOBER 2019.	S.D.

1/50, 1/100 (unless otherwise stated)

[illegible]