
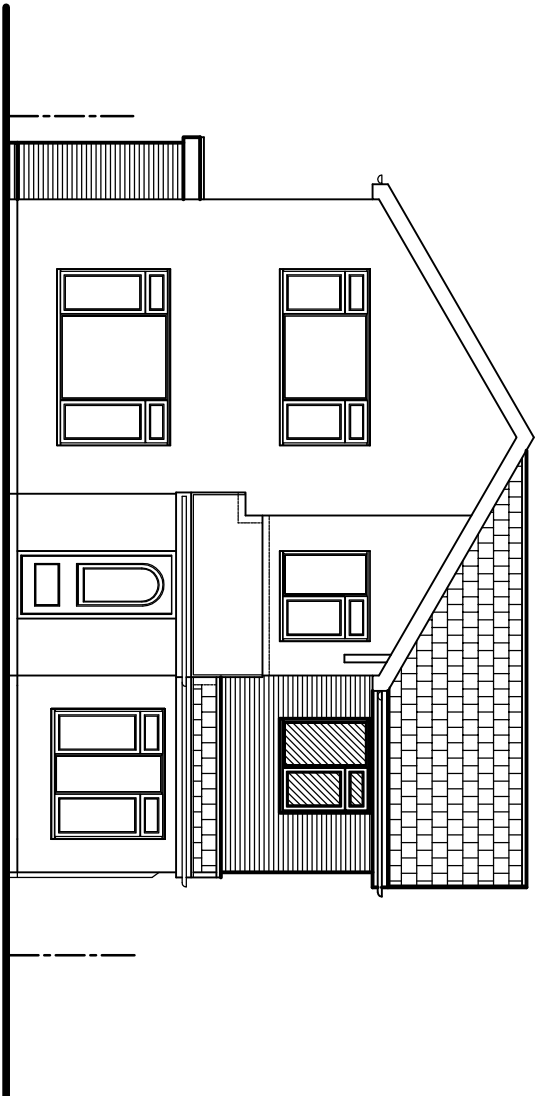
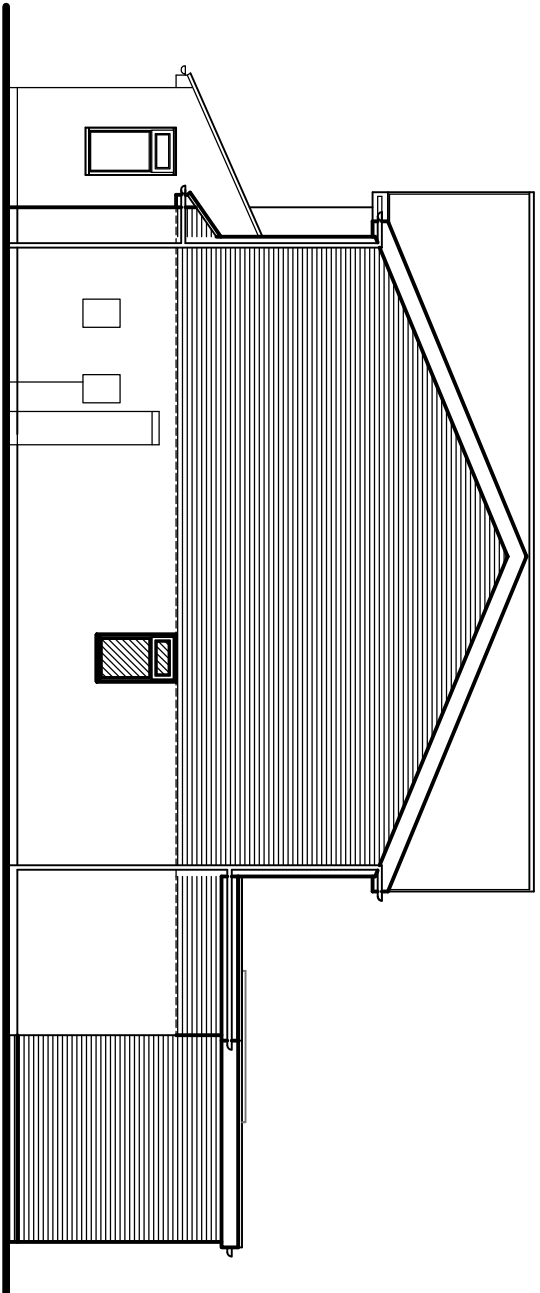
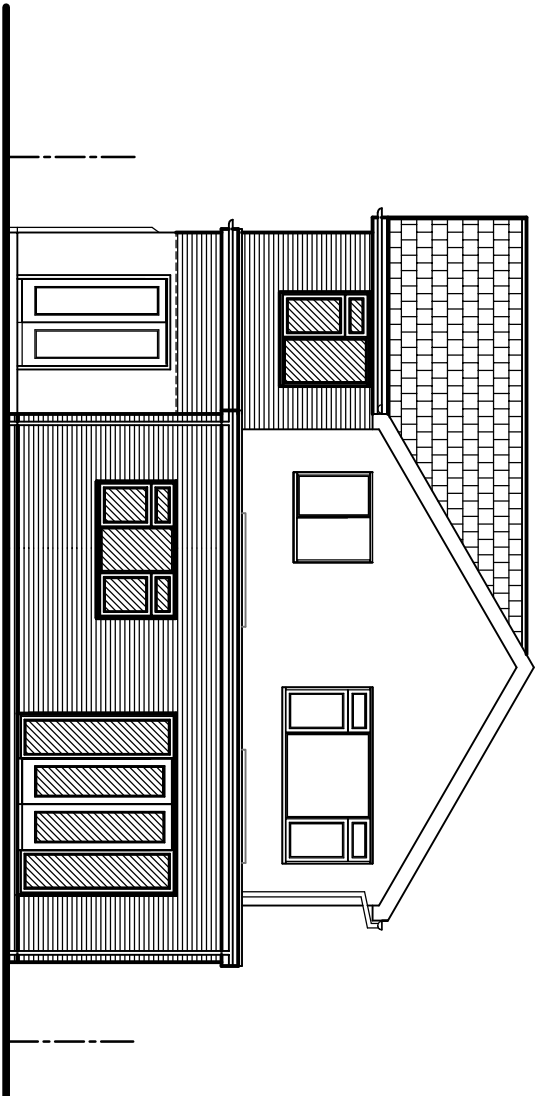
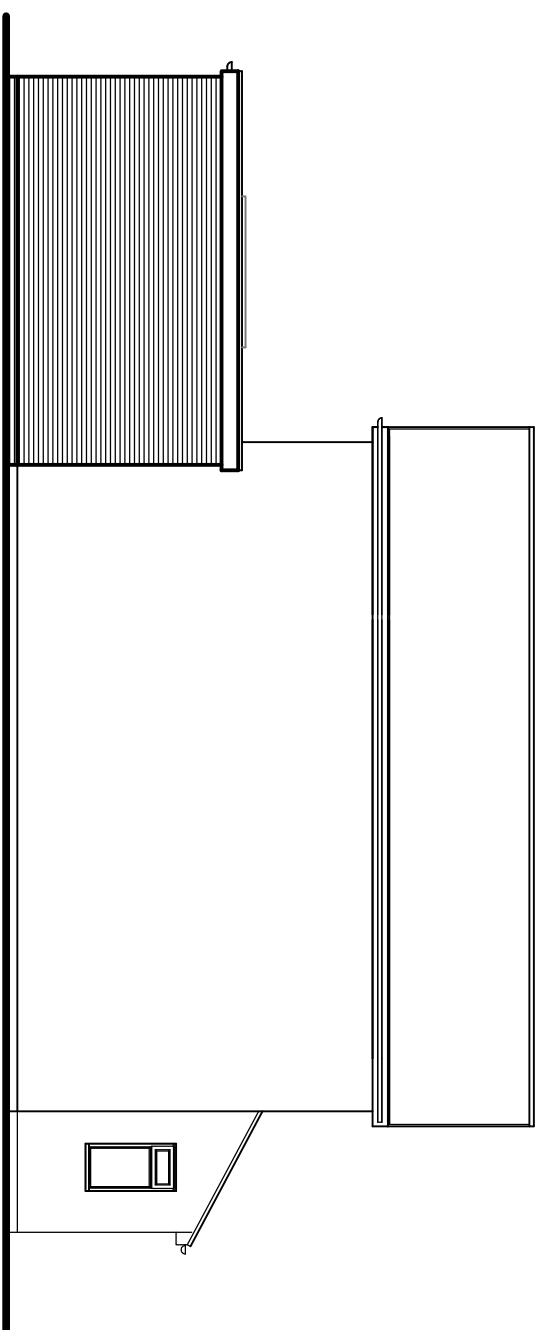
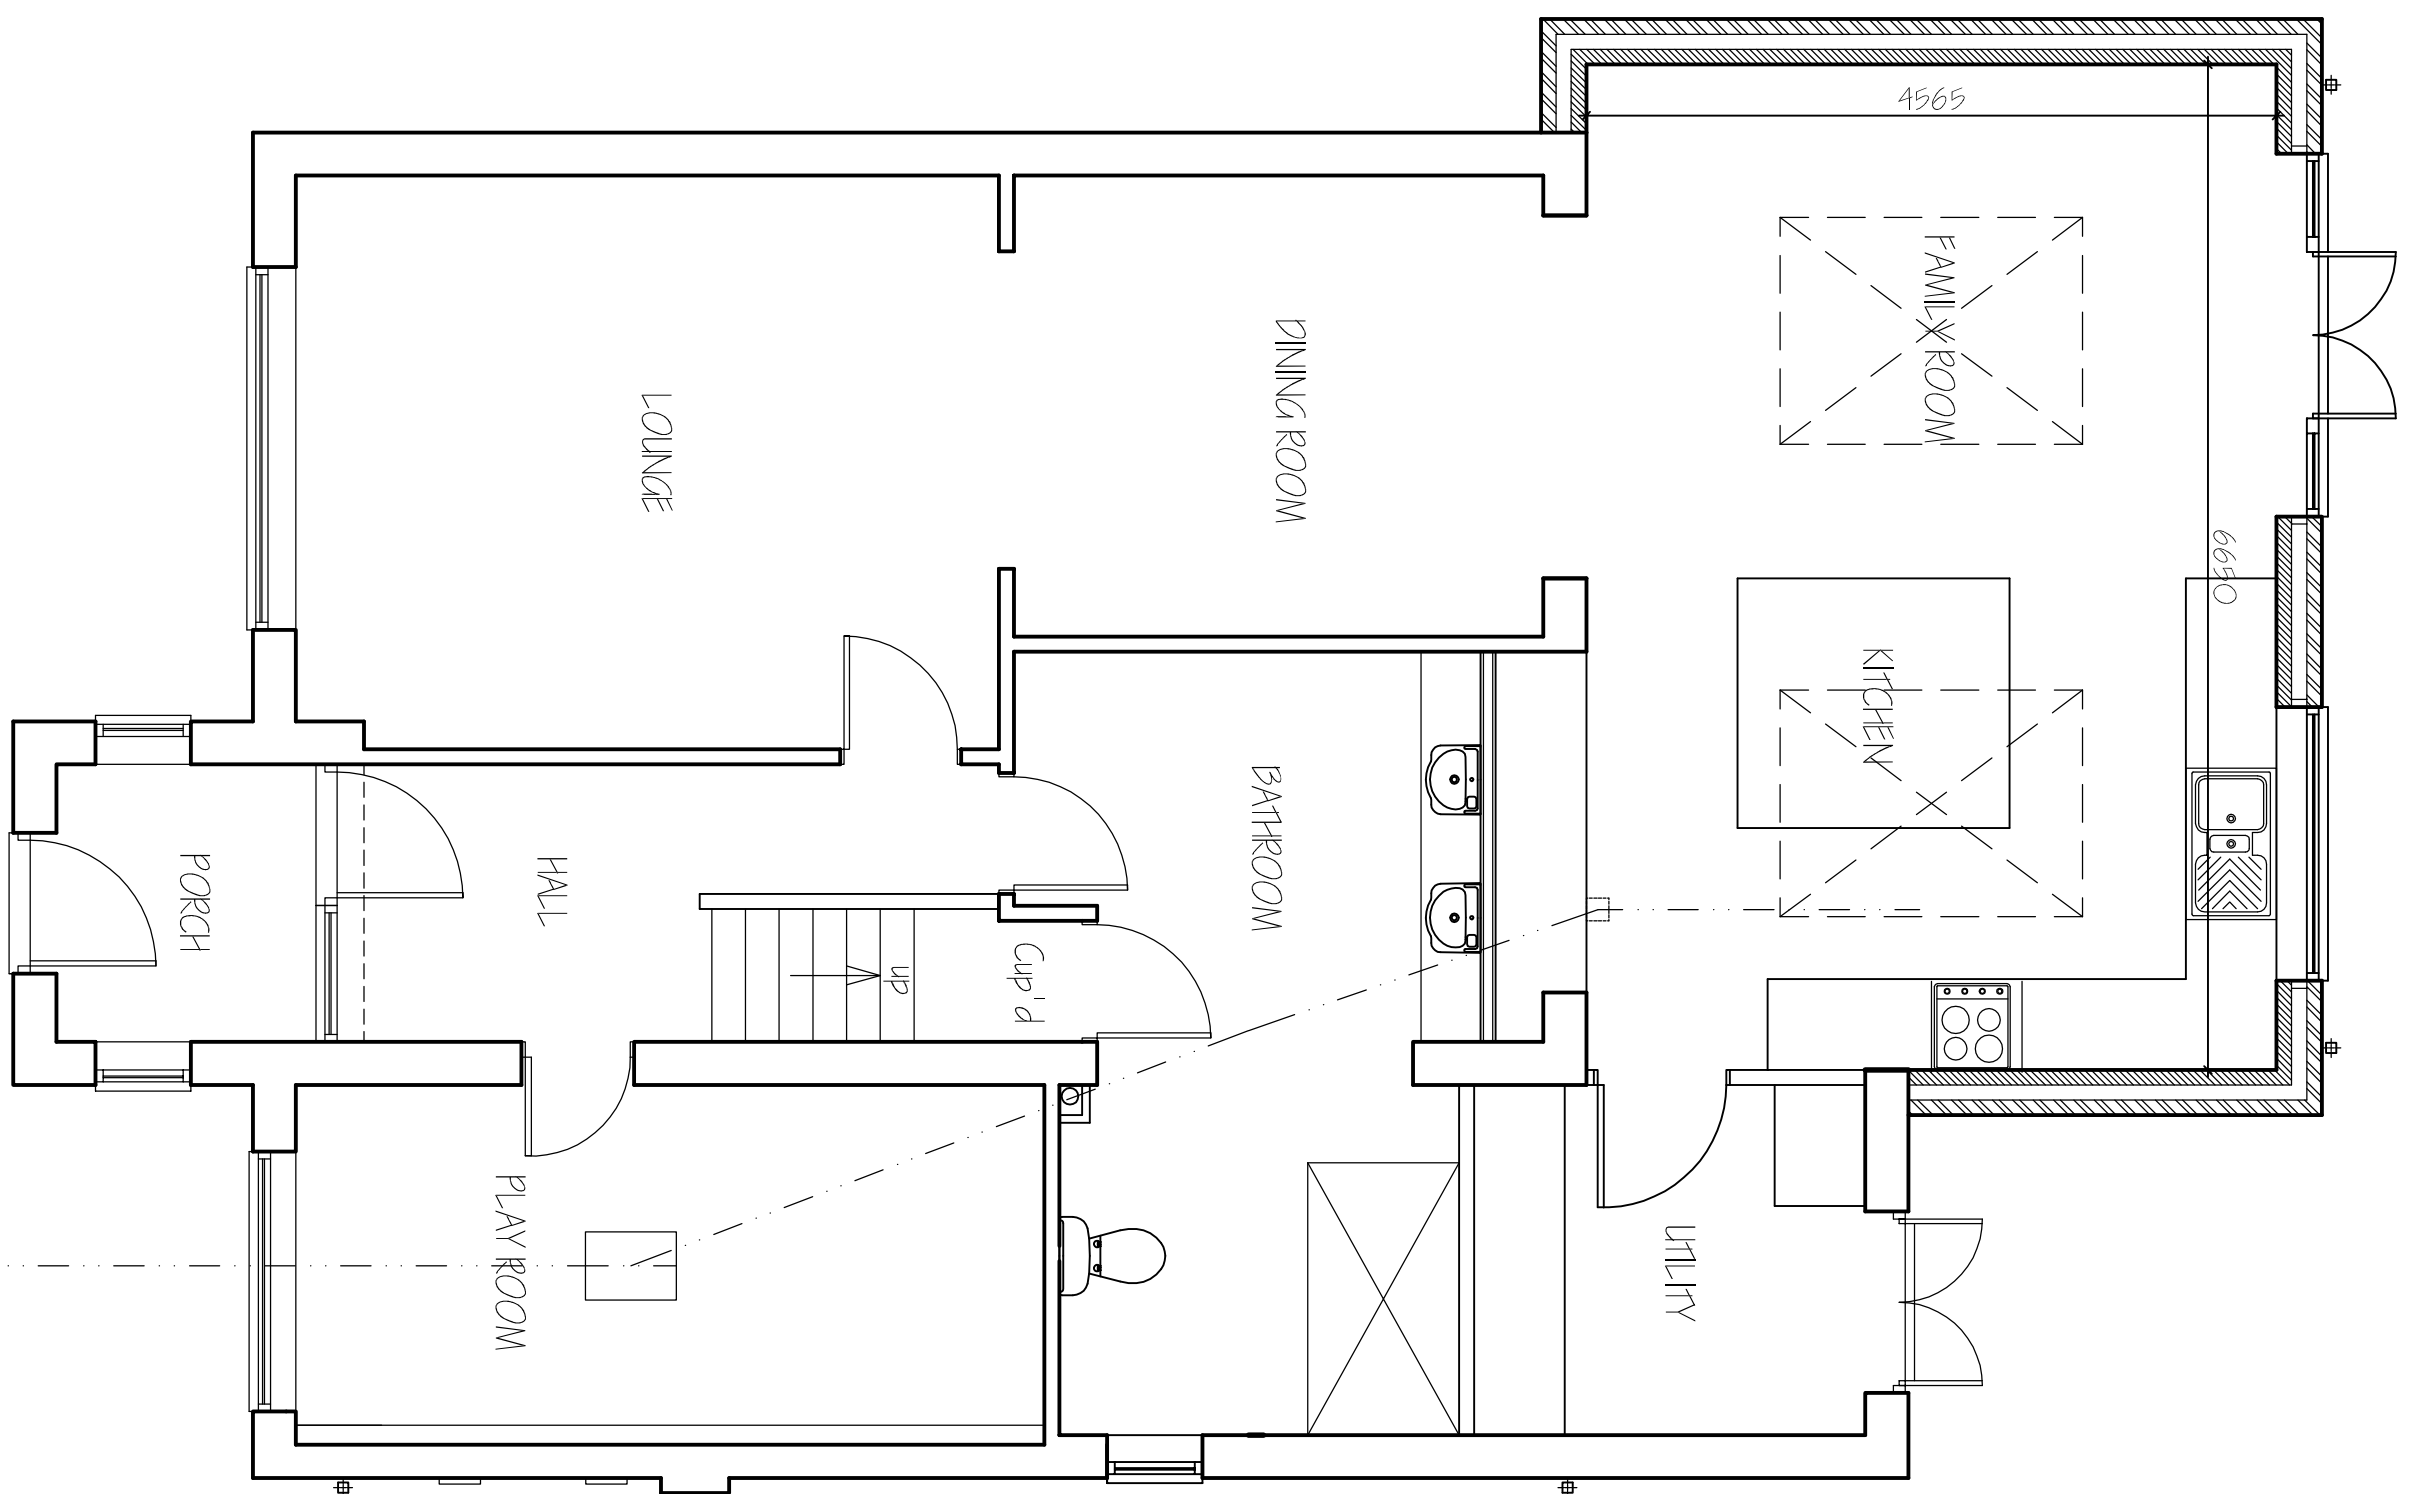
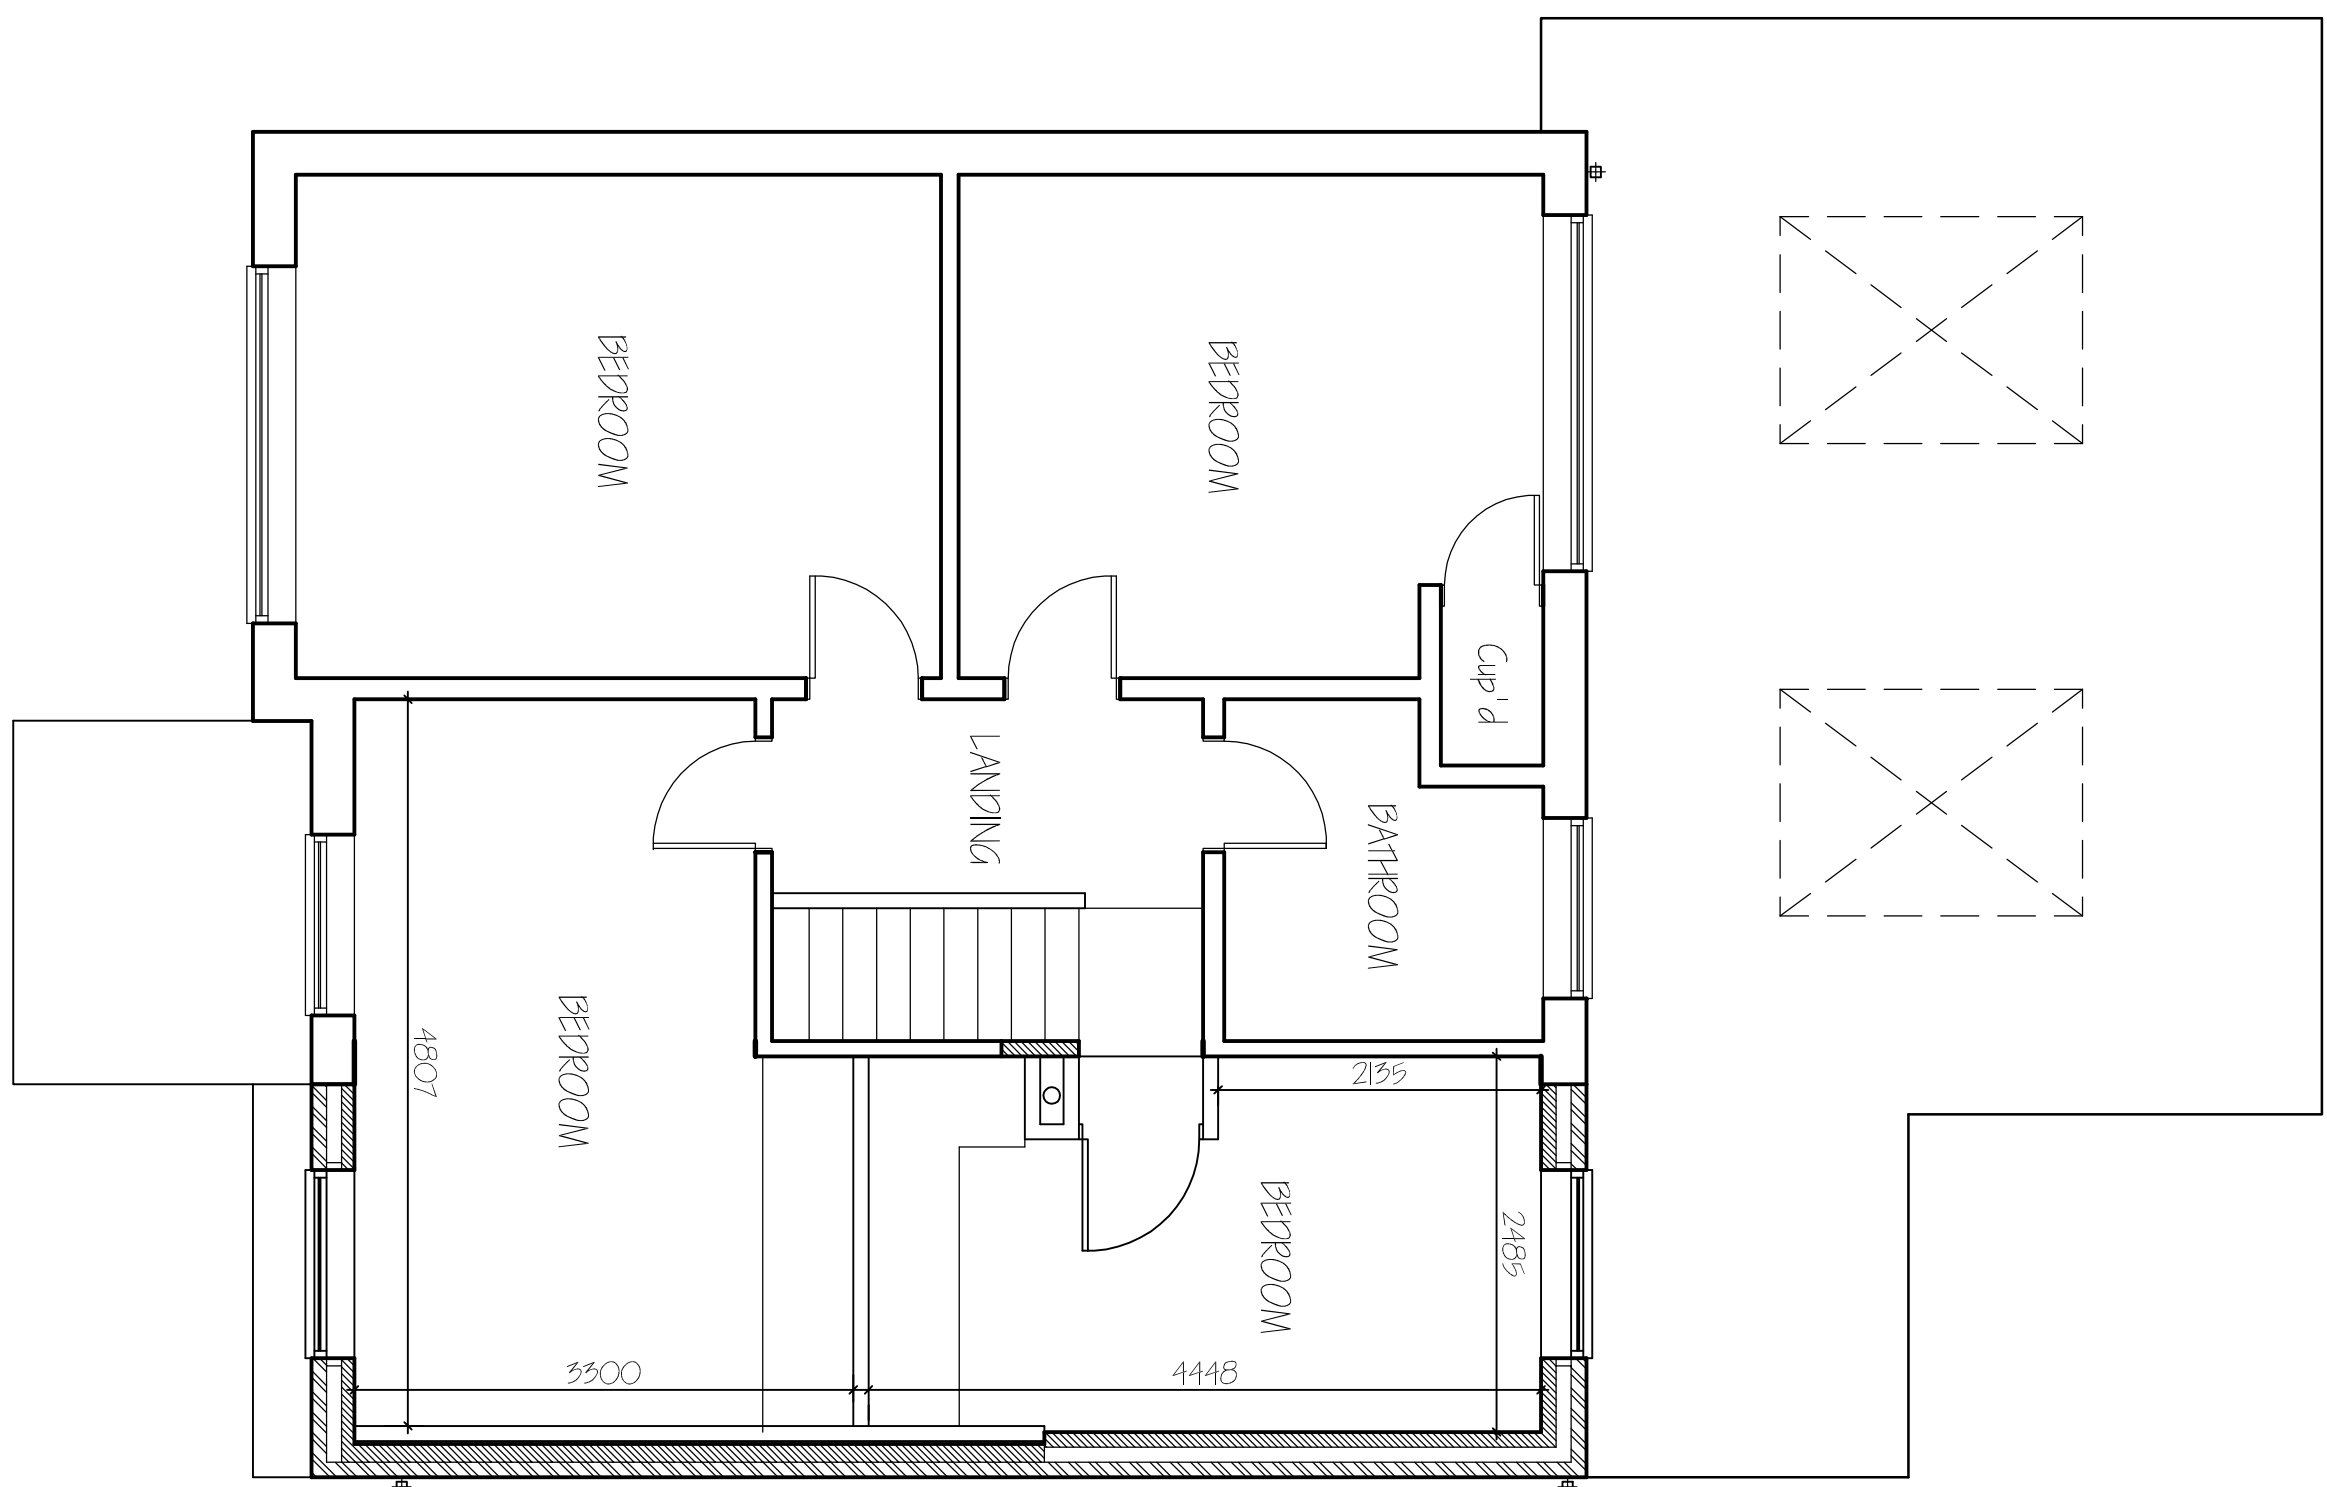


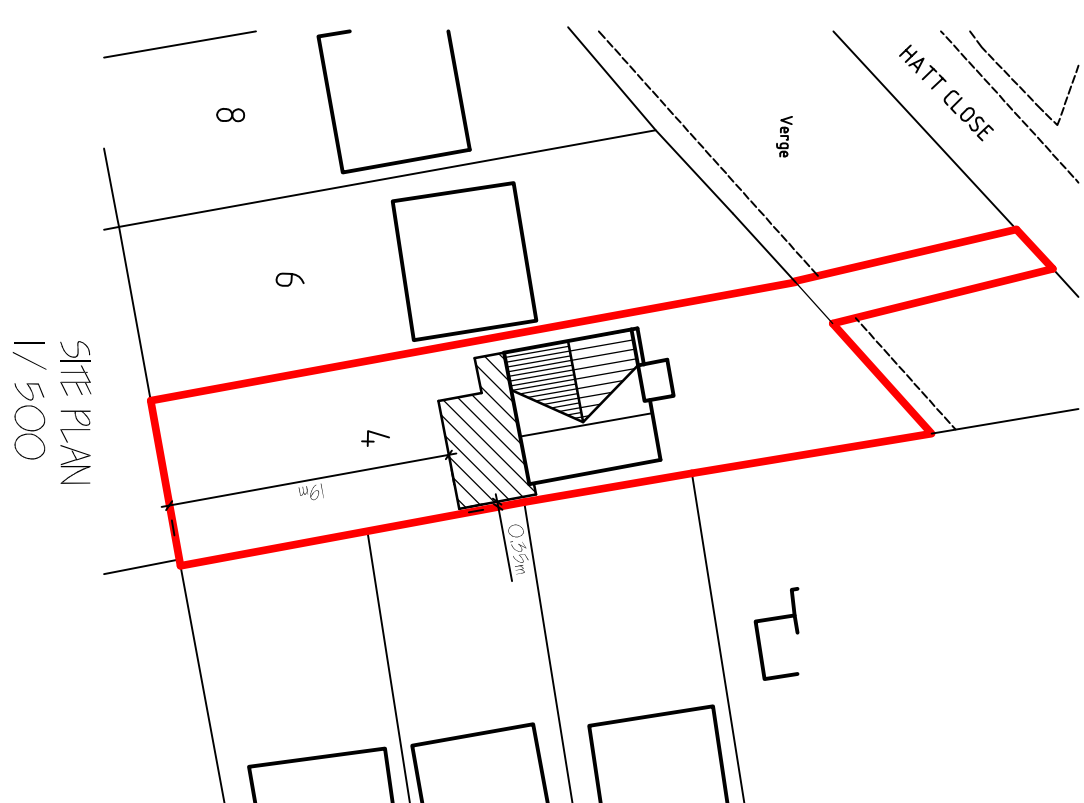

3	PLANUZZI'S AFFIDAVITS	JUN 2020
4	CLANZANE AFFIDAVITS	OCT 19
5	revision	

G. R. MERCHANT LTD.
1, LENG AMICE FWO
ARCHITECTURAL, STRUCTURAL
AND LAND DRAINAGE
CONSULTANTS

4 Wright Mews
12A Park Road, Holboach,
Spalding, Lincs. PE12 7YE
Tel: 01 406 450800
Fax: 01 406 426274
E-Mail: gr.merchant@btconnect.com

Project
EXTENSION & ALTERATIONS,
4 HATT CLOSE,
MOLTON,
SPALDING, LINC'S, PE12 6PY.

MR. & MRS. L. SILVESTER,

FLOOR PLANS & ELEVATIONS & SITE PLAN
- PROPOSED.

3572-19,	O2B,
DATE OCTOBER 2019,	DRAWN SLD,

1/50, 1/100 (unless otherwise stated)

[illegible]