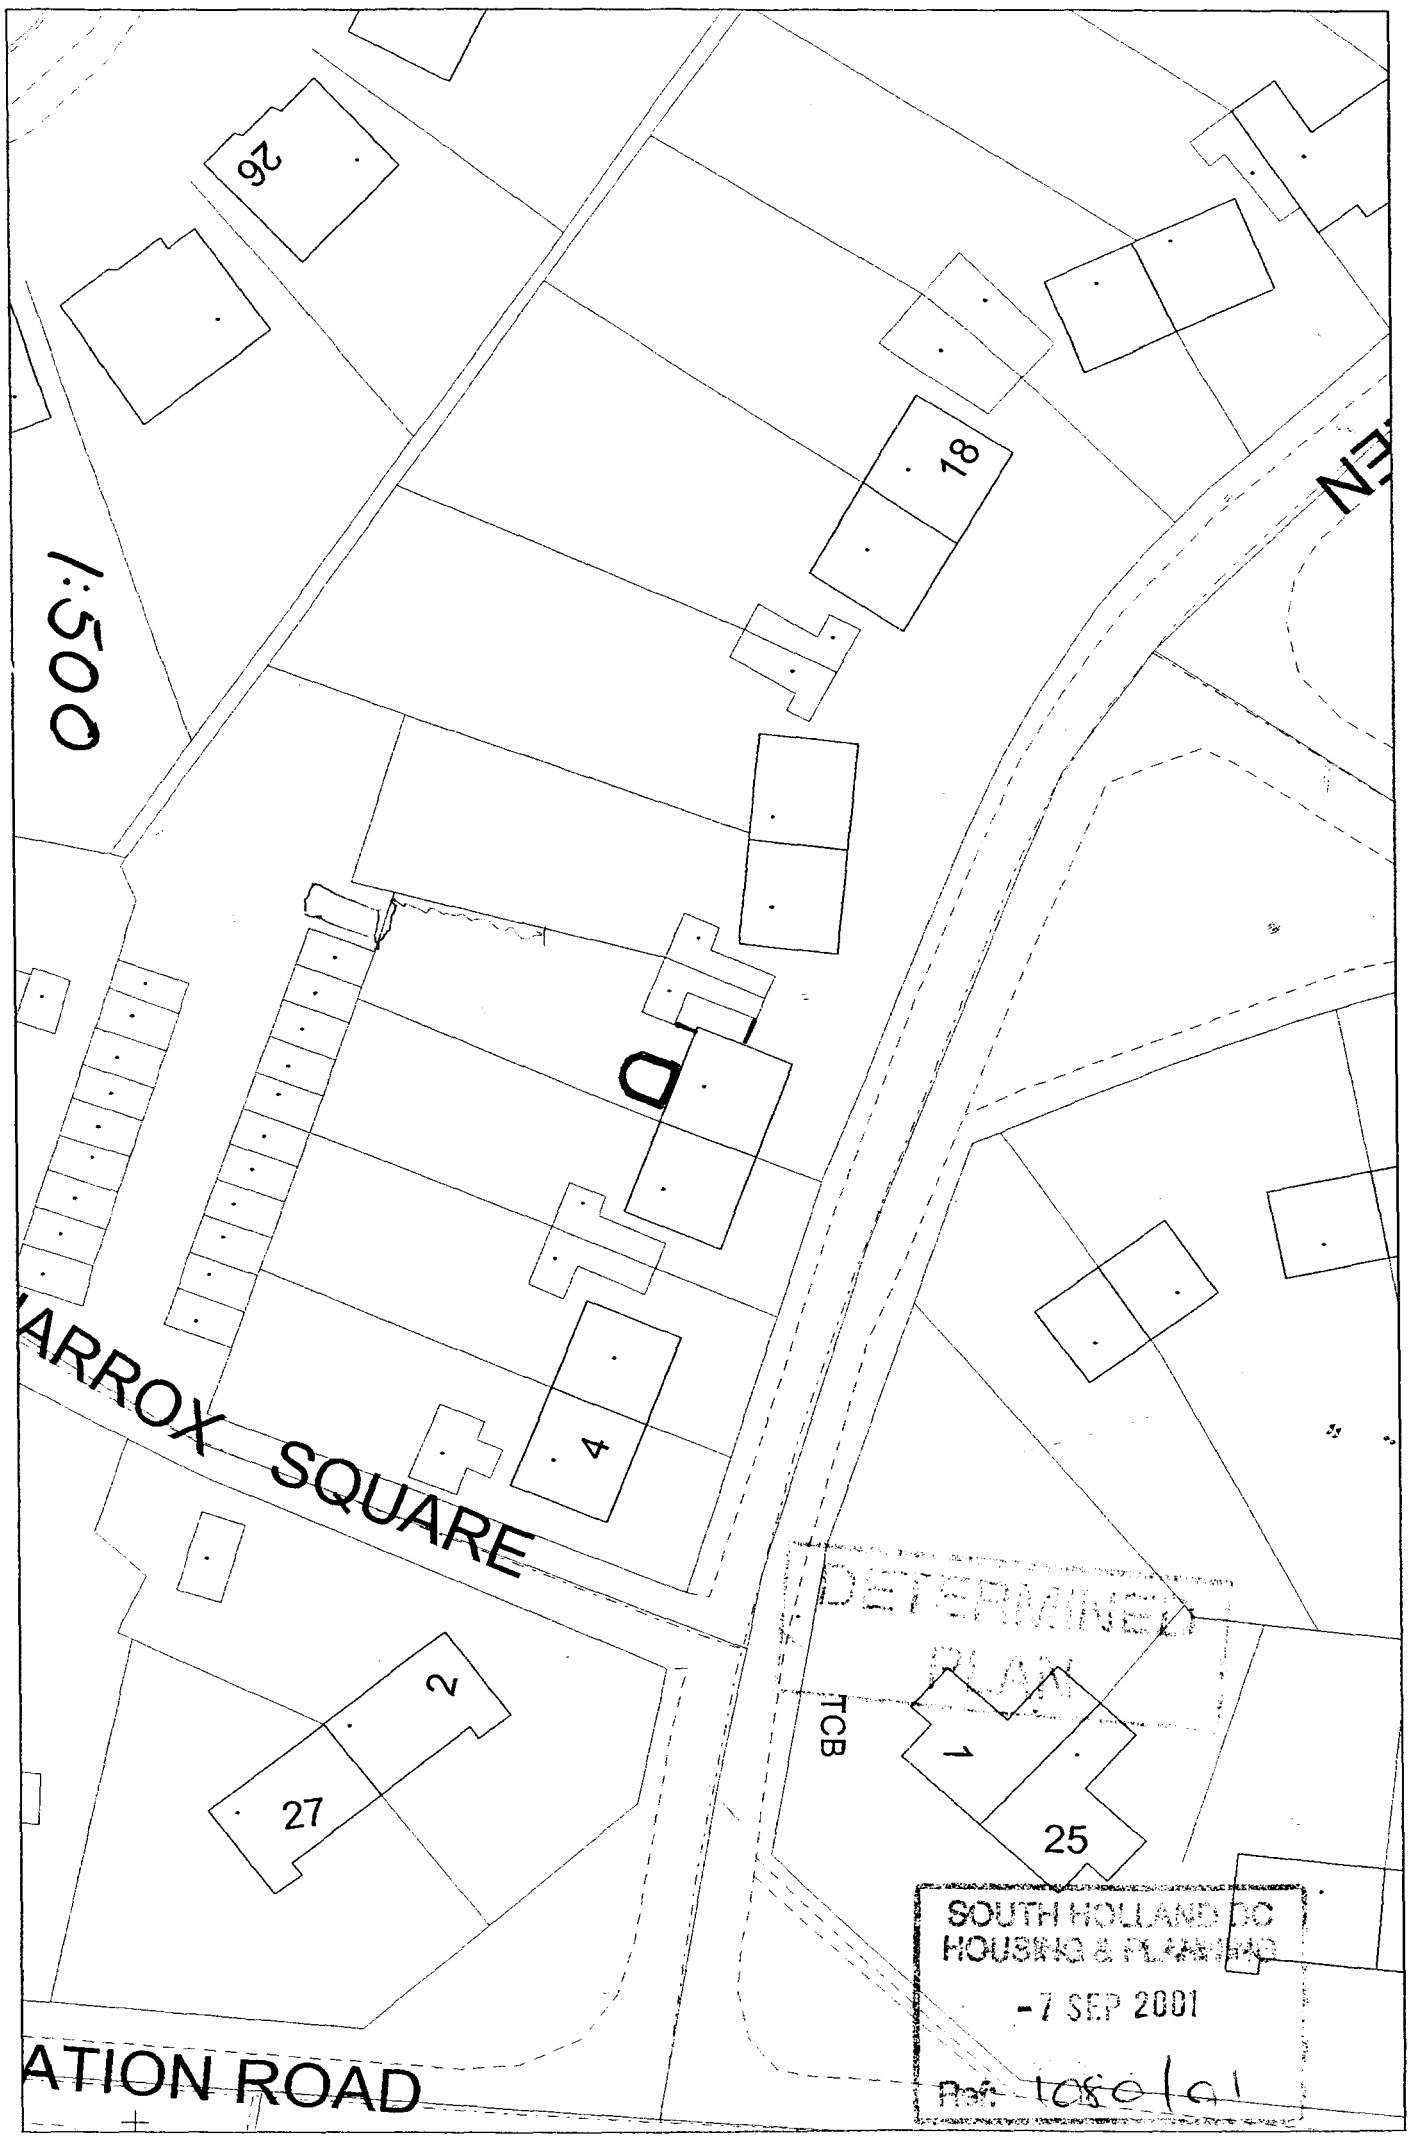
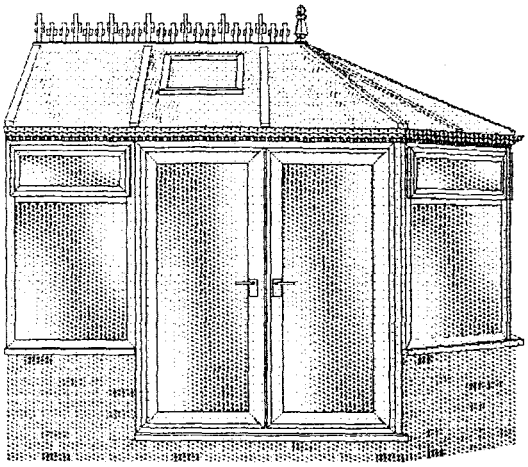
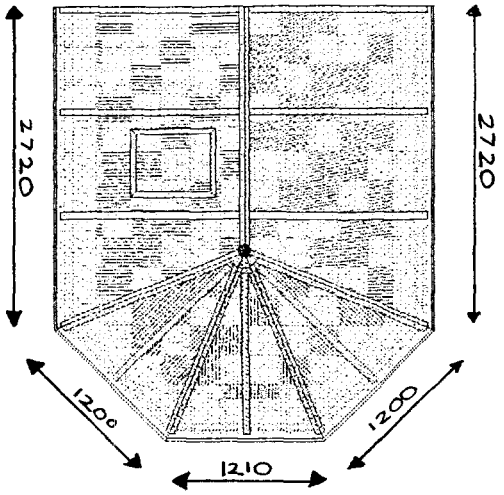
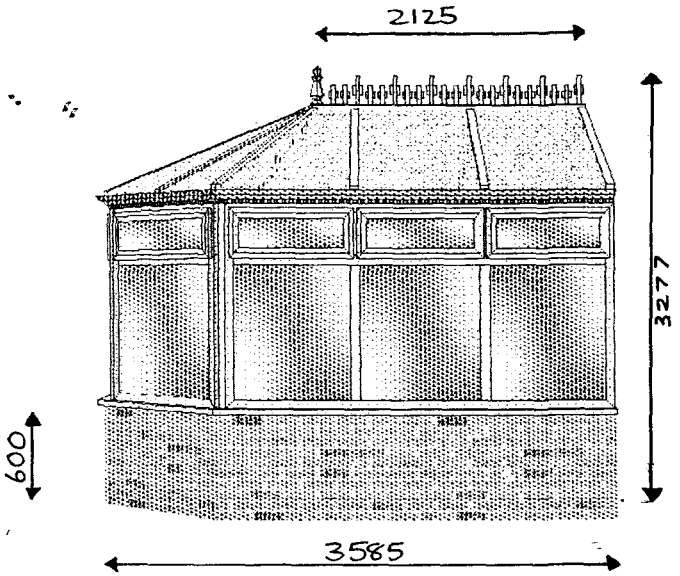
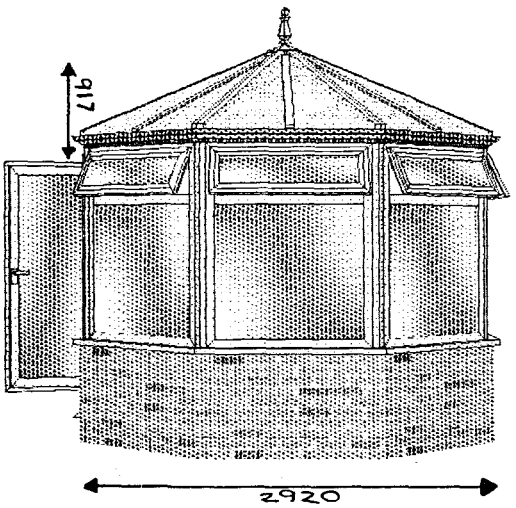
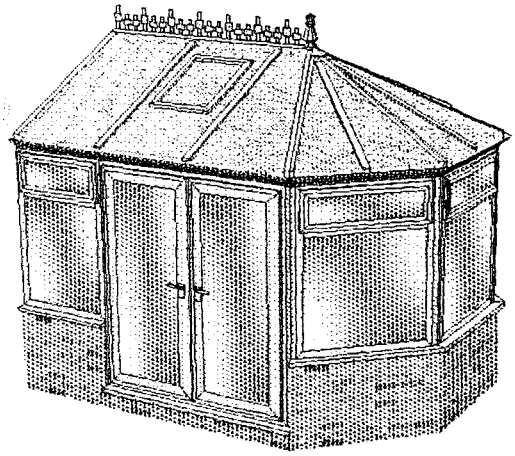

1:500
26
18
4
2
27
1
25
TCB
ARROX SQUARE
ATION ROAD
DETERMINED
PLAN
SOUTH HOLLAND DC
HOUSING & PLANNING
- 7 SEP 2001
Ref: 1058/a1

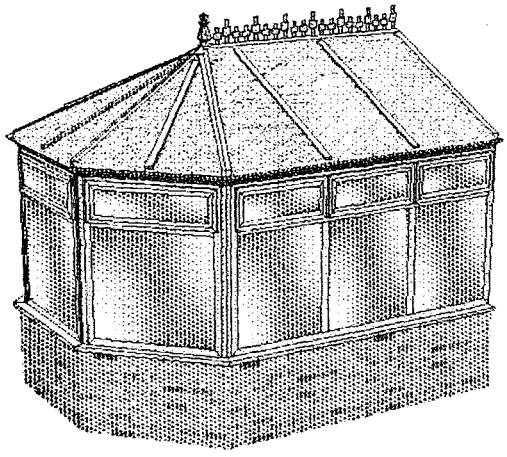












CROWN CONSERVATORIES
HUDSON ROAD
SAXBY ROAD IND EST
MELTON MOWBRAY
LE13

QUOTE NO: Q000394
REF: Maggie & Lee

All dimensions are in millimetres

DETERMINED
PLAN

SOUTH HOLLAND DC
HOUSING & PROPERTY
- 7 SEP 2001
Ref: 1a8a1a1