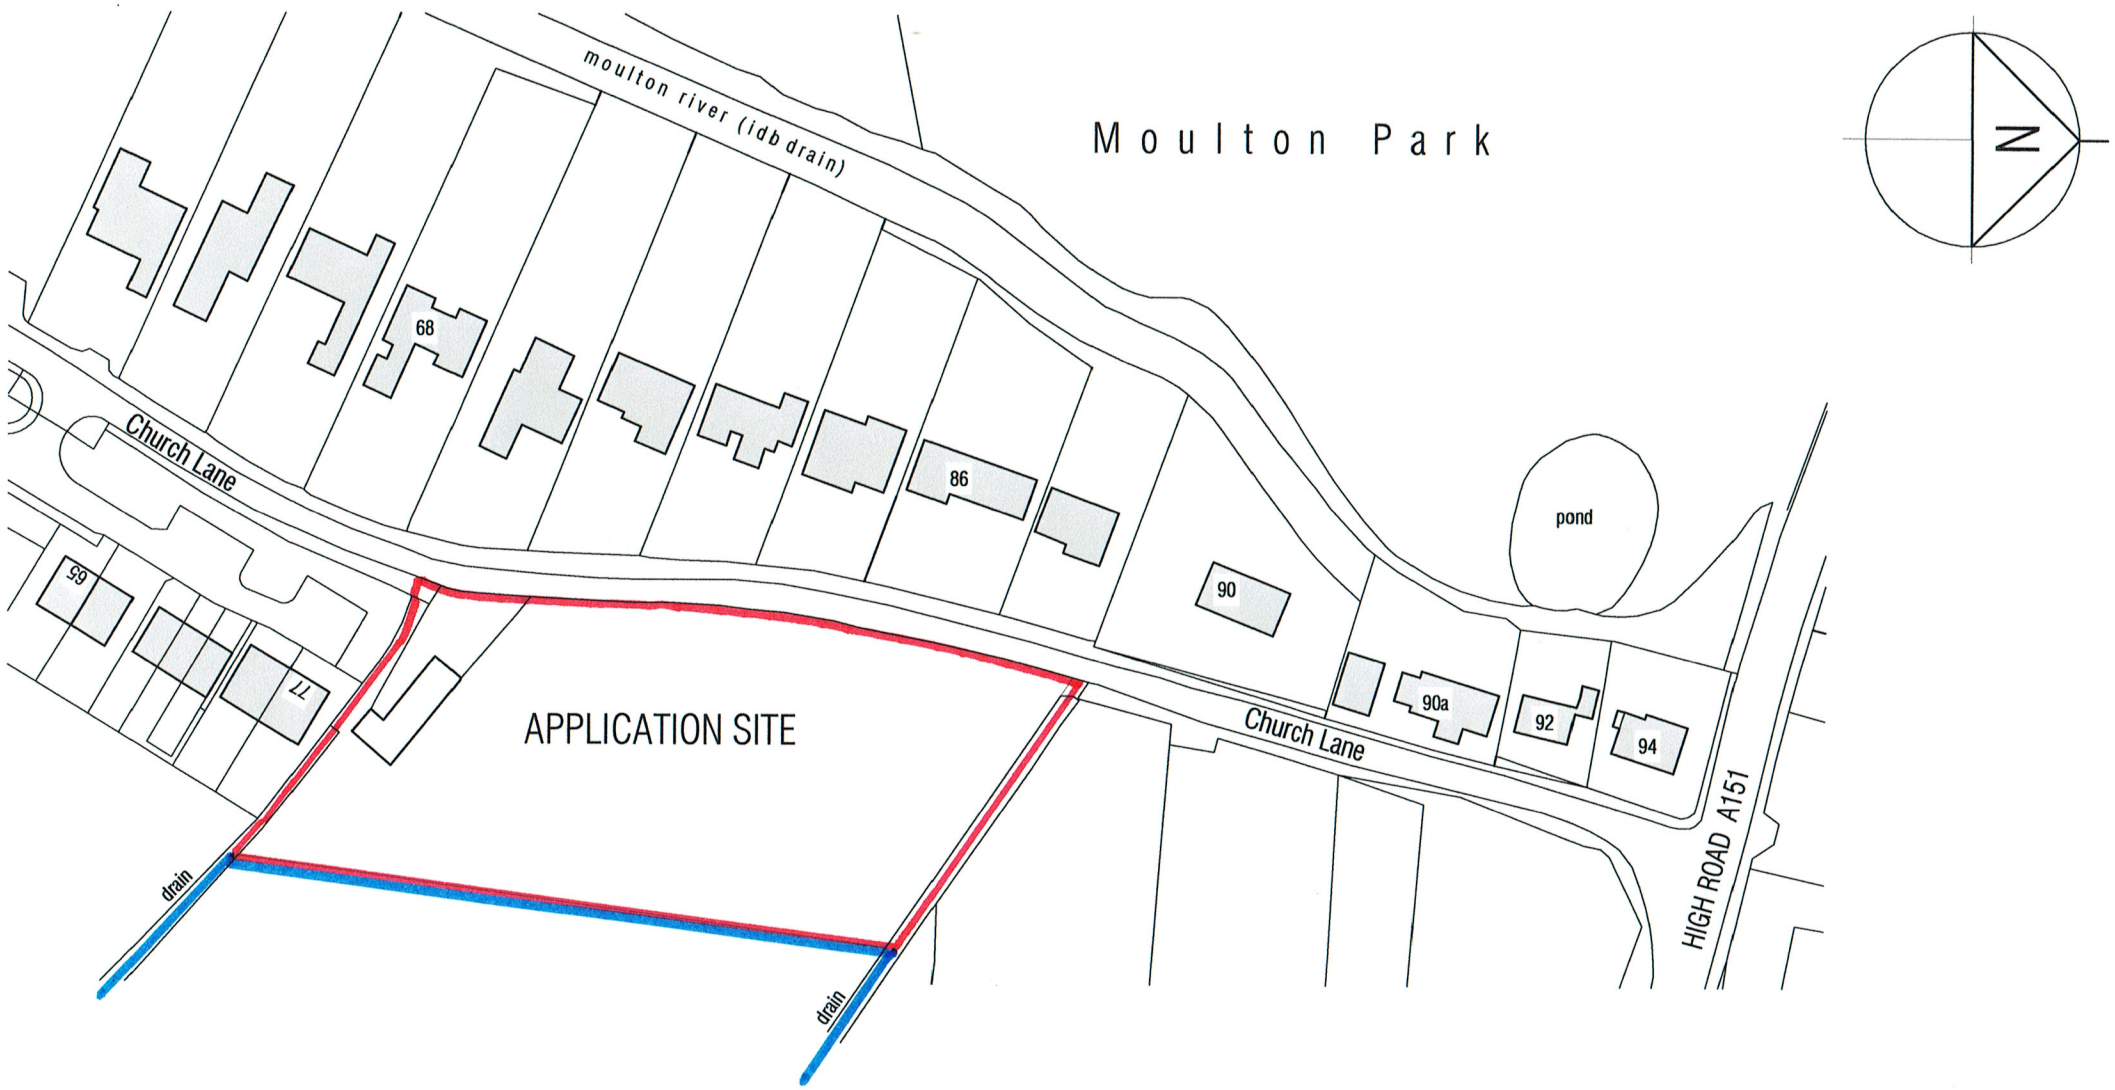


Location Plan

1 : 1250 scale

mlp Moulton Land and Planning

moultonlandandplanning.co.uk 7 Broad Lane Moulton Lincs PE12 6PN
tel 01406 370081 mob 07484 101655 e-mail alan@moultonland.co.uk

Project
Proposed Residential Development
land at Church Lane Moulton

Drawing
Site Location Plan

date Nov 2017
scale(s) 1:1250 @A3
DRG. No. CHU01 / pl 001