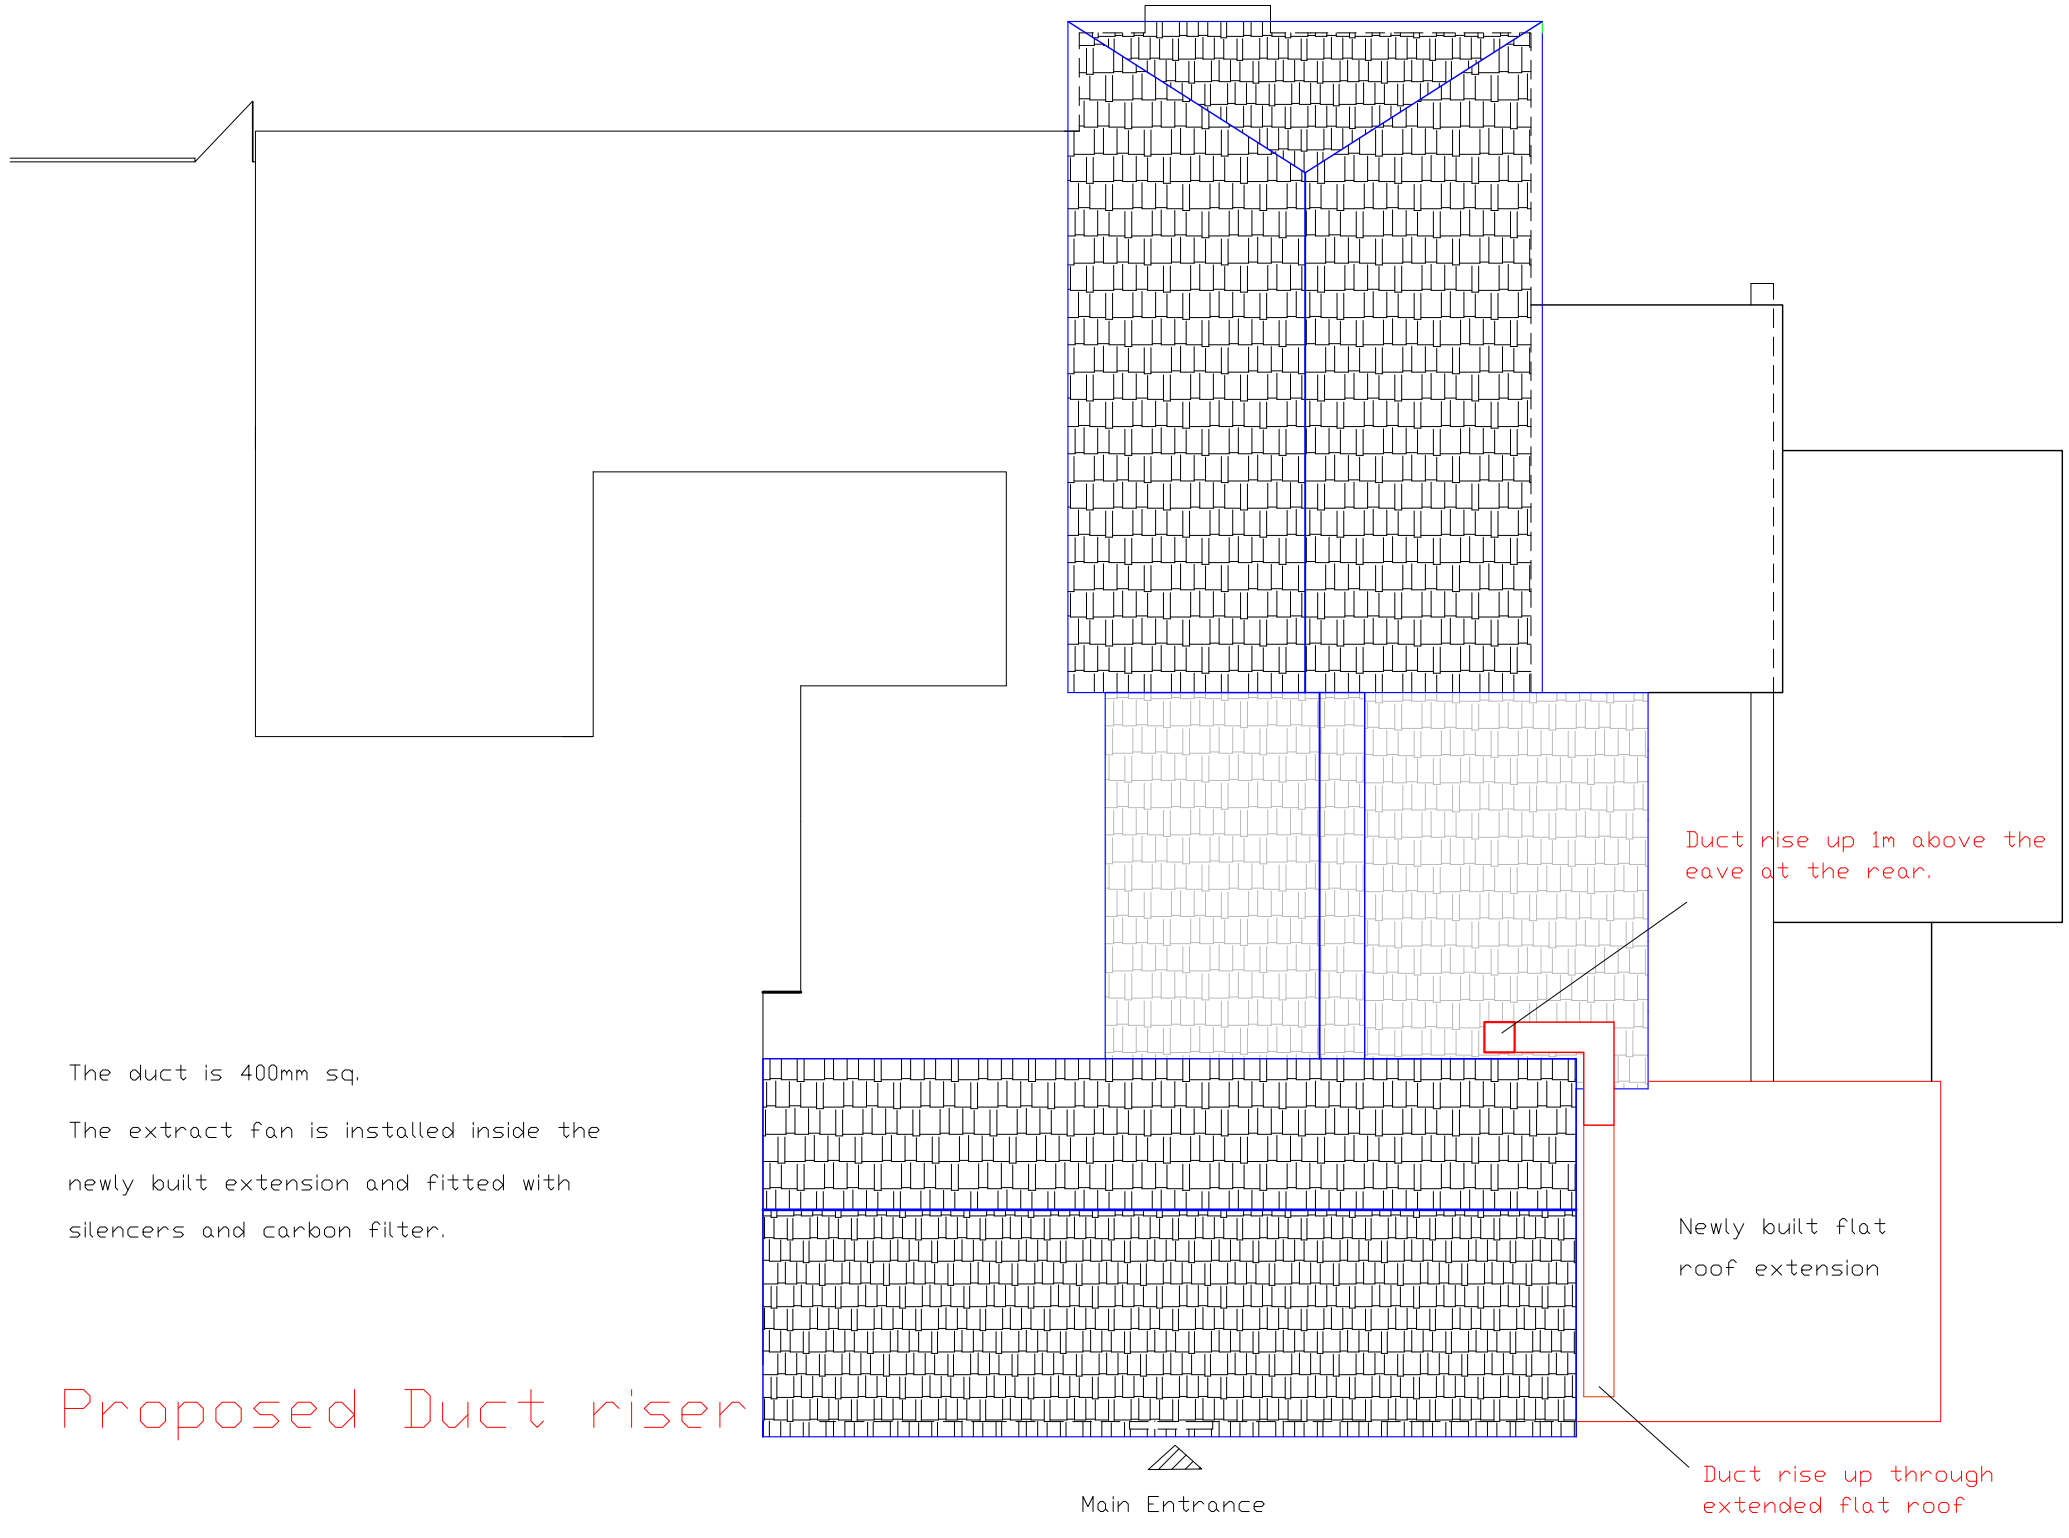

The duct is 400mm sq.

The extract fan is installed inside the newly built extension and fitted with silencers and carbon filter.

Proposed Duct riser

General Notes

Scale Bar:

1M

3M

No.	Revision/Issue	Date

Firm Name and Address

Eyelevel Design

07817 938186

info@eyeleveldesign.uk

Project Name and Address

The Wheatsheaf
Chinese Restaurant

4 Fen Gate
Moulton Chapel
Spalding
PE12 0XL

Drawing Title:	Sheet
Proposed Ducting	PE12/PD/04
Date: 10/12/2022	
Scale: 1-100@A3	