


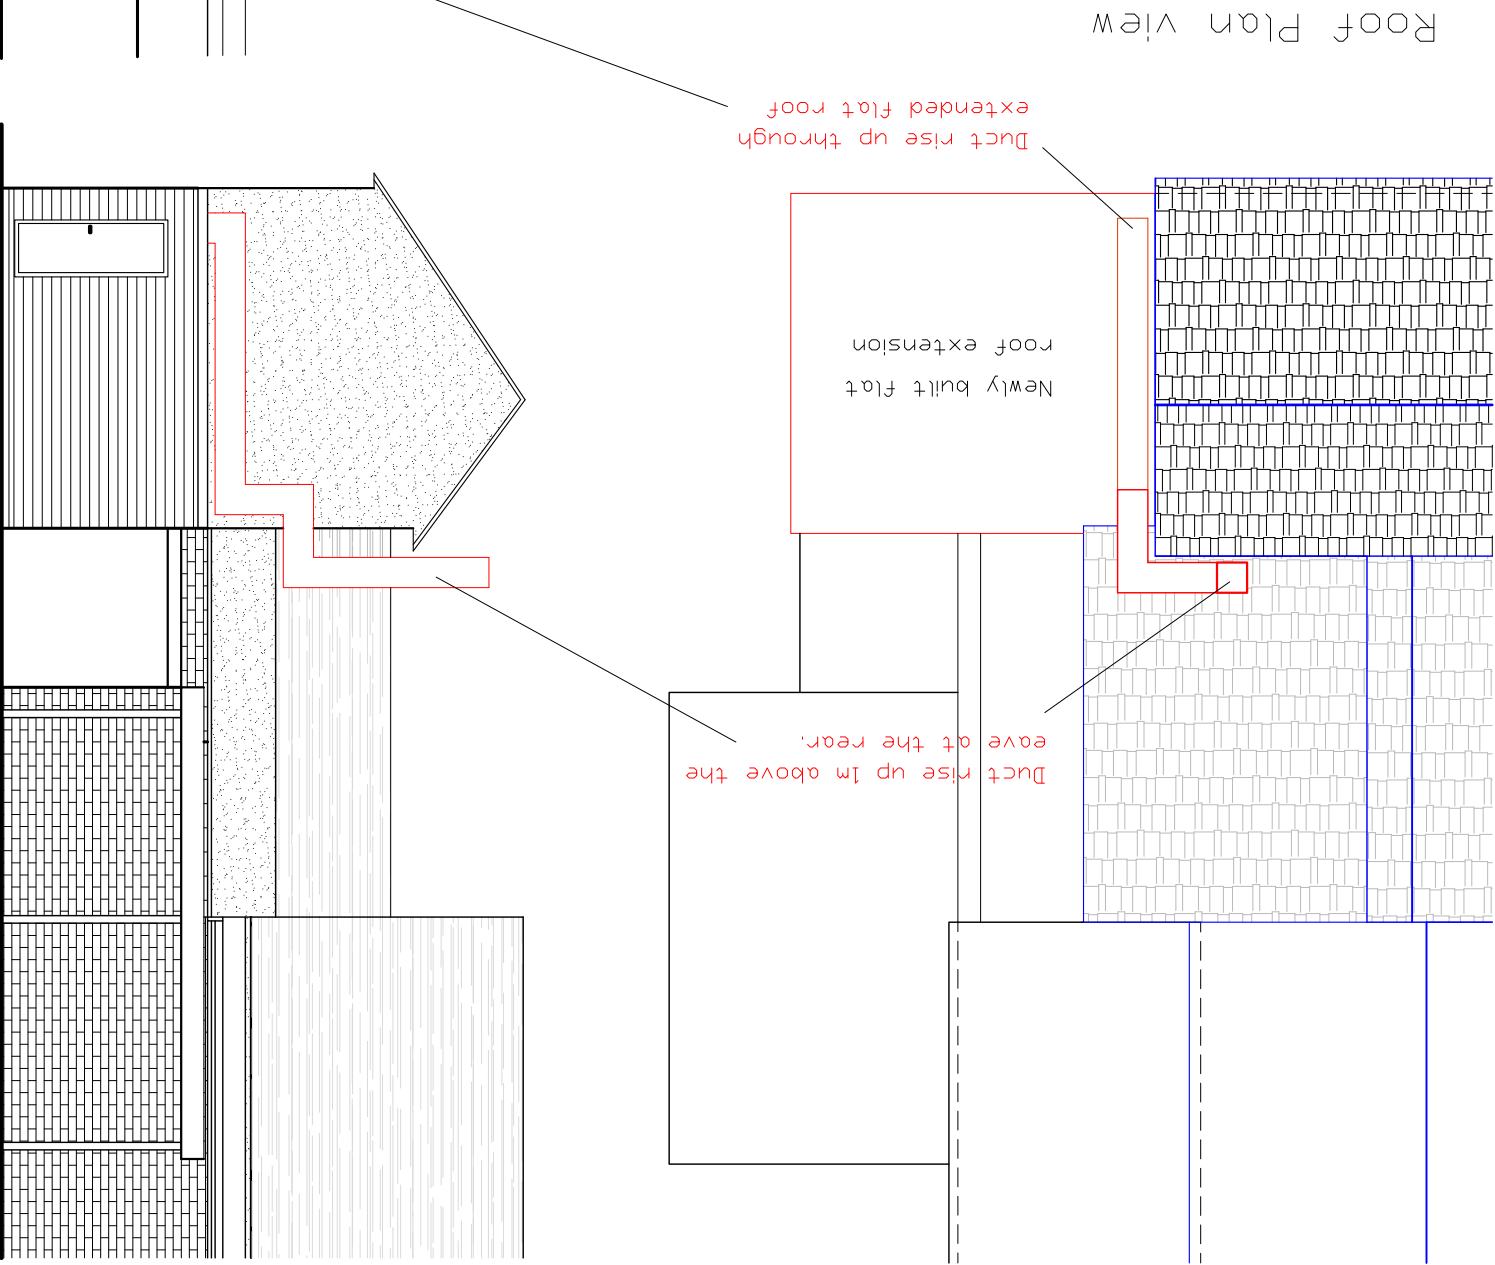

General Notes

Scale Bar
1M
3M

No.	Revision/Issue	Date

Project Name and Address

Eyelevel Design
07817 938986
info@eyeleveldesign.co.uk

Project Name and Address

The Warehouse
Chinese Restaurant
4 Fern Gate
Houston Chapel
Spalding
PE12 0XL

Drawing Title

Proposed Ducting

Sheet

1-1008A3

Date

28/12/2022

PE12/PI/01