



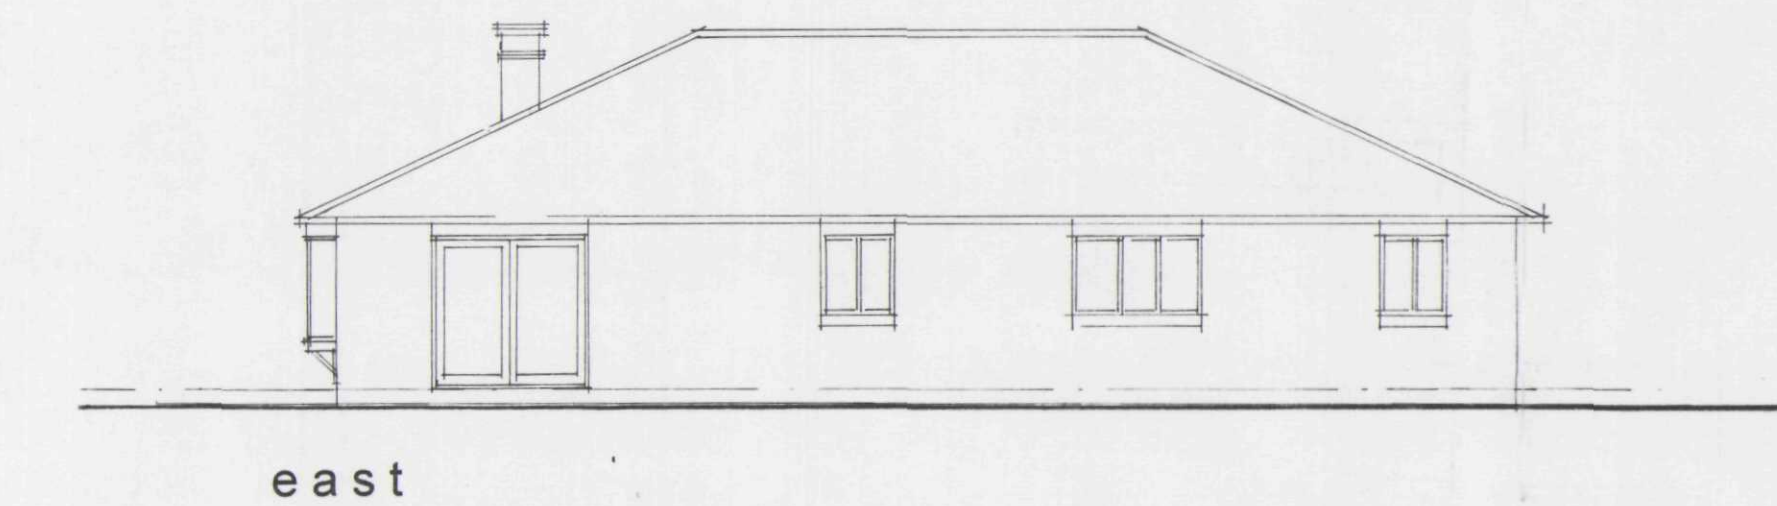


east

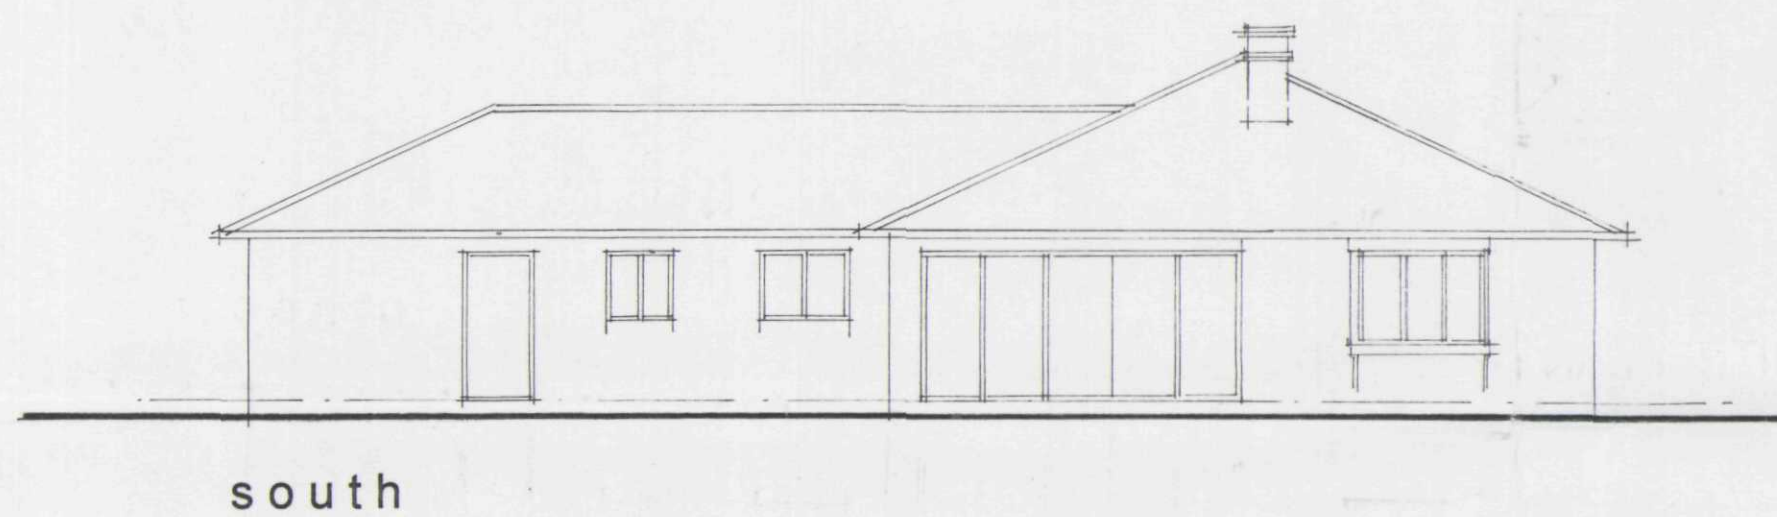


south

ELEVATIONS AS EXISTING 1:100 scale

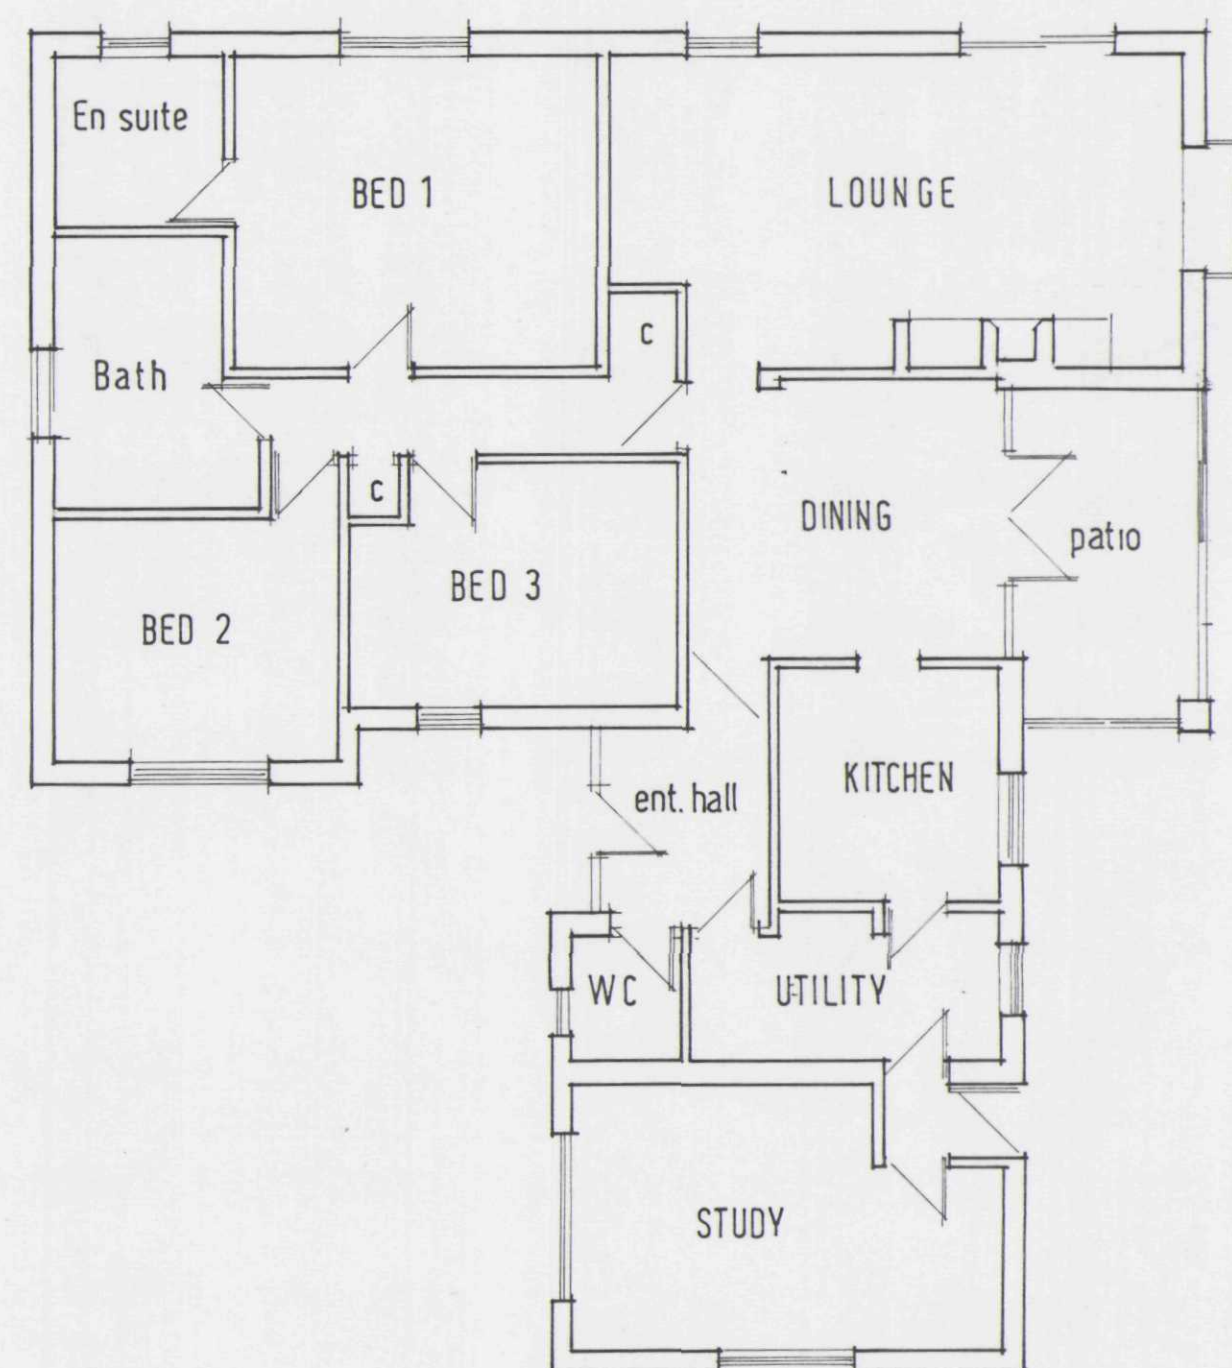


GROUND FLOOR AS EXISTING 1:100 scale

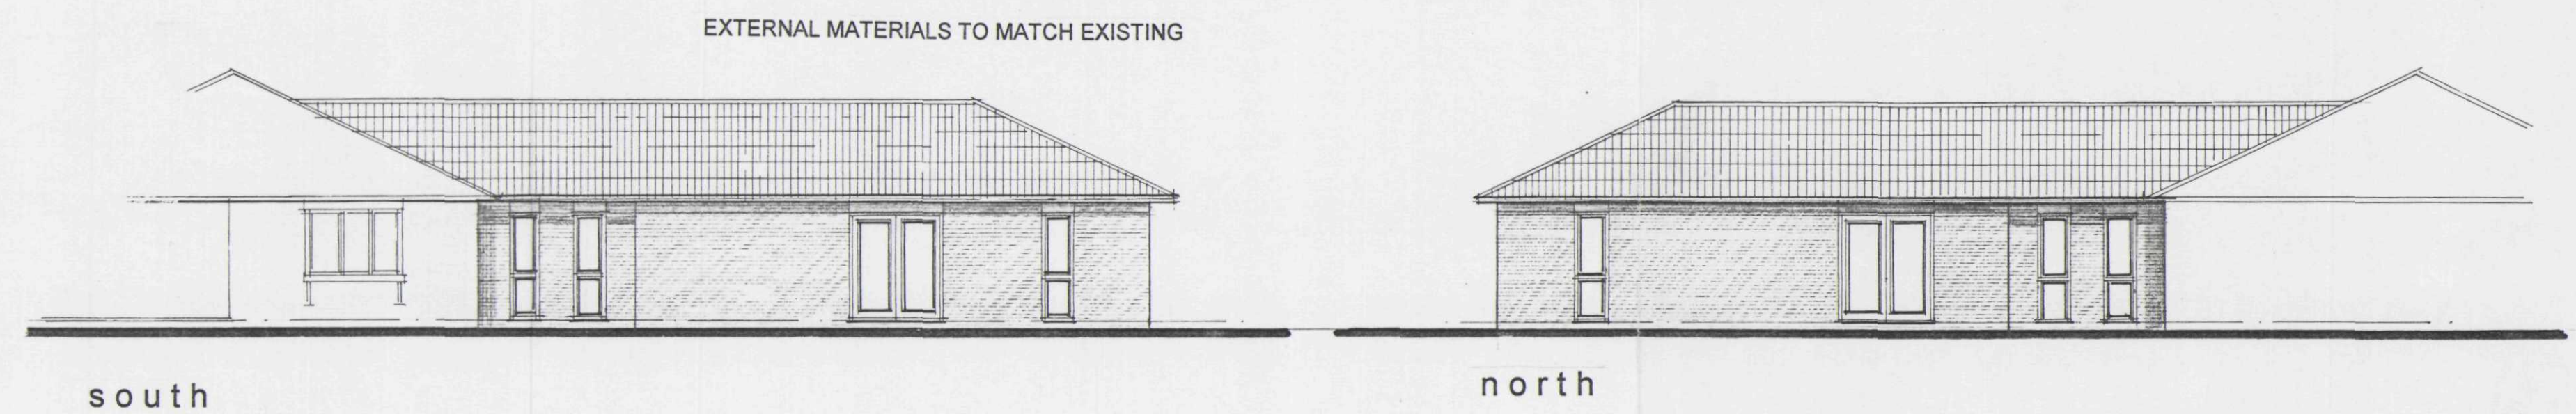


south

north


ELEVATIONS AS PROPOSED 1:100 scale

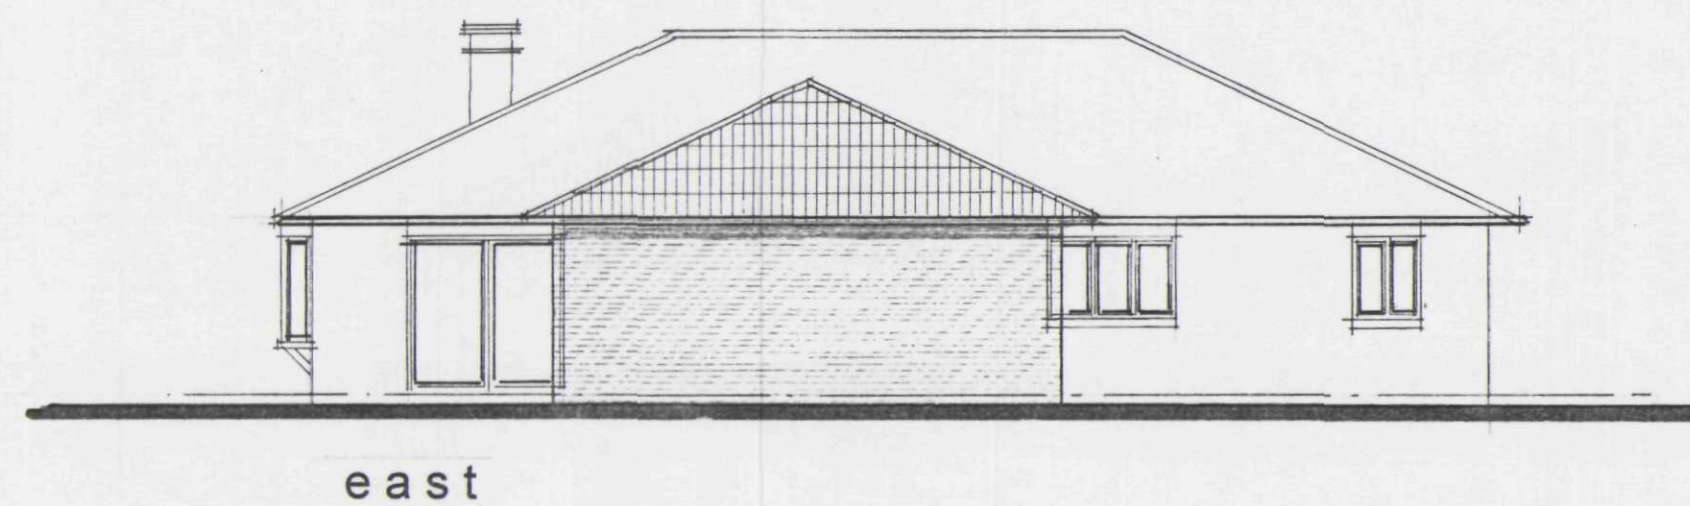

east

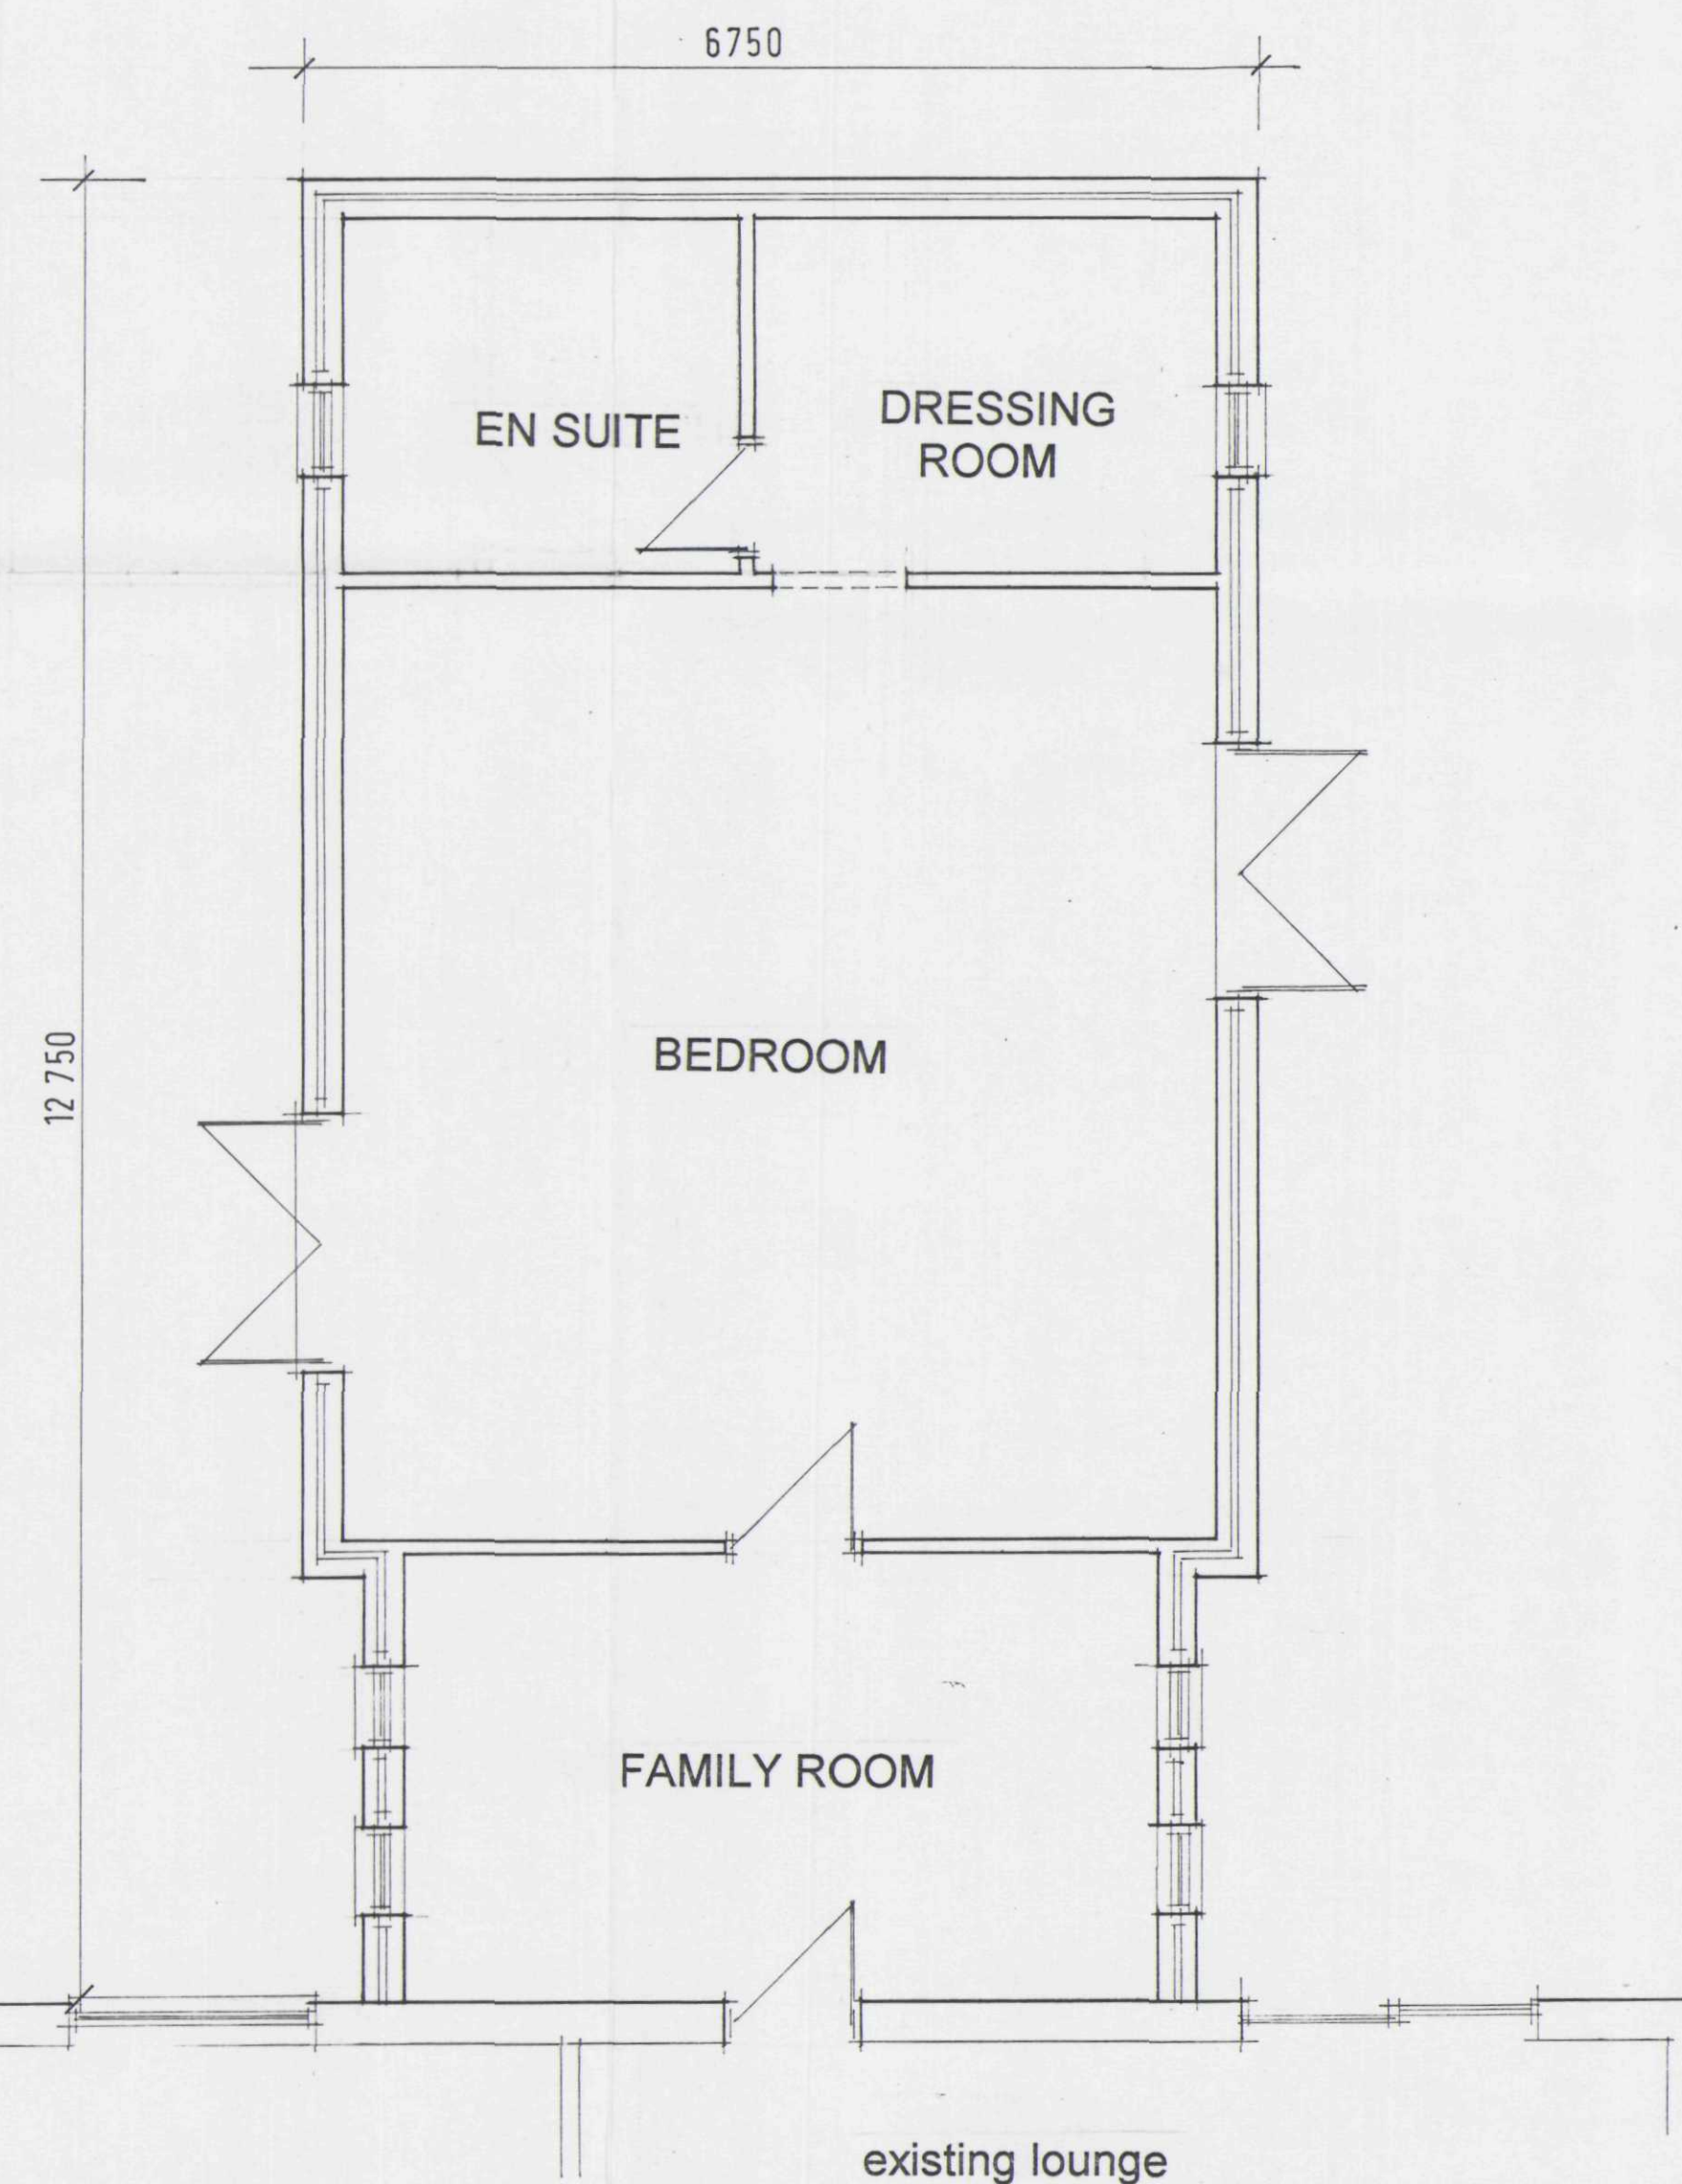

GROUND FLOOR AS PROPOSED 1:50 scale

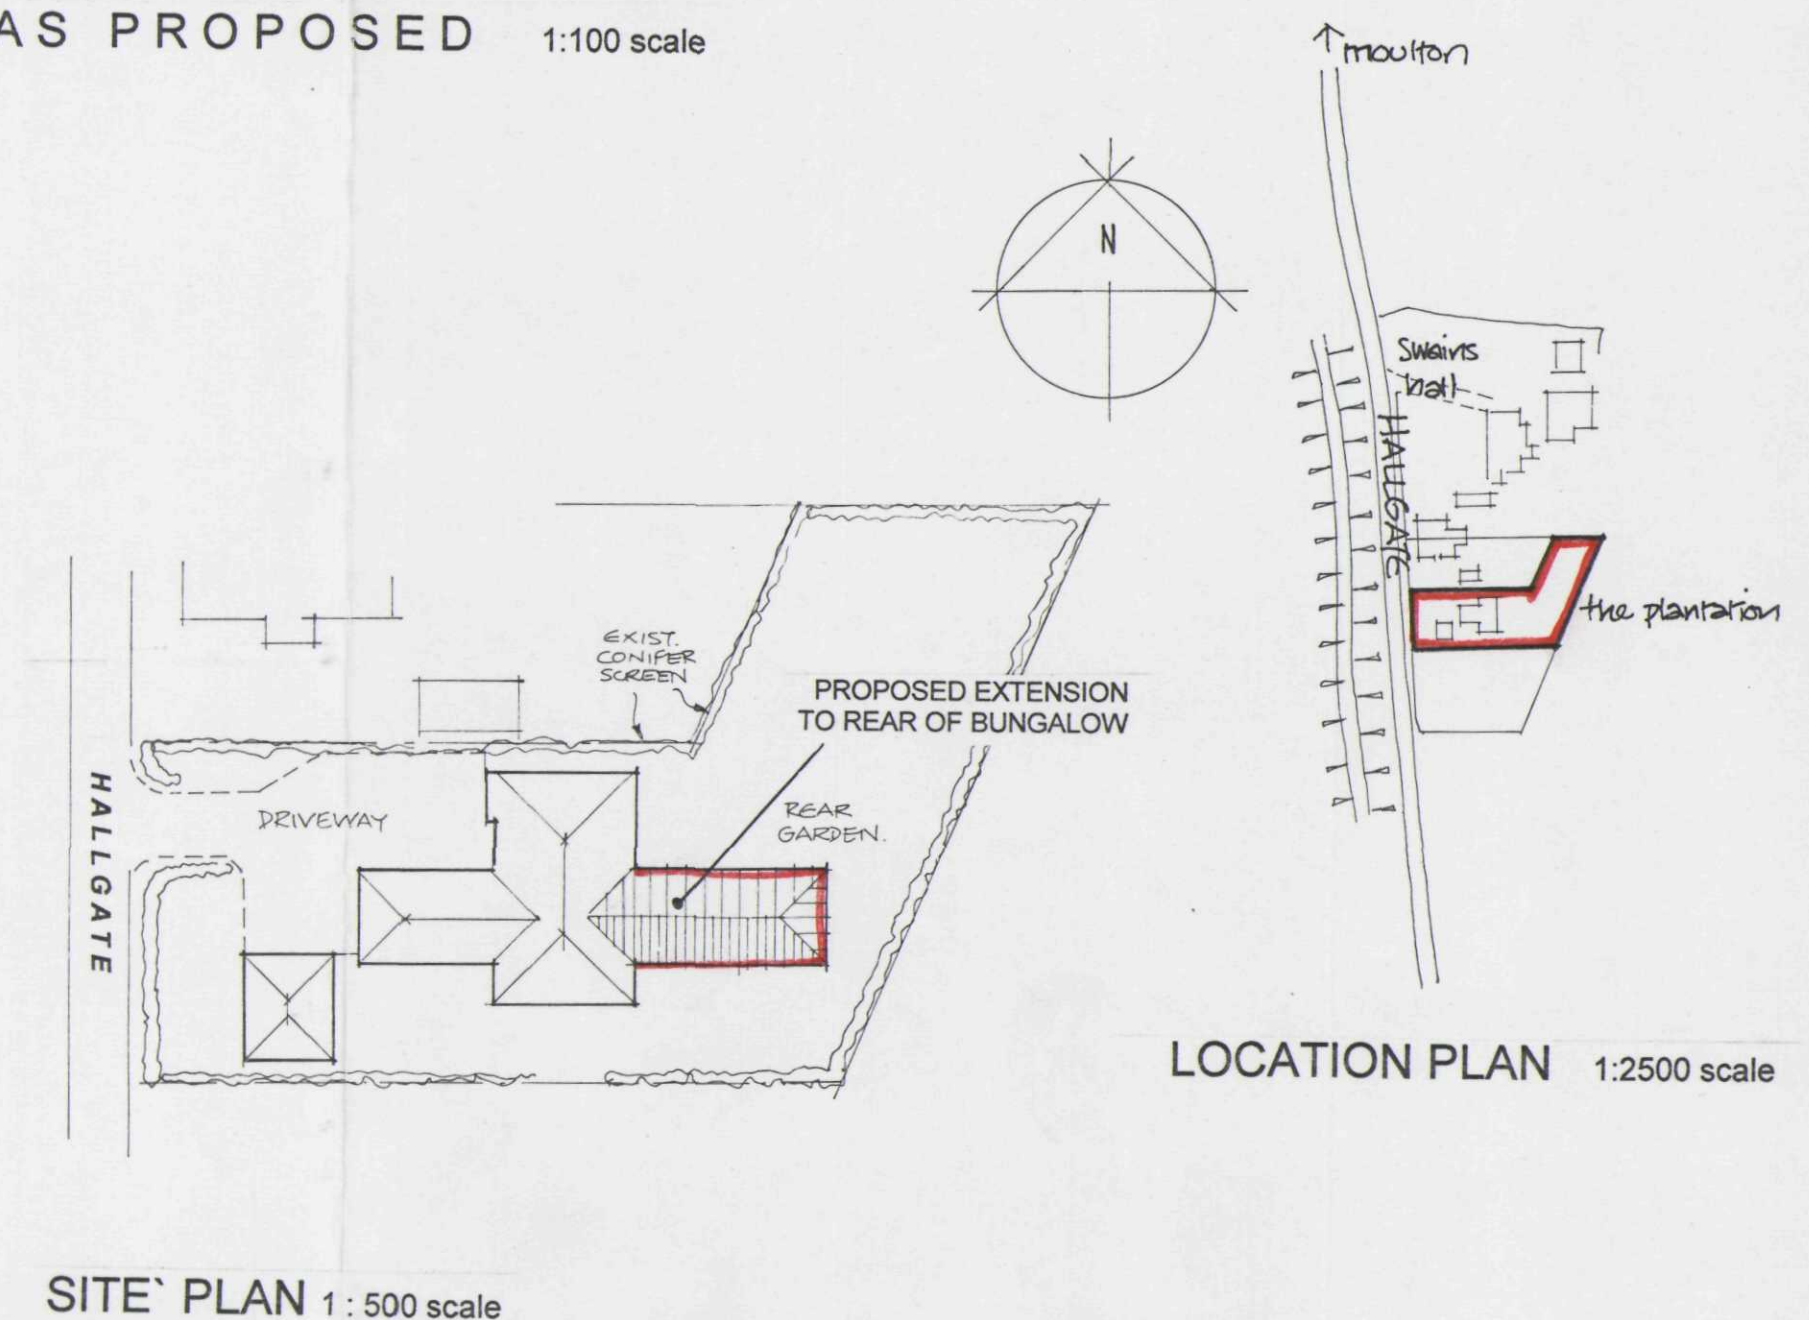

SITE PLAN 1:500 scale

LOCATION PLAN 1:2500 scale

SHDC
PLANNING & DEVELOPMENT
04 SEP 2003
Ref. 1087/03

PROPOSED EXTENSION
THE PLANTATION
HALLGATE
MOULTON

scales as indicated

030801/01

**DETERMINED
PLAN**