



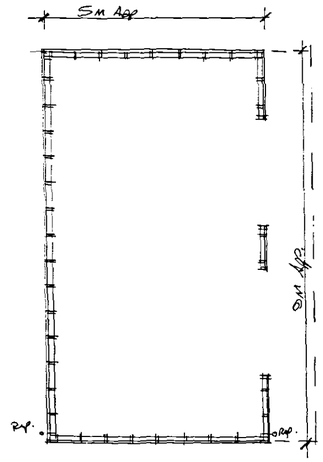

SUPERSEDED

FIELD SHELTER ELEVATIONS AND PLAN

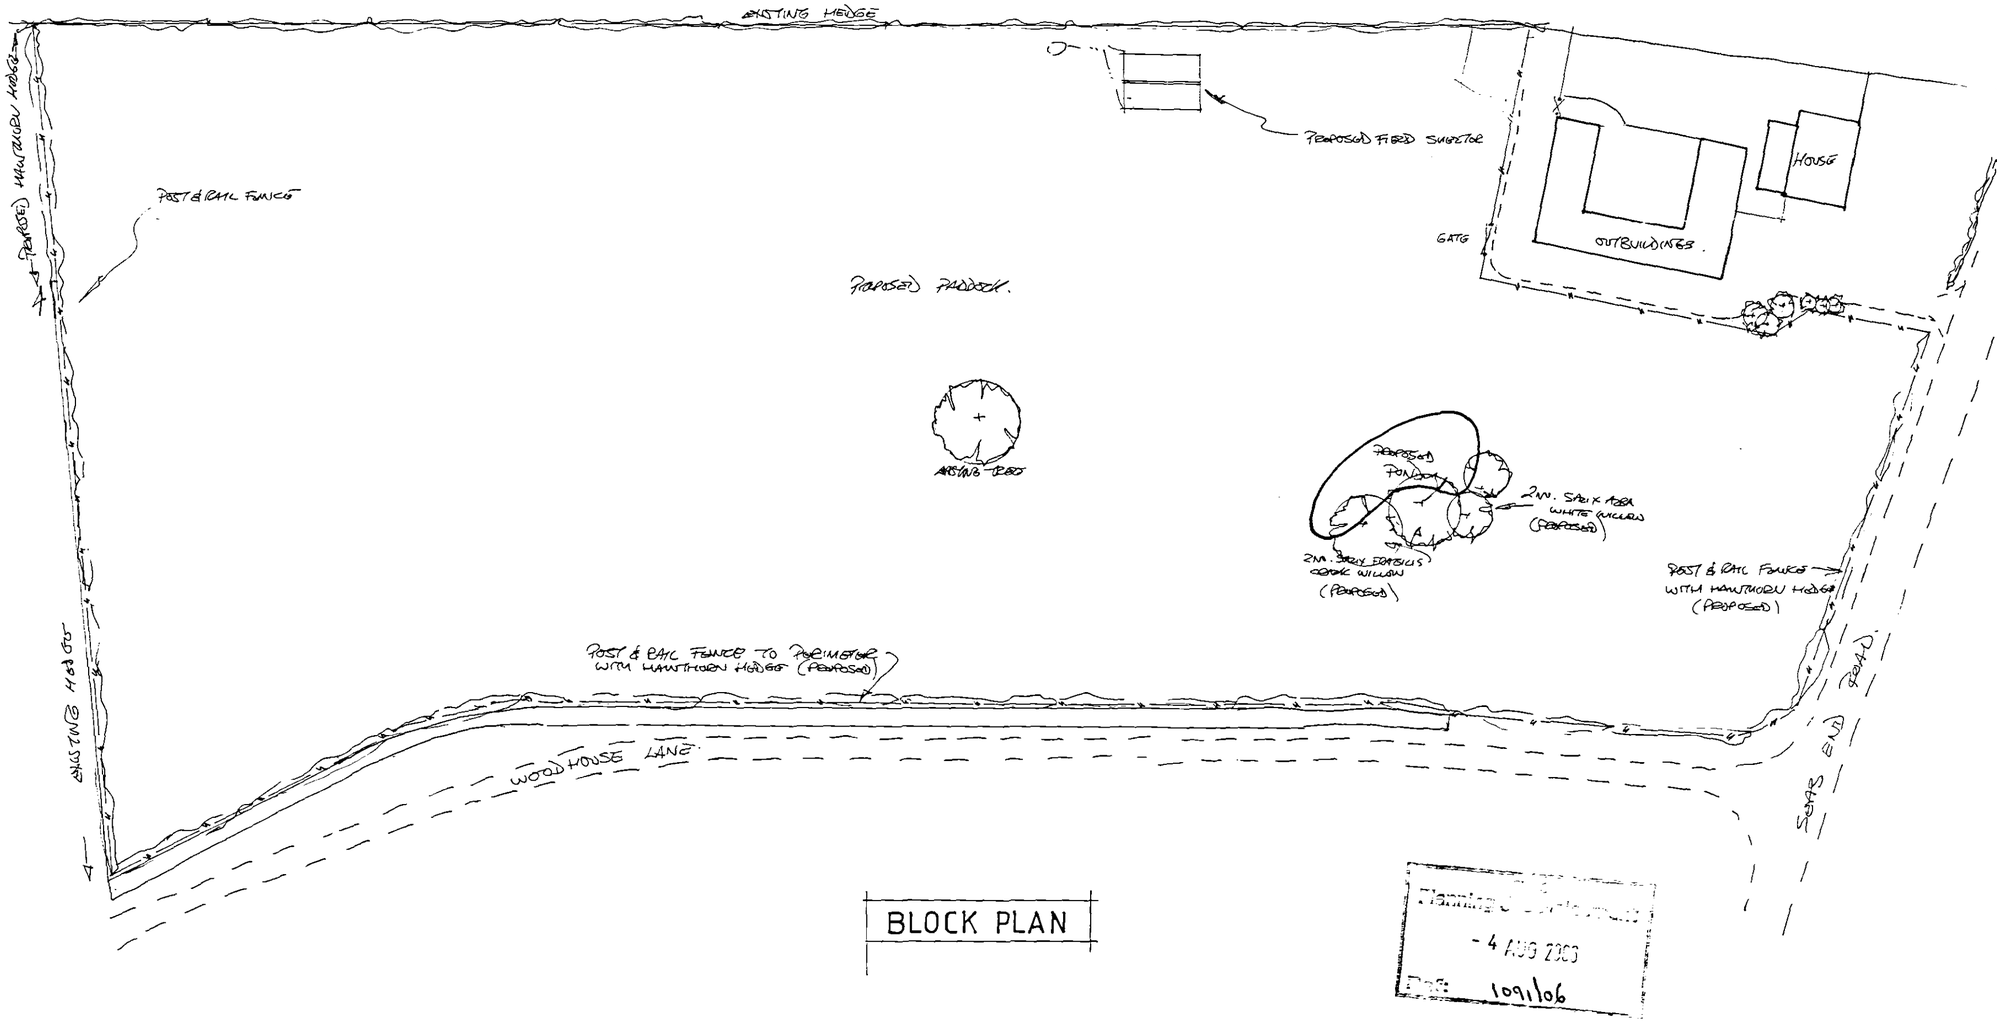

BLOCK PLAN

Planning Department
- 4 AUG 2006
Date: 1091106

NOTES:
All dimensions must be checked on site and not scaled from this drawing.
PRODUCED FOR PLANNING PURPOSES ONLY.

A	27.7.06	FORM of SHELTER MOVED. HAWTHORN HEDGE ADDED TO BOUNDARIES.
	Date	Revisions

© copyright

Robert Barwell
Architectural Design Ltd
P.O. Box 67
Bourne Lincs
PE10 9XY
Tel No: 01778 571 868

Client
MR. P. NOBLE & P. CLARE

Job Title
CHANGE OF USE FROM AGRICULTURAL TO PADDOCK WITH FIELD SHELTER.
CHESTNUT FARM
SEAR END ROAD.
MOULTON.

Drawing Title
FIELD SHELTER DETAILS & BLOCK PLAN.

Scale
1:100 , 1:500

Date 5/07/2006. Drawn by DBC

Drg No. 06/0559/2 Rev A.

A PRODUCT OF THE UNO RANGE – ARCHITECT CAT. No. 7312.

420×594mm A2