
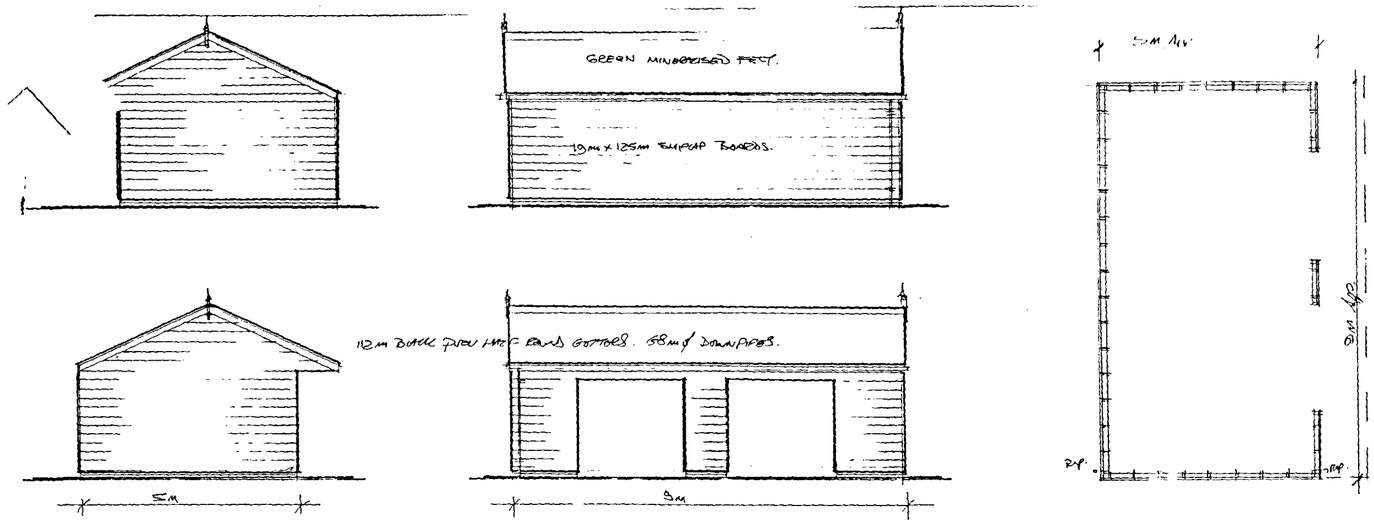


FIELD SHELTER ELEVATIONS AND PLAN

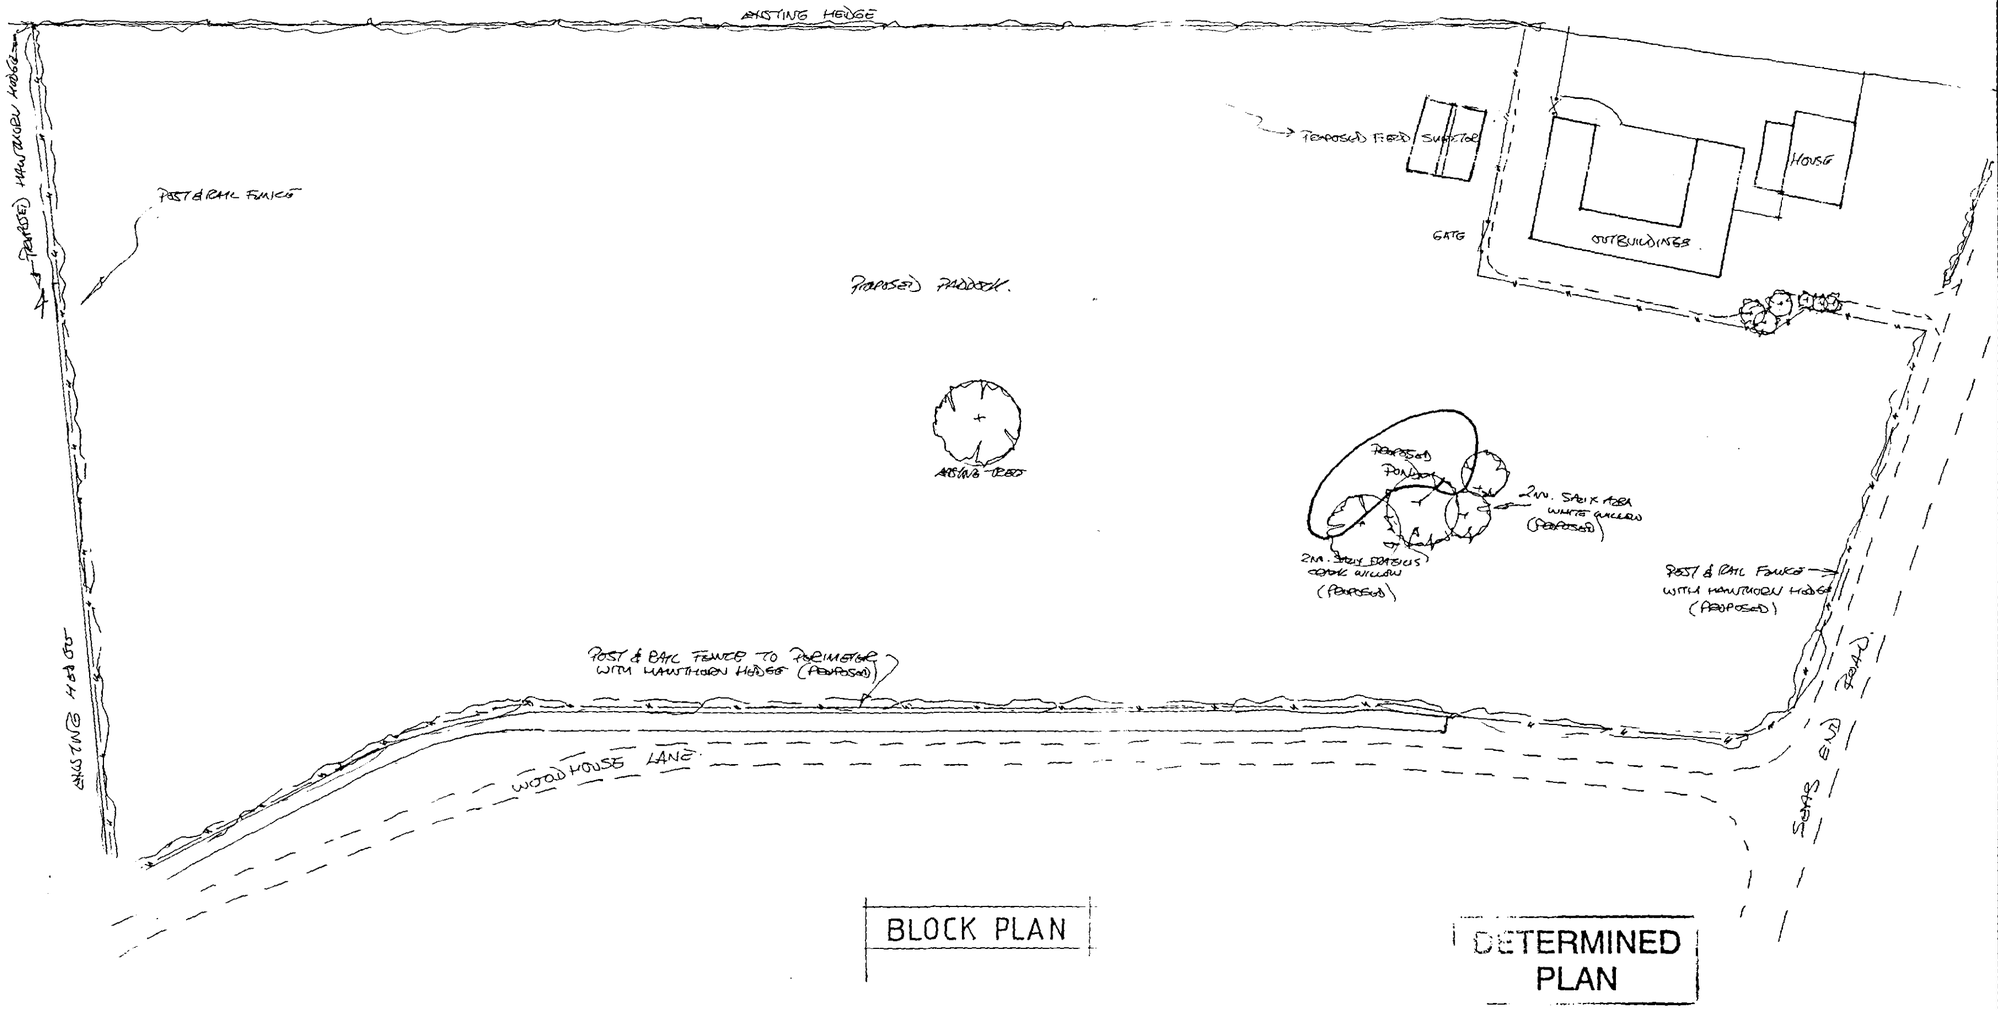

BLOCK PLAN

DETERMINED PLAN

NOTES:
All dimensions must be checked on site and not scaled from this drawing.
ISSUED FOR PLANNING PURPOSES ONLY.

AMENDED PLAN
No. A1

Planning
17 OCT 2006
Ref: 1091/06

A	18-10-06	FORM & ELEVATIONS AMENDED TO BOUNDARIES.
	Date	Revisions

© copyright

Robert Barwell
Architectural Design Ltd
P.O. Box 67
Bourne Lincs
PE10 9XY
Tel No: 01778 571 868

Client
MR. P. NOBLE & P. CLARE

Job Title
CHANGE OF USE FROM AGRICULTURAL TO PADDOCK WITH FIELD SHELTER.
CHESTNUT FARM
SEAS END ROAD.
MOULTON.

Drawing Title
FIELD SHELTER DETAILS & BLOCK PLAN.

Scale
1:100 , 1:500

Date
SEPT 2006.

Drawn by
RBarwell

Drg No.
06/0559/2

Rev
A