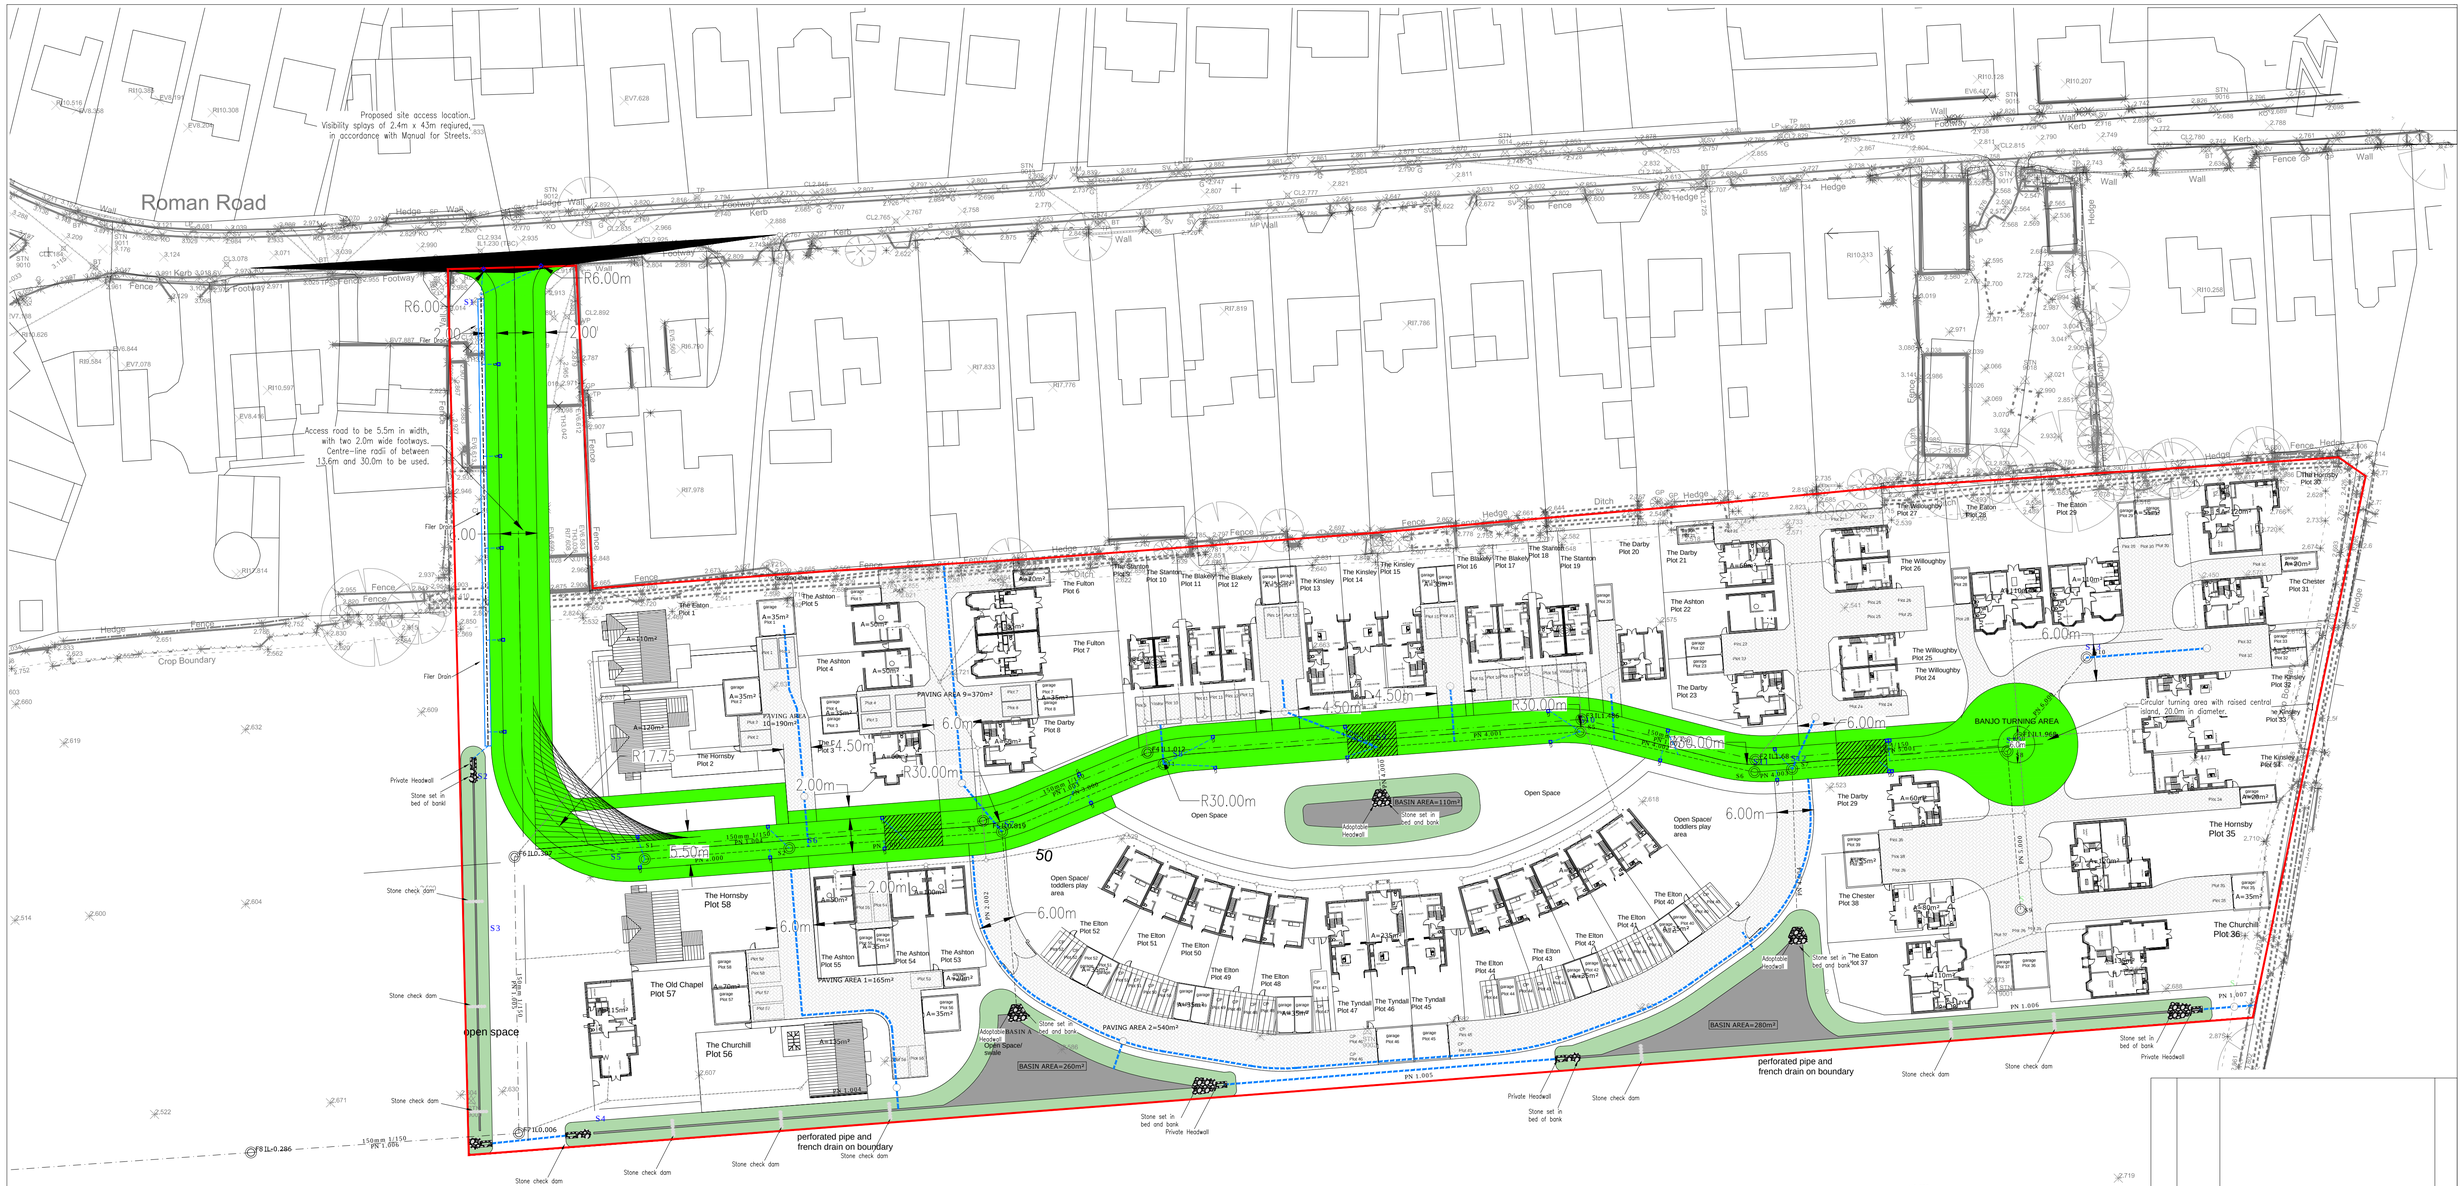

REV	DATE	DESCRIPTION/REASON FOR ISSUE	APPR
A	04.11.2019	REVISED TO SHOW UPDATED DRAINAGE	SEC

MTC ENGINEERING

MTC Engineering (Cambridge) Ltd.
Ground Floor, 24 High Street
Whittlesford, Cambridgeshire, CB22 4LT
Tel (01223) 837270, fax (01223) 835648
E-mail office@mtcengineering.co.uk

TITLE

PROPOSED DEVELOPMENT MOULTON CHAPEL, SPALDING INDICATIVE HIGHWAY LAYOUT

ORIG A.O	DATE SEPTEMBER 2019
CHKD	SCALE 1:500 @ A1
APPR	DRAWING NO 2351-04 REV A

©This drawing and the works depicted are the copyright of MTC Engineering (Cambridge) Ltd and may not be reproduced or amended except by written permission. No liability will be accepted for amendments made by other persons.