

Site Location Plan - Scale 1:1250

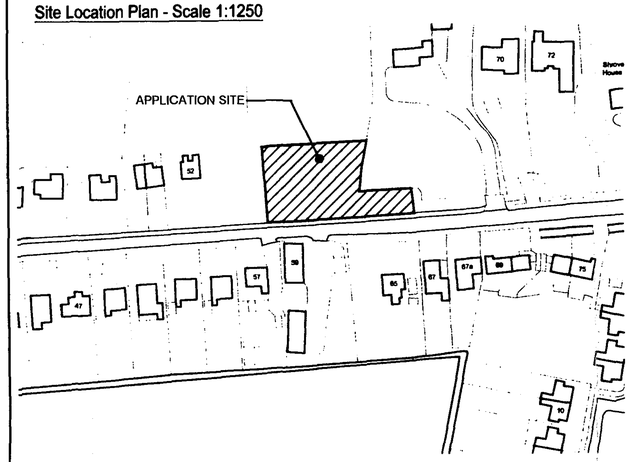

Landscape Detailing Plan - Scale 1:100

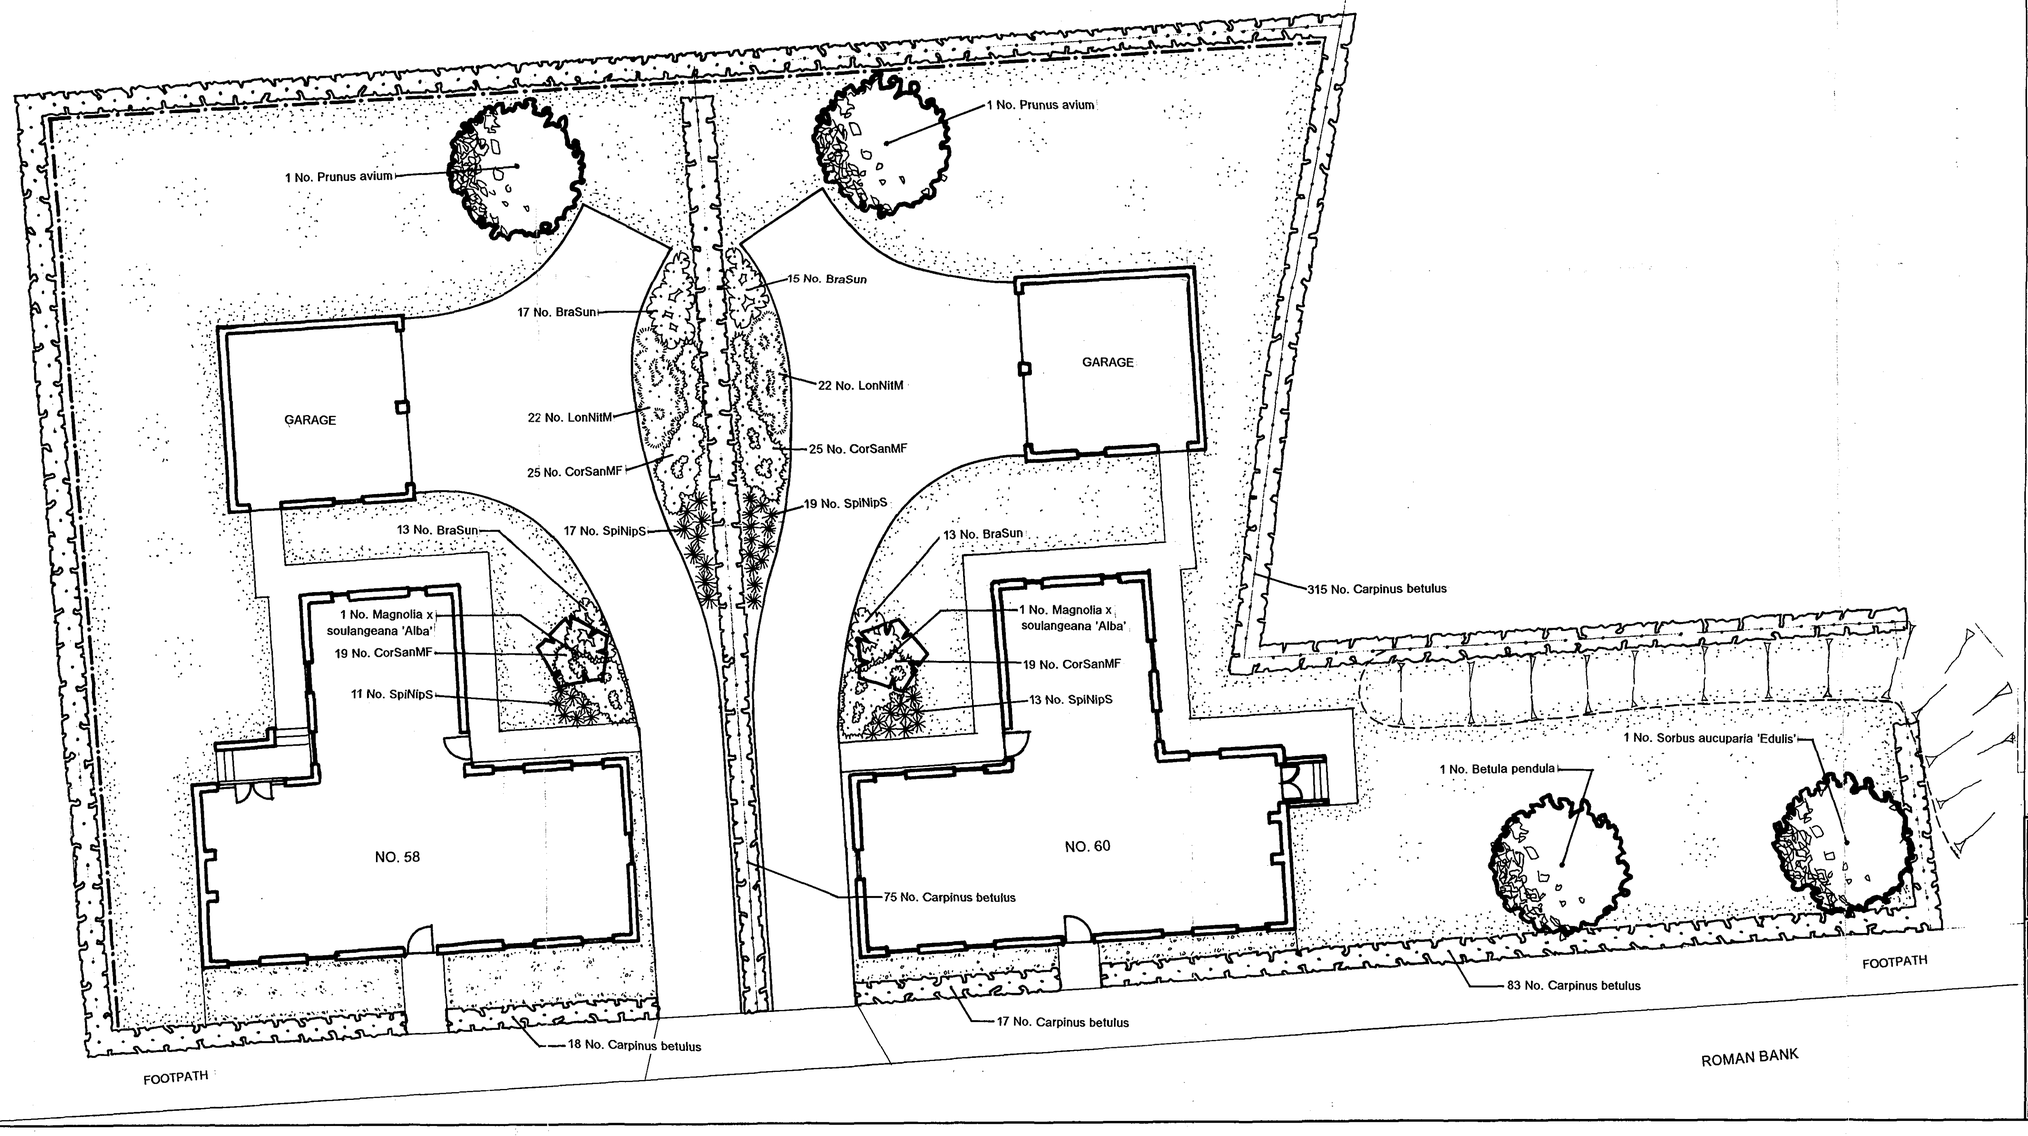

PLANTING SCHEDULE

TREES

Qty	Species	Form	Height (cm)	Girth (cm)	Root Condition	No. of Transplants
1	*Betula pendula*	*EHS*	*min. 450*	*16-18cm*	*RB*	*3x*
2	*Prunus avium 'Plena'*	*EHS*	*min. 450*	*16-18cm*	*RB*	*3x*
1	*Sorbus aucuparia 'Edulis'*	*EHS*	*min. 450*	*16-18cm*	*RB*	*3x*

SPECIMEN SHRUBS

Qty	Species	Height (cm)	Pot Size (Litres)	Habit	Min. No. of Breaks
2	*Magnolia x soulangeana 'Alba'*	*150-175*	*25L*	*Branched*	*7*

SHRUBS

Qty	Abbrev.	Species	Habit	Height (cm)	Min. No. of Breaks	Pot Size (Litres)	Planting Density (per metre squared)
58	*BraSun*	*Brachyglotis 'Sunshine'*	*Branched*	*30-40*	*3*	*3L*	*4*
88	*CorSanMF*	*Cornus sanguinea 'Midwinter Fire'*	*Branched*	*40-60*	*4*	*3L*	*4*
44	*LonNitM*	*Lonicera nitida 'Maygreen'*	*Bushy*	*30-40 dia.*	*6*	*3L*	*5*
60	*SpiNipS*	*Spiraea nipponica 'Snowmound'*	*Bushy*	*40-60*	*5*	*3L*	*4*

HEDGING

Qty	Species	Form	Height (cm)	Root Condition	Min. No. of Breaks	Planting Distance
433	*Carpinus betulus*	*Feathered*	*150-175*	*Bagged*	*3*	*400mm Ctrs*

Note: To be planted in a single row with 400mm between plants

Key To Plan

NORTH

- Proposed Tree
- Proposed Specimen Shrub
- Proposed Hedgerow
- Proposed Shrub Area
- 1.8m high timber close boarded fence
- Proposed Grassed Areas
- Proposed gravel

DETERMINED PLAN

SHDC Planning & Development 12 AUG 2005 Ref: 1107/05

DRAWING ISSUED 11 AUG 2005

Rev.	By	Notes	Date

THE ROBERT DOUGHTY CONSULTANCY LIMITED
TOWN AND COUNTRY PLANNING-LANDSCAPE ARCHITECTURE
32 High Street, Helpringham, Sleaford, Lincolnshire, NG34 0RA
Tel: (01529) 421846 Fax: (01529) 421358
Website: www.rdc-landplan.co.uk
E mail: admin@rdc-landplan.co.uk

Client: Castle Building Ltd

Project: Roman Bank, Moulton Chapel

Drawing title: Landscape Details

Job No.	Drawing No.	Rev.	Drawn
588/12	LD01		JC
Scale: As Shown	Date: 10/08/05		Checked

DO NOT SCALE from this drawing. All reinstatements should be checked against on site conditions and any discrepancies should be brought to the attention of the Robert Doughty Consultancy.