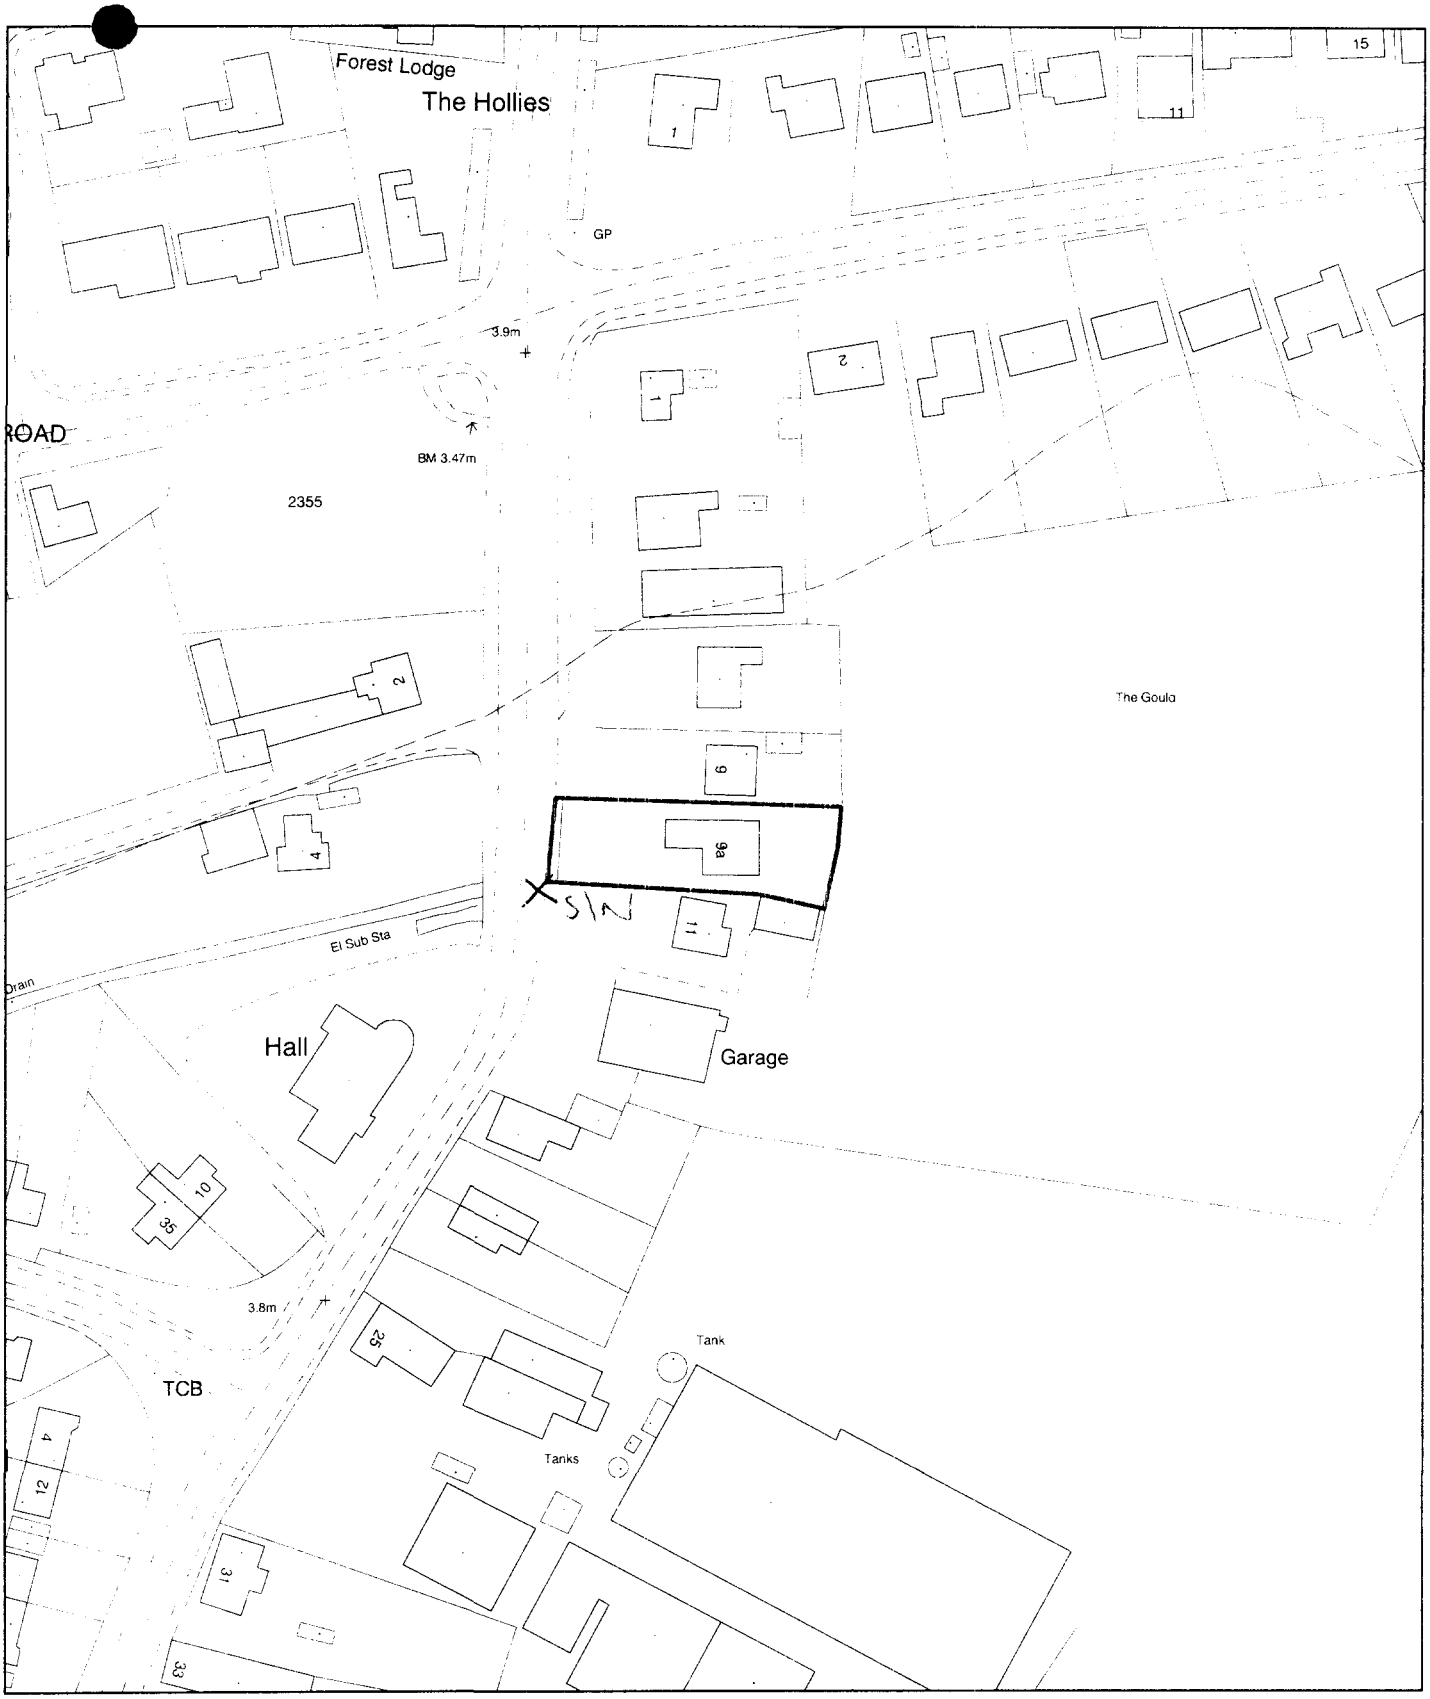


Planning Application Location Plan
Ward Member Notification


H13/1108/01

Scale: 1:1250

Housing and Planning Services Department

Council Offices, Priory Road, Spalding, Lincolnshire

PLEASE DO NOT COPY THIS PLAN
This map is reproduced from Ordnance Survey material with permission of Ordnance Survey on behalf of Her Majesty's Stationery Office (c) Crown copyright. Unauthorised reproduction infringes Crown copyright and may lead to prosecution or civil

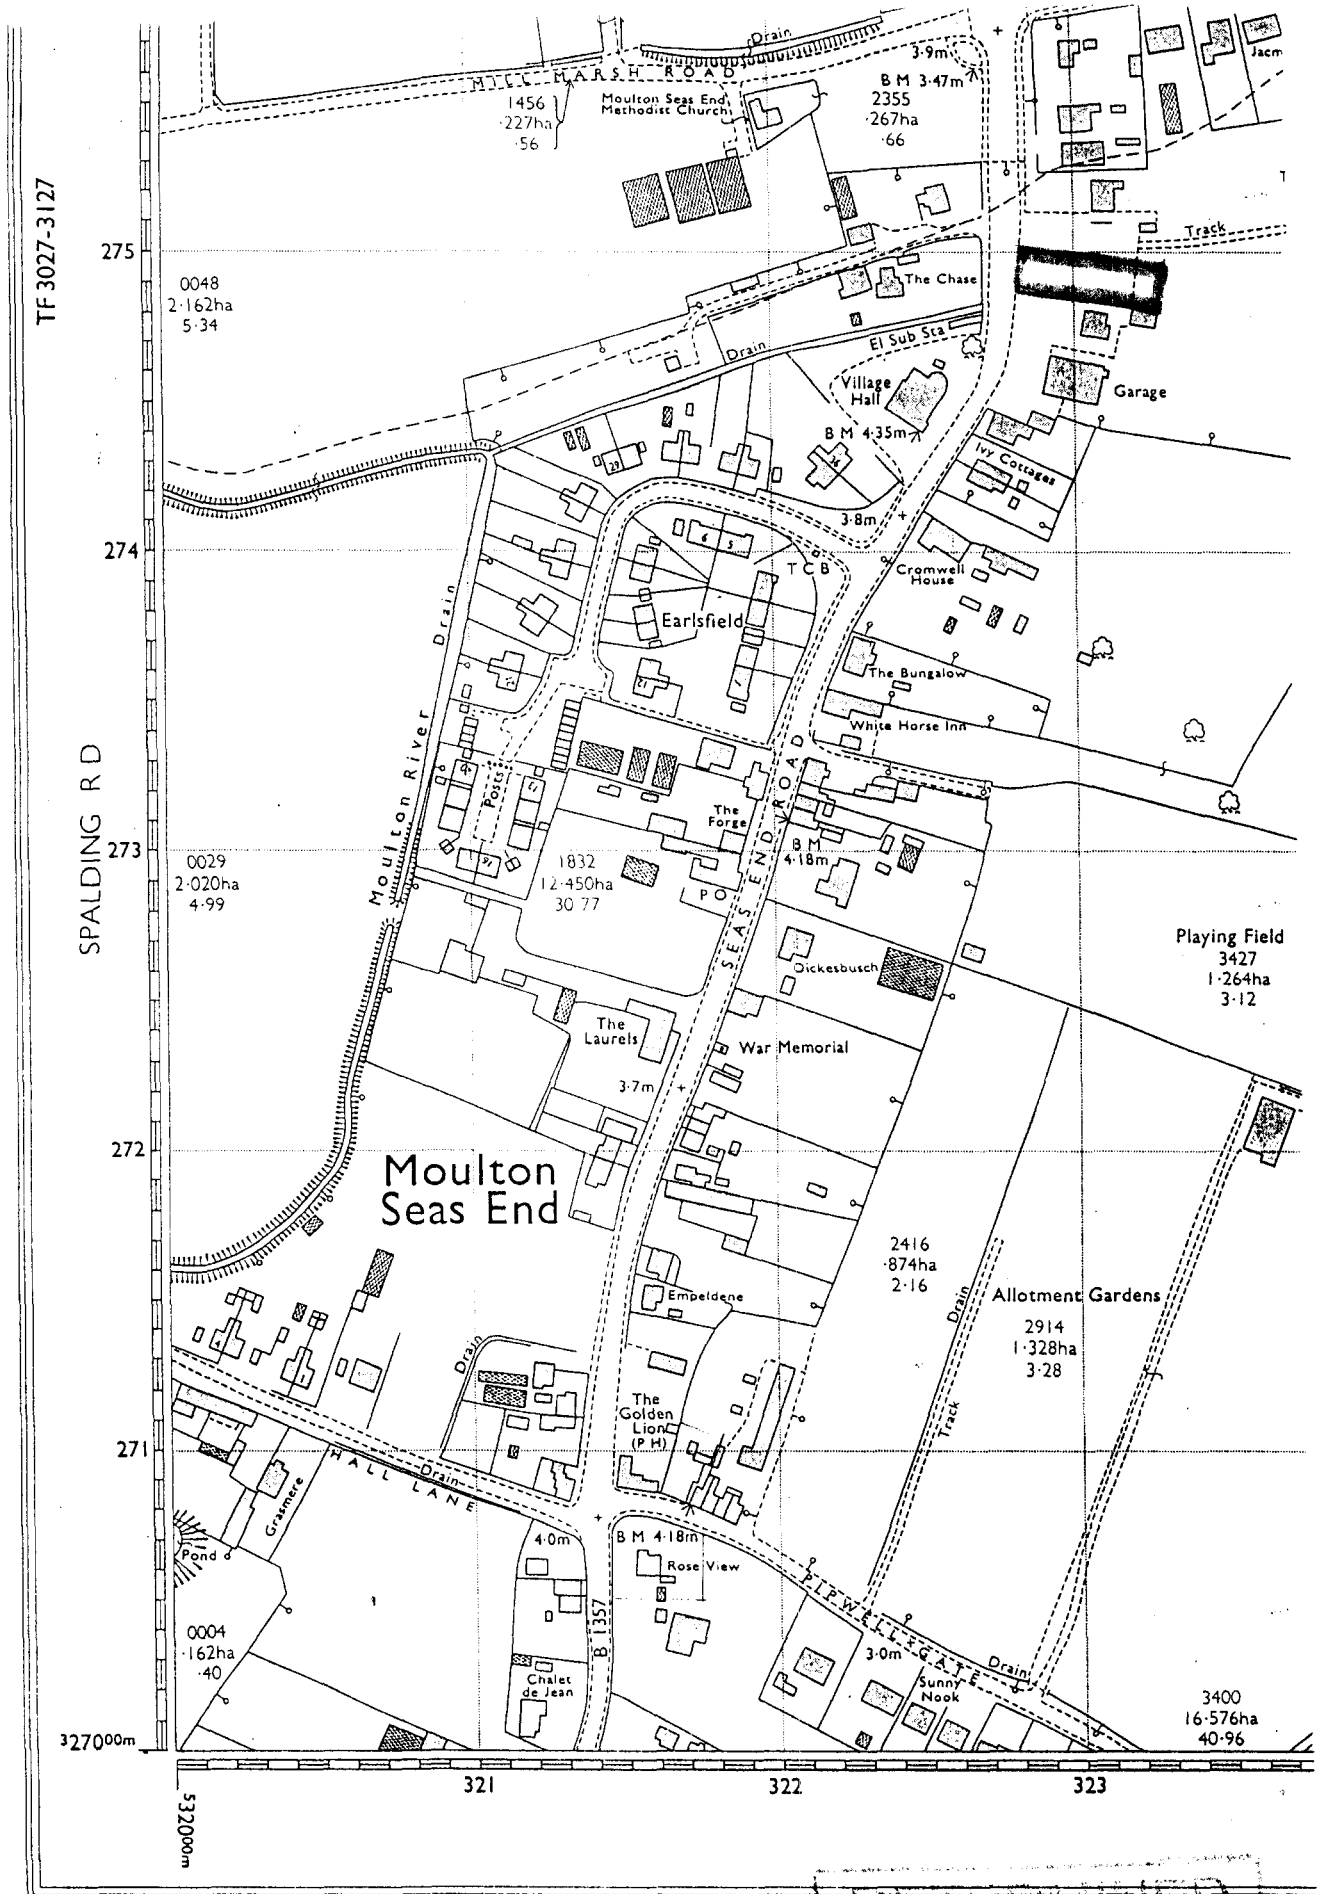

SOUTH HOLLAND DC
HOUSING & PLANNING
13 SEP 2001
Ref: 11081C1

Made and published by the Director General of the Ordnance Survey, Southampton.

COMPILATION DATA

† (b) Oct 1973

Levelled.....1964,65
Boundaries .....Mar 1974

B H.....
B M .....
B P.....