
APPENDIX C

SHDC
Planning & Development
19 AUG 2004
Ref: 1113/04

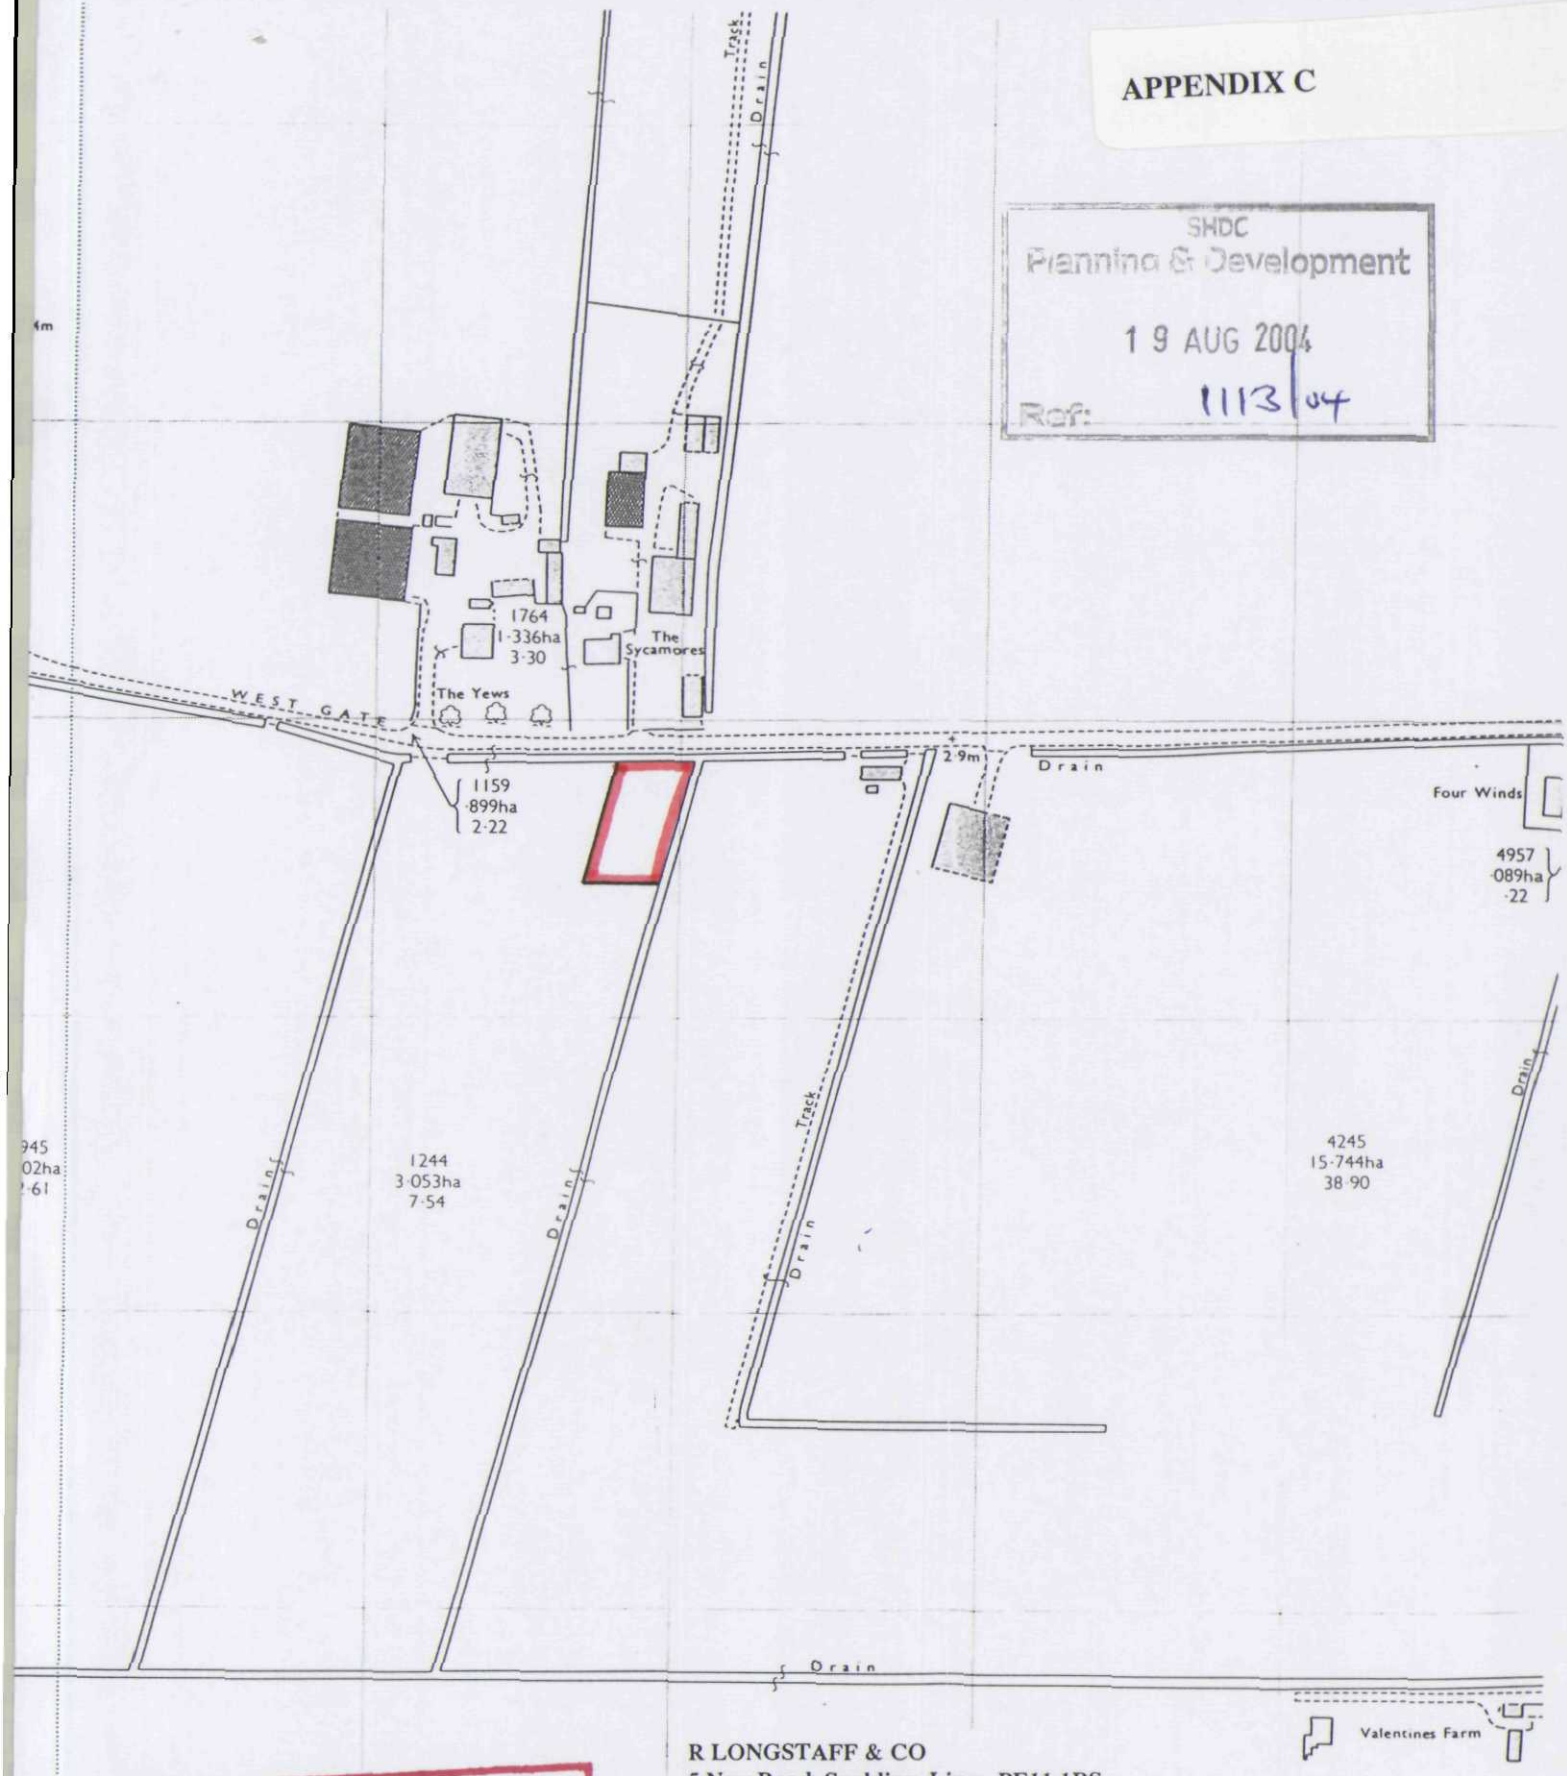

DETERMINED PLAN

R LONGSTAFF & CO
5 New Road, Spalding, Lincs. PE11 1BS
Reproduced from the Ordnance Survey
Map No: TF 2819/2919
Edition: 1976
Scale: 1:2500
With the permission of the Controller of
Her Majesty's Stationary Office
Crown Copyright Office.
Licence No. 100004279
Date: 18-08-04.