



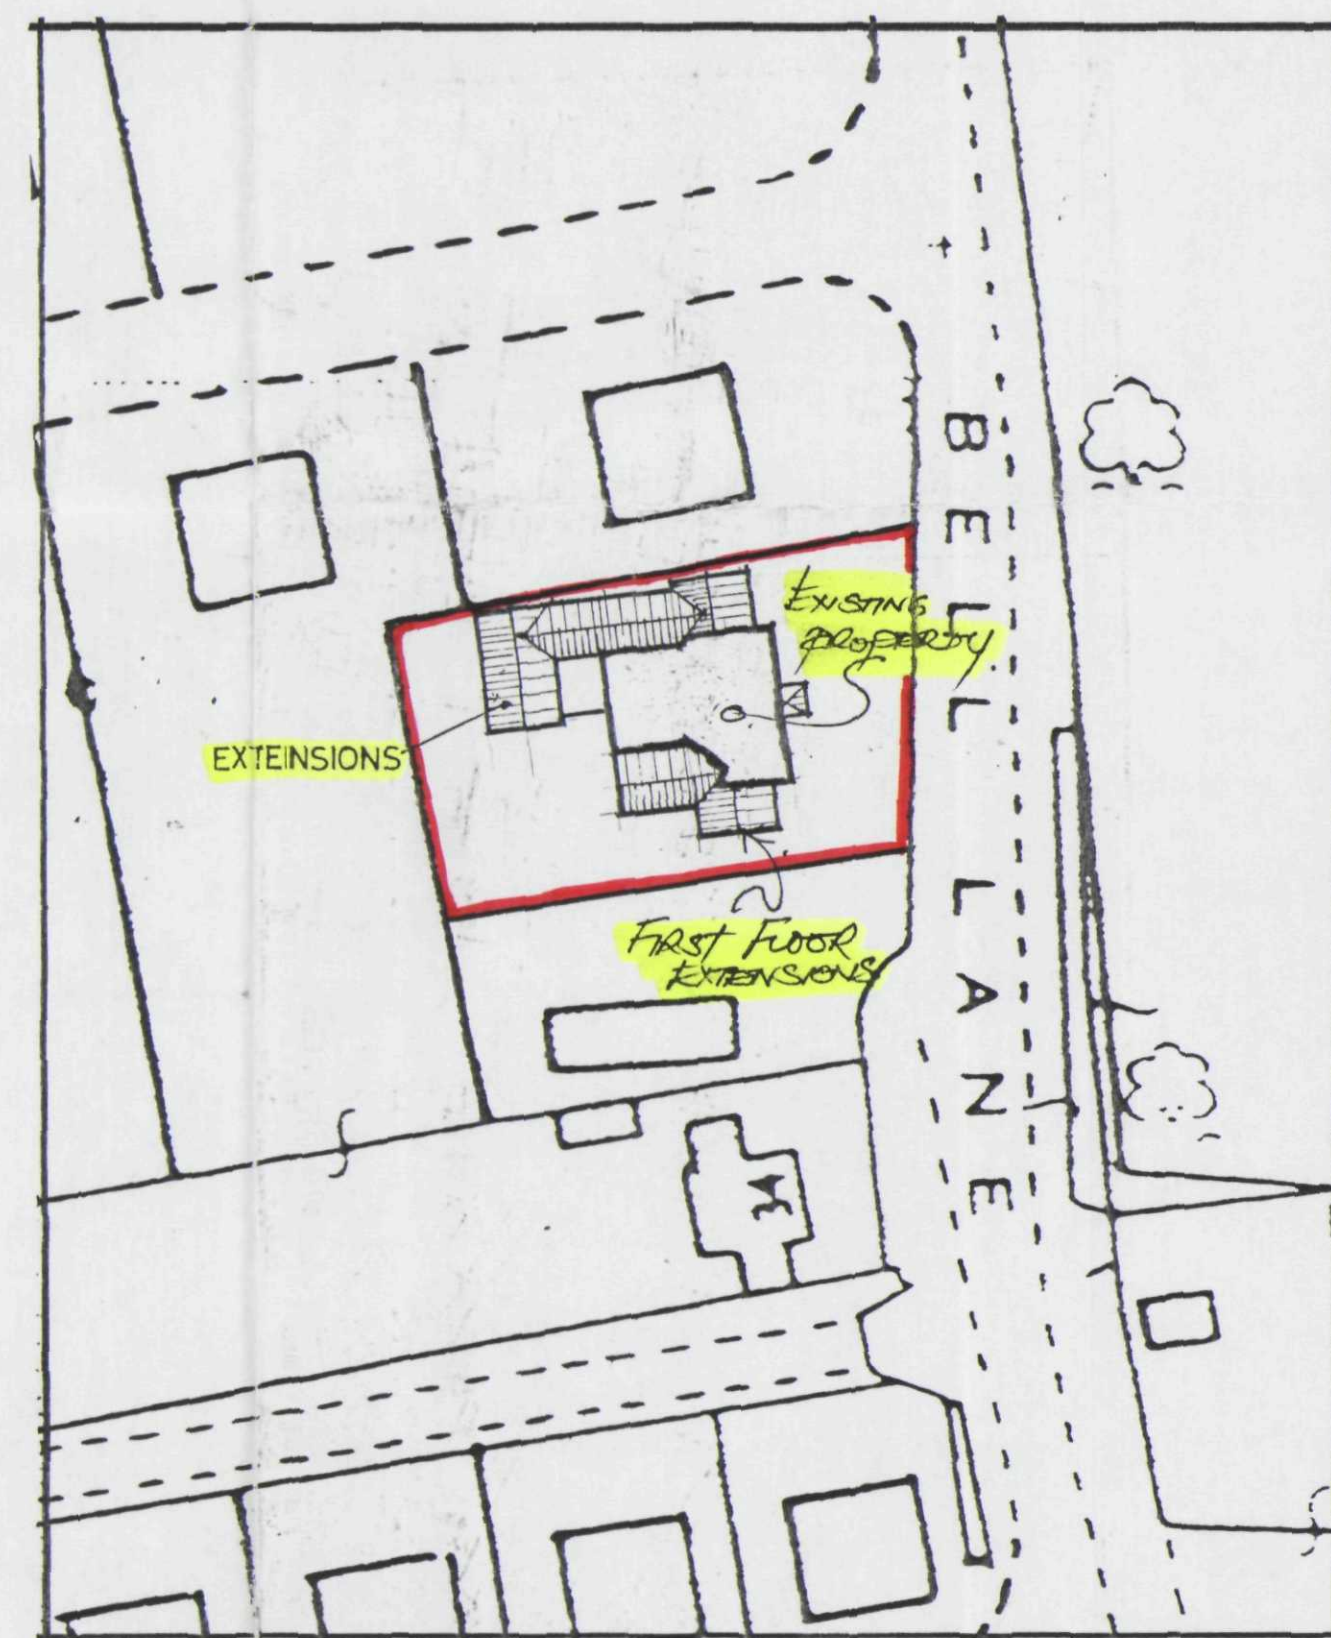

SITE PLAN
1/500

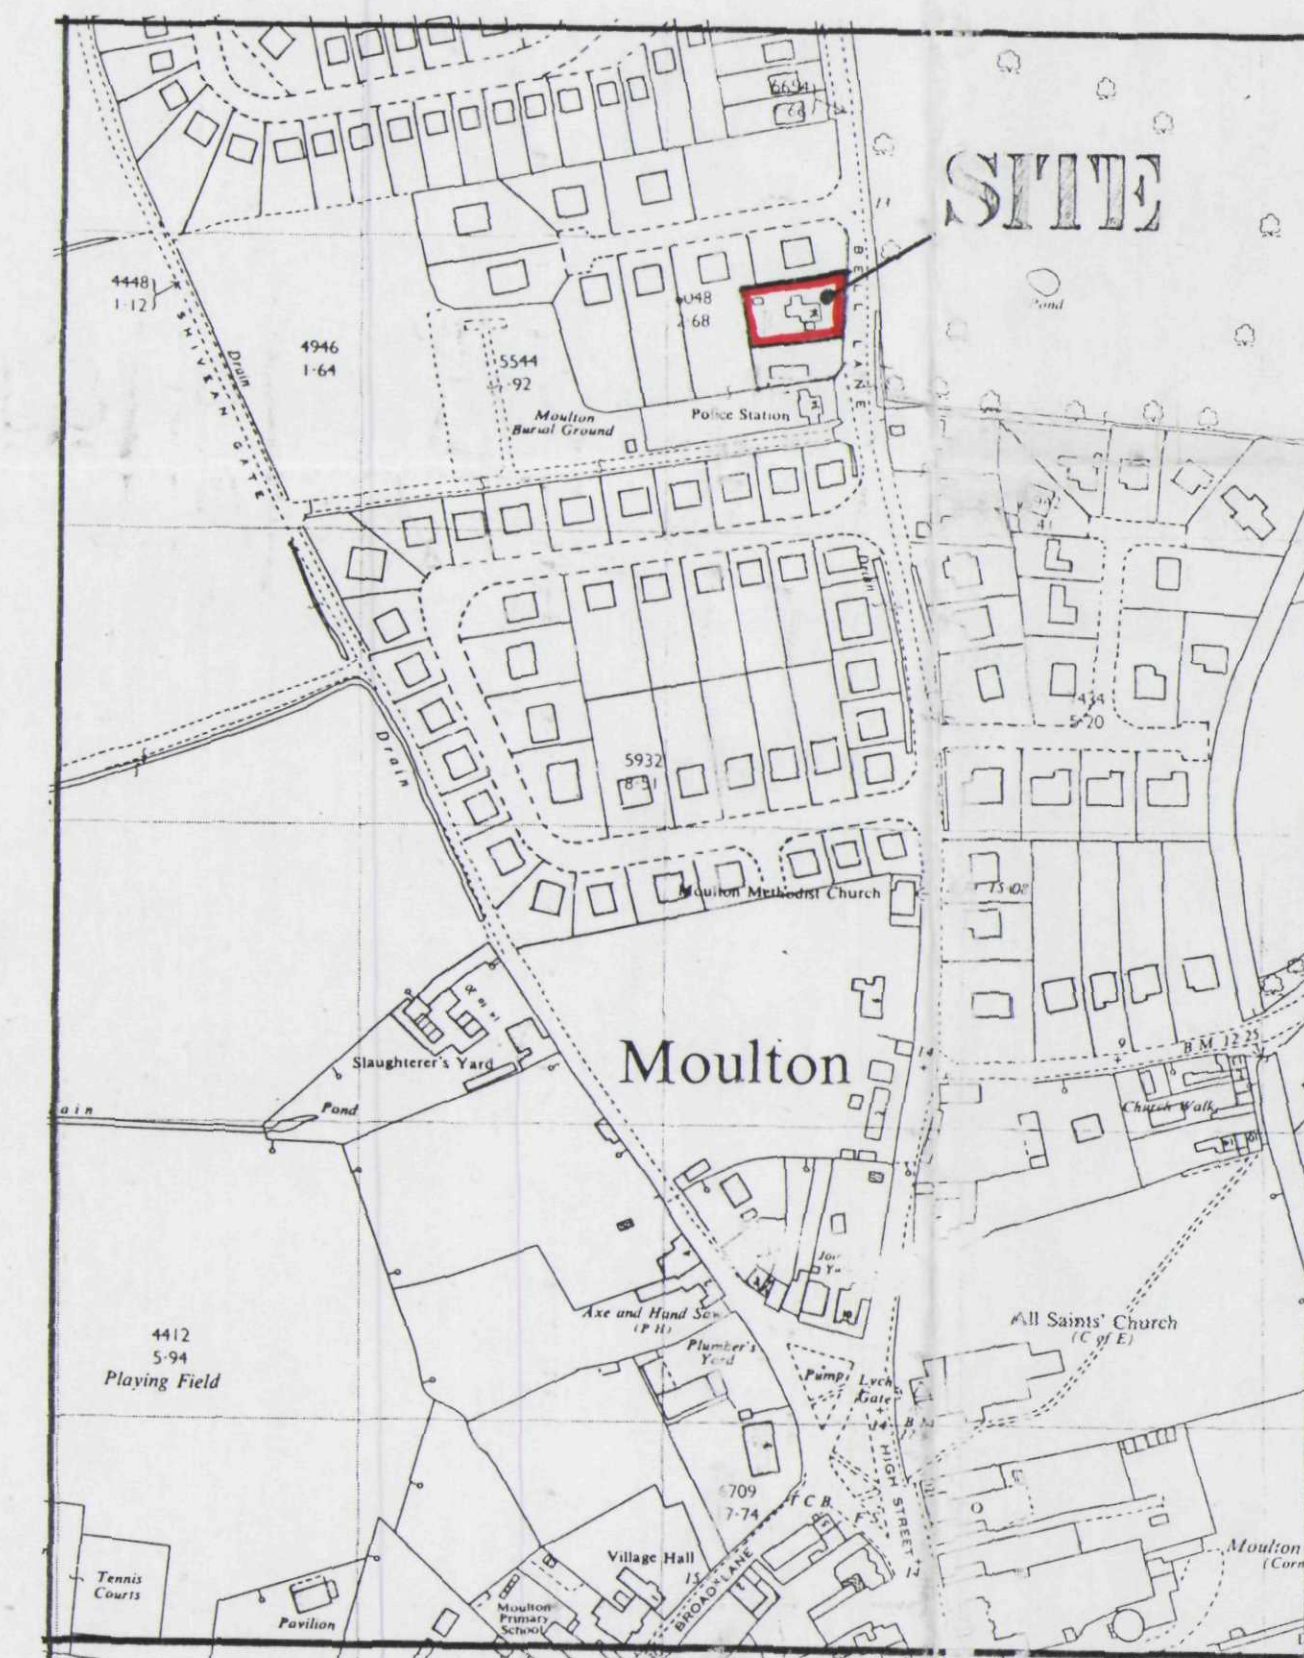

LOCATION PLAN
1/2500

[illegible]