




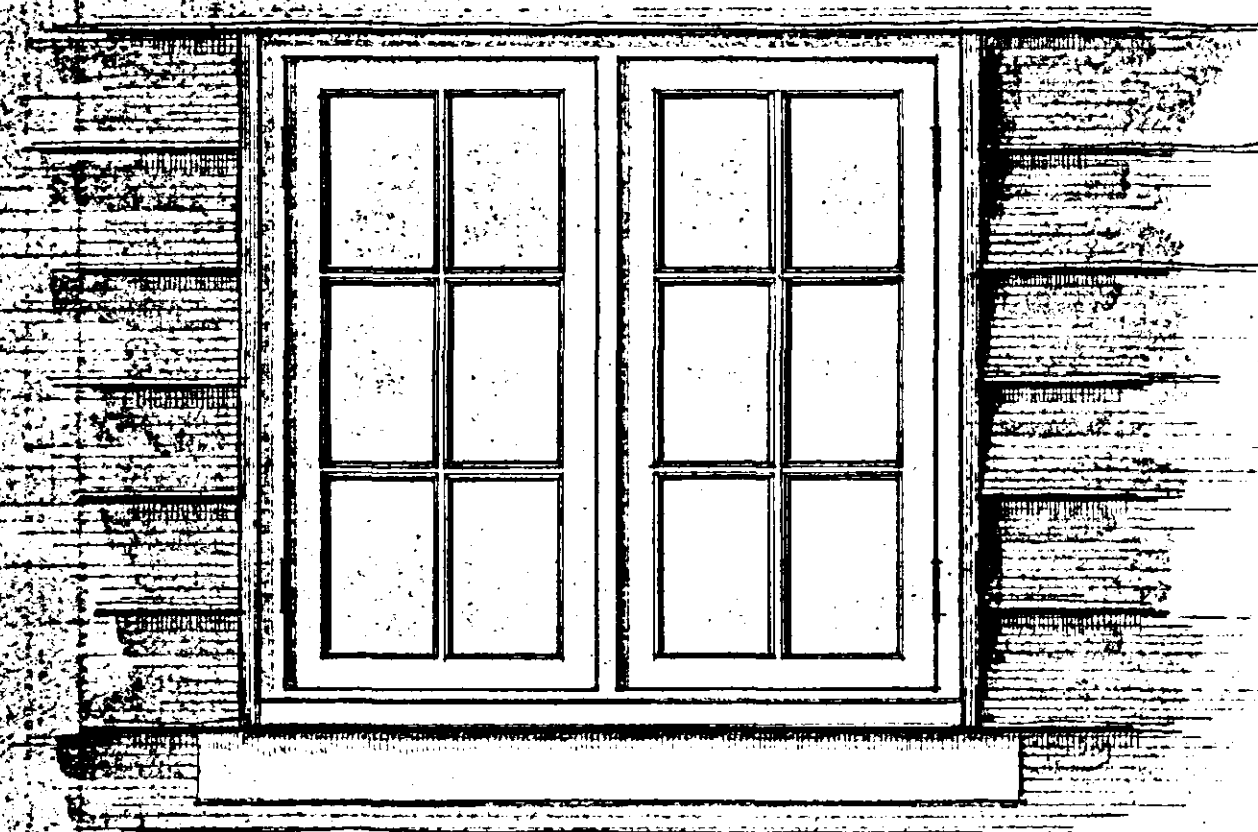

ELEVATION 1:10

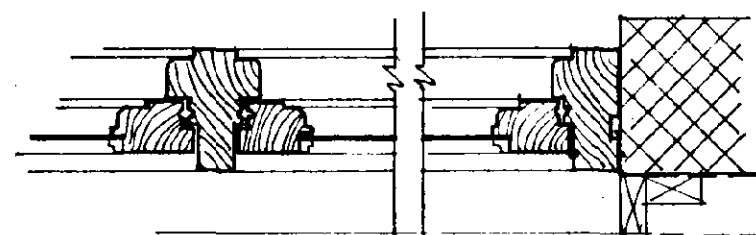


PLAN VIEW - Jamb & Mullion 1:5

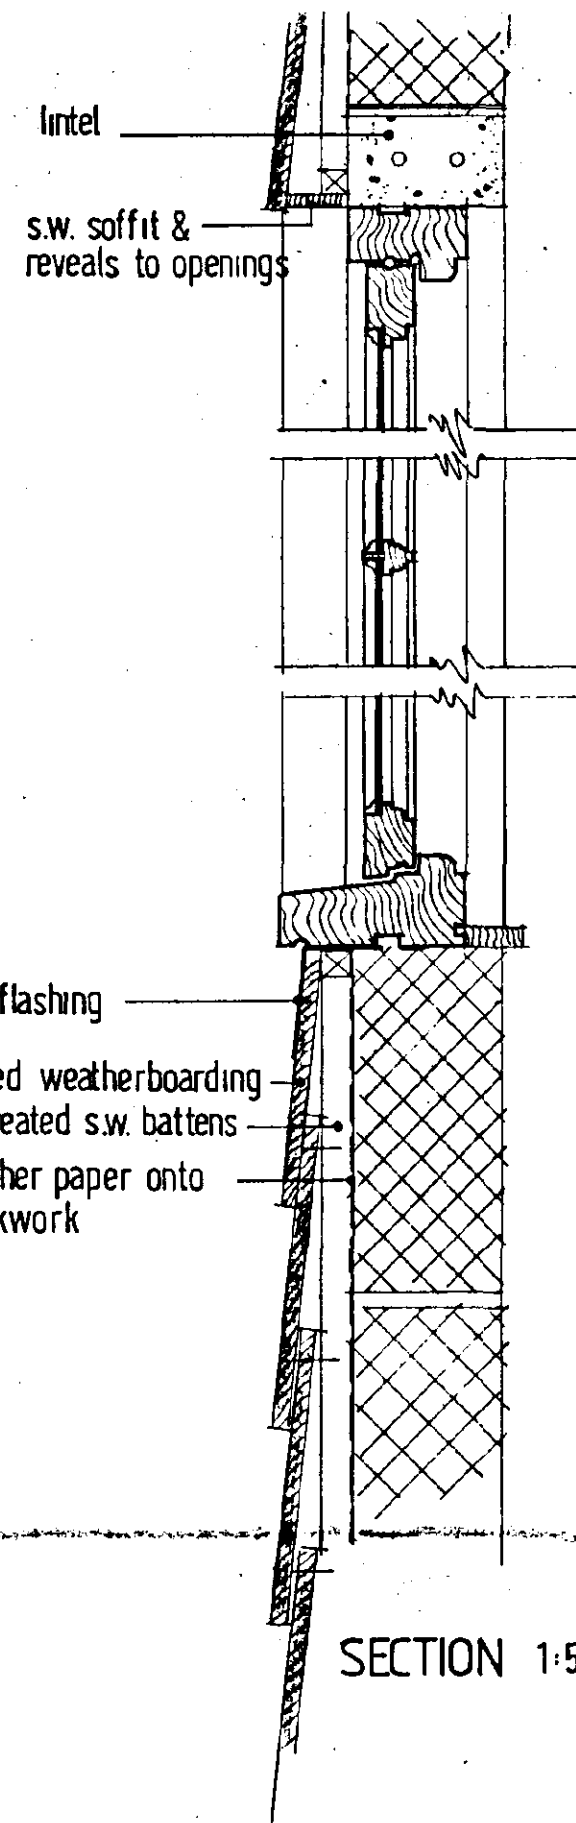


lintel
s.w. soffit & reveals to openings
lead flashing
lapped weatherboarding on treated s.w. battens
breather paper onto blockwork

SECTION 1:5

TYPICAL WINDOW DETAILS

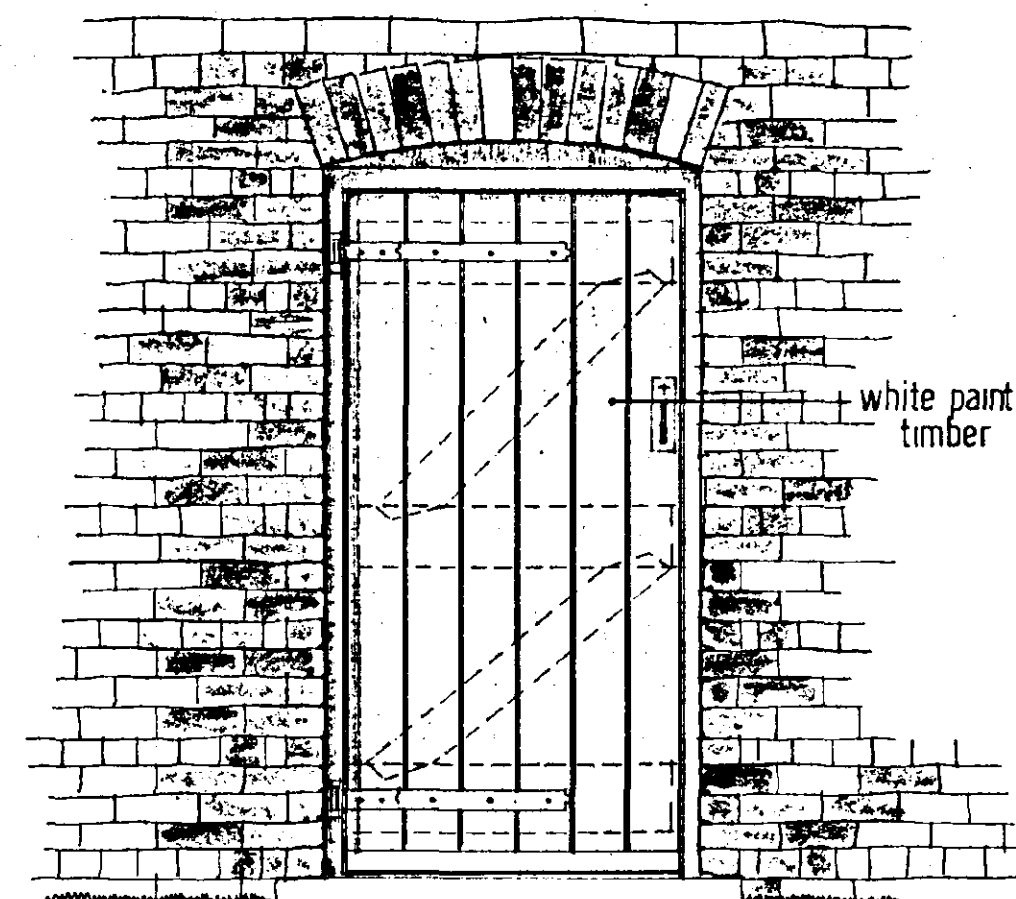

ELEVATION 1:20

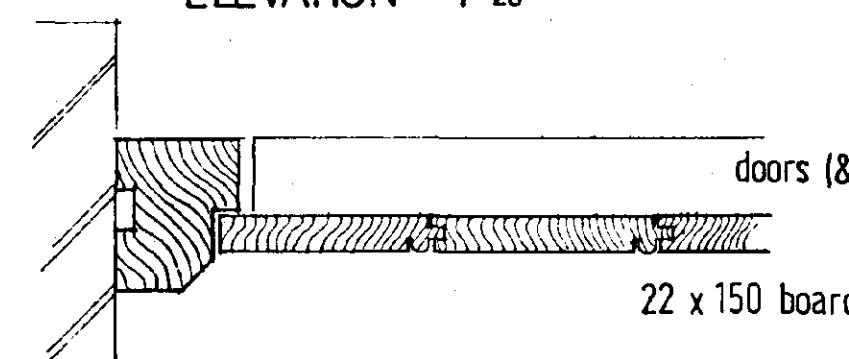


PLAN VIEW 1:5

DOOR CONSTRUCTION TO GATES AS DOORS

LATE OBS. Offr.
Salient points highlighted

H13/1125/98 . DG
Recd 29 Jan 99

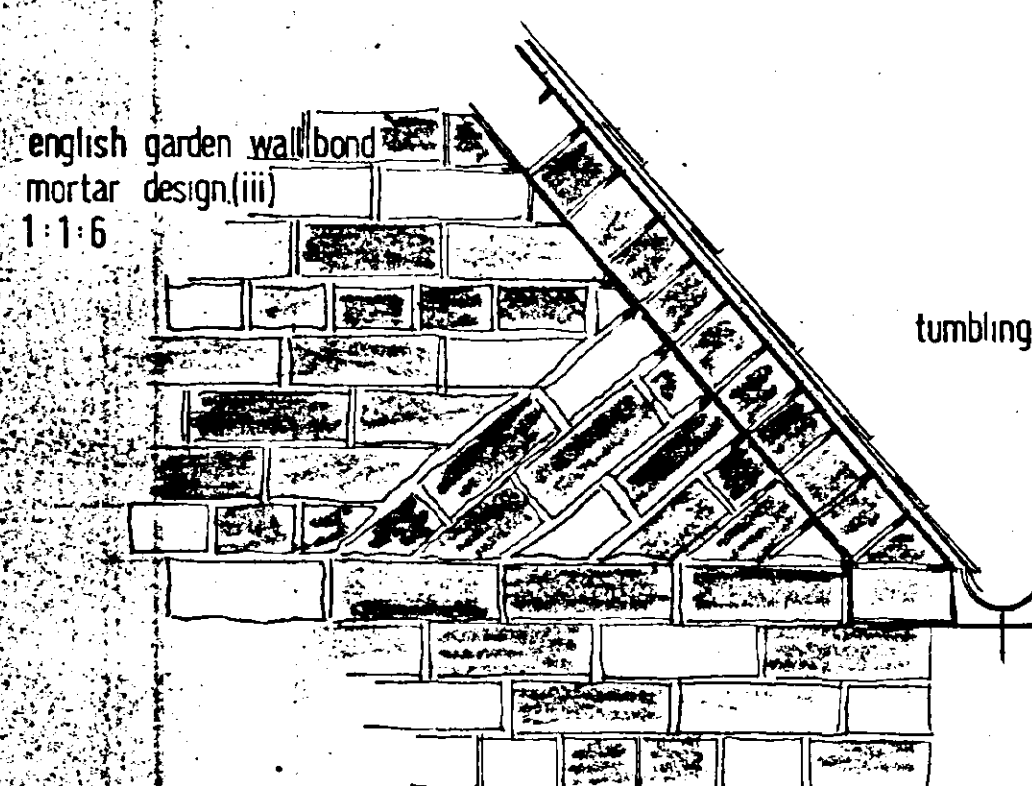

VERGE & EAVES DETAIL 1:10

Moulton Design Planning & Architecture


63 East Cob Gate, Moulton, Lincolnshire PE12 6QJ
Tel / Fax 01406 370081 Principal: Alan J. Finch

PROPOSED GARAGING / GARDEN STORE
HARRINGTON HOUSE
BROAD LANE MOULTON
for MR. & MRS. C.D. MOORE


DETAILS

1:5 1:10 1:20
NOV. 1998

980502/04

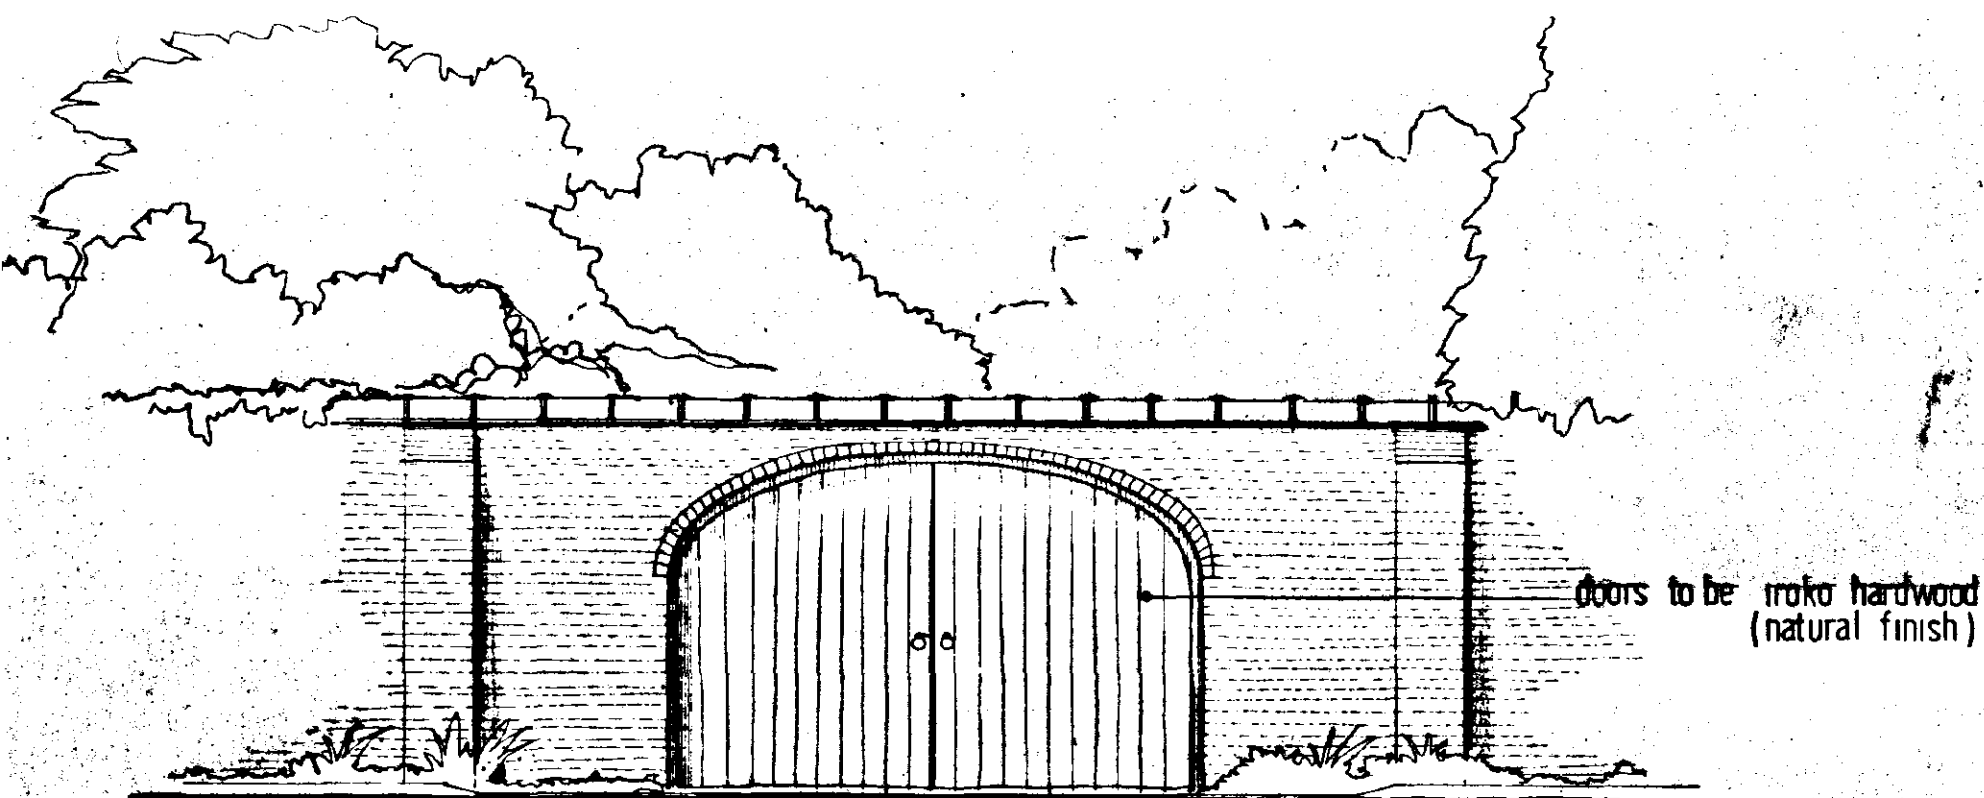

ELEVATION TO GARDEN WALL SHOWING PROPOSED GATED ACCESS

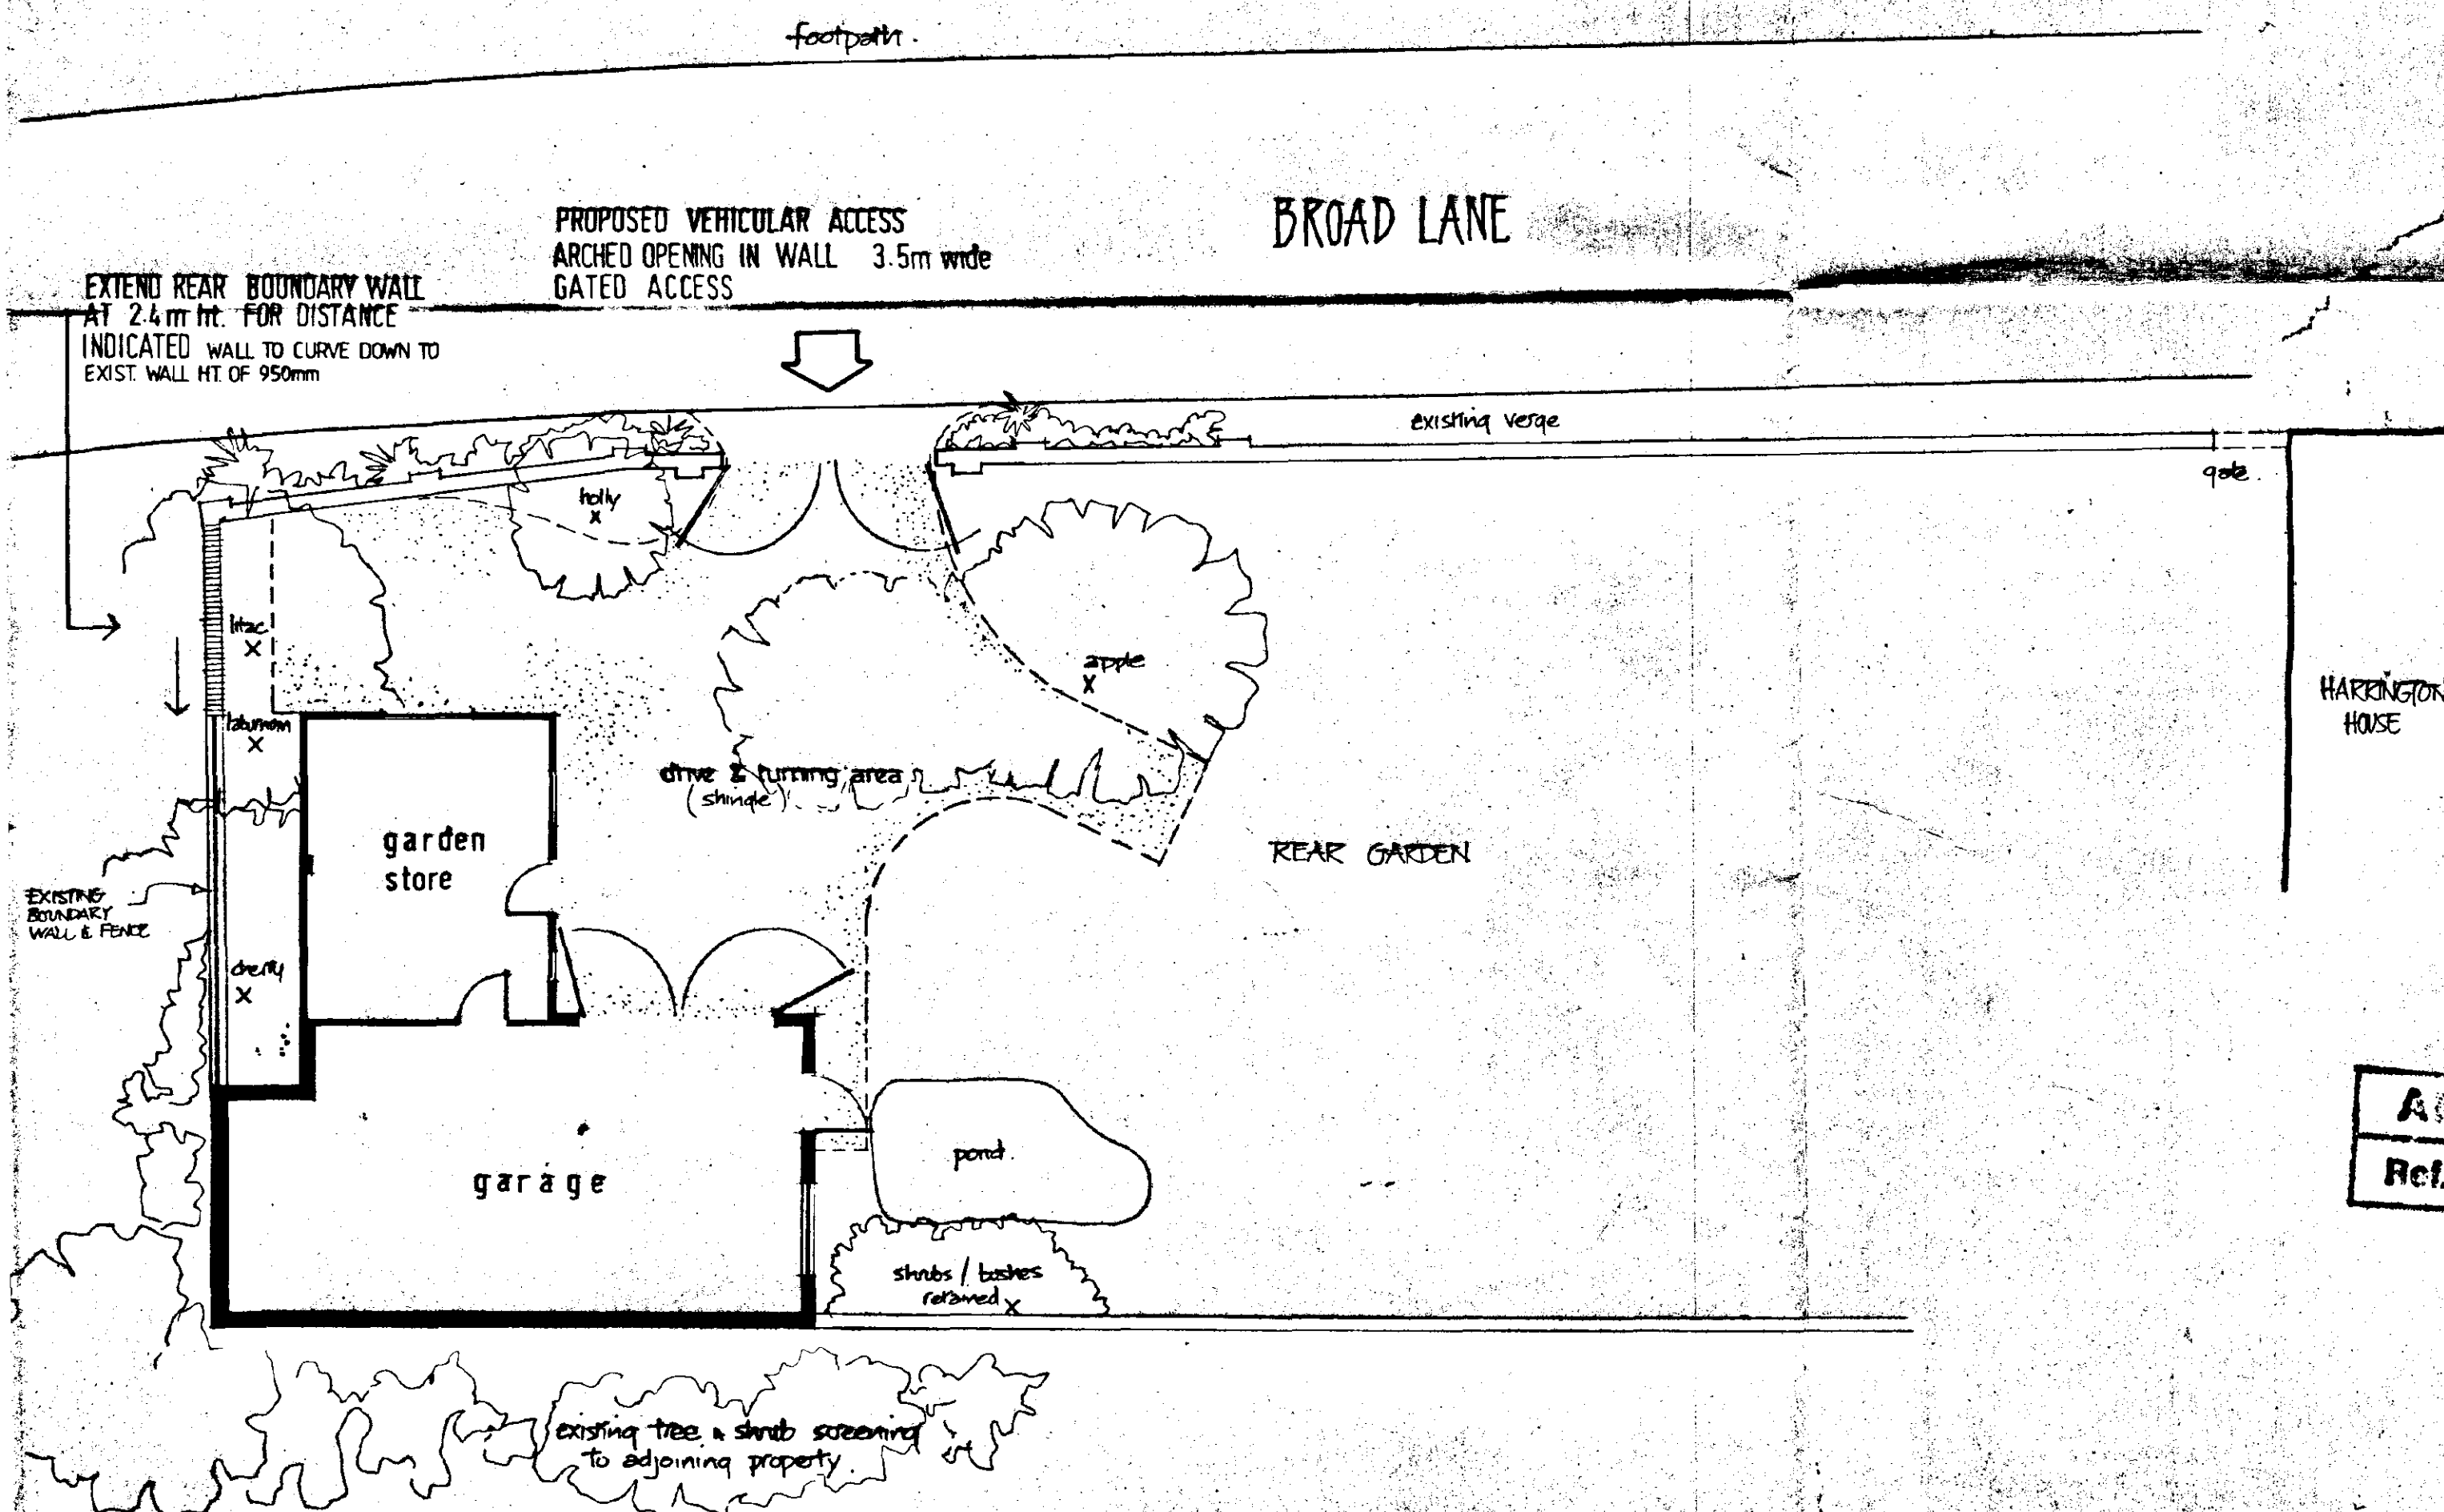

Moulton Design

Planning & Architecture

63 East Cob Gate, Moulton, Lincolnshire PE12 6QJ
Tel / Fax 01406 370081 Principal: Alan J. Finch

PROPOSED GARAGING & GARDEN STORE
HARRINGTON HOUSE
BROAD LANE MOULTON
for Mr. & Mrs. C. D. MOORE

SITE LAYOUT AS PROPOSED
ENTRANCE GATE DETAILS

APPROVED PLAN

Ref.

SOUTH HOLLAND DC
HOUSING & PLANNING

23 DEC 1998


Ref: 1125/78

A TURNING FACILITY REVISED AS REQUESTED BY L.C.C. 12-98 2/1

1:50 1:100


NOV. 1998

980502 / 02A

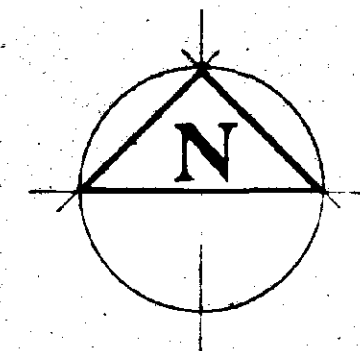


MOULTON

application site

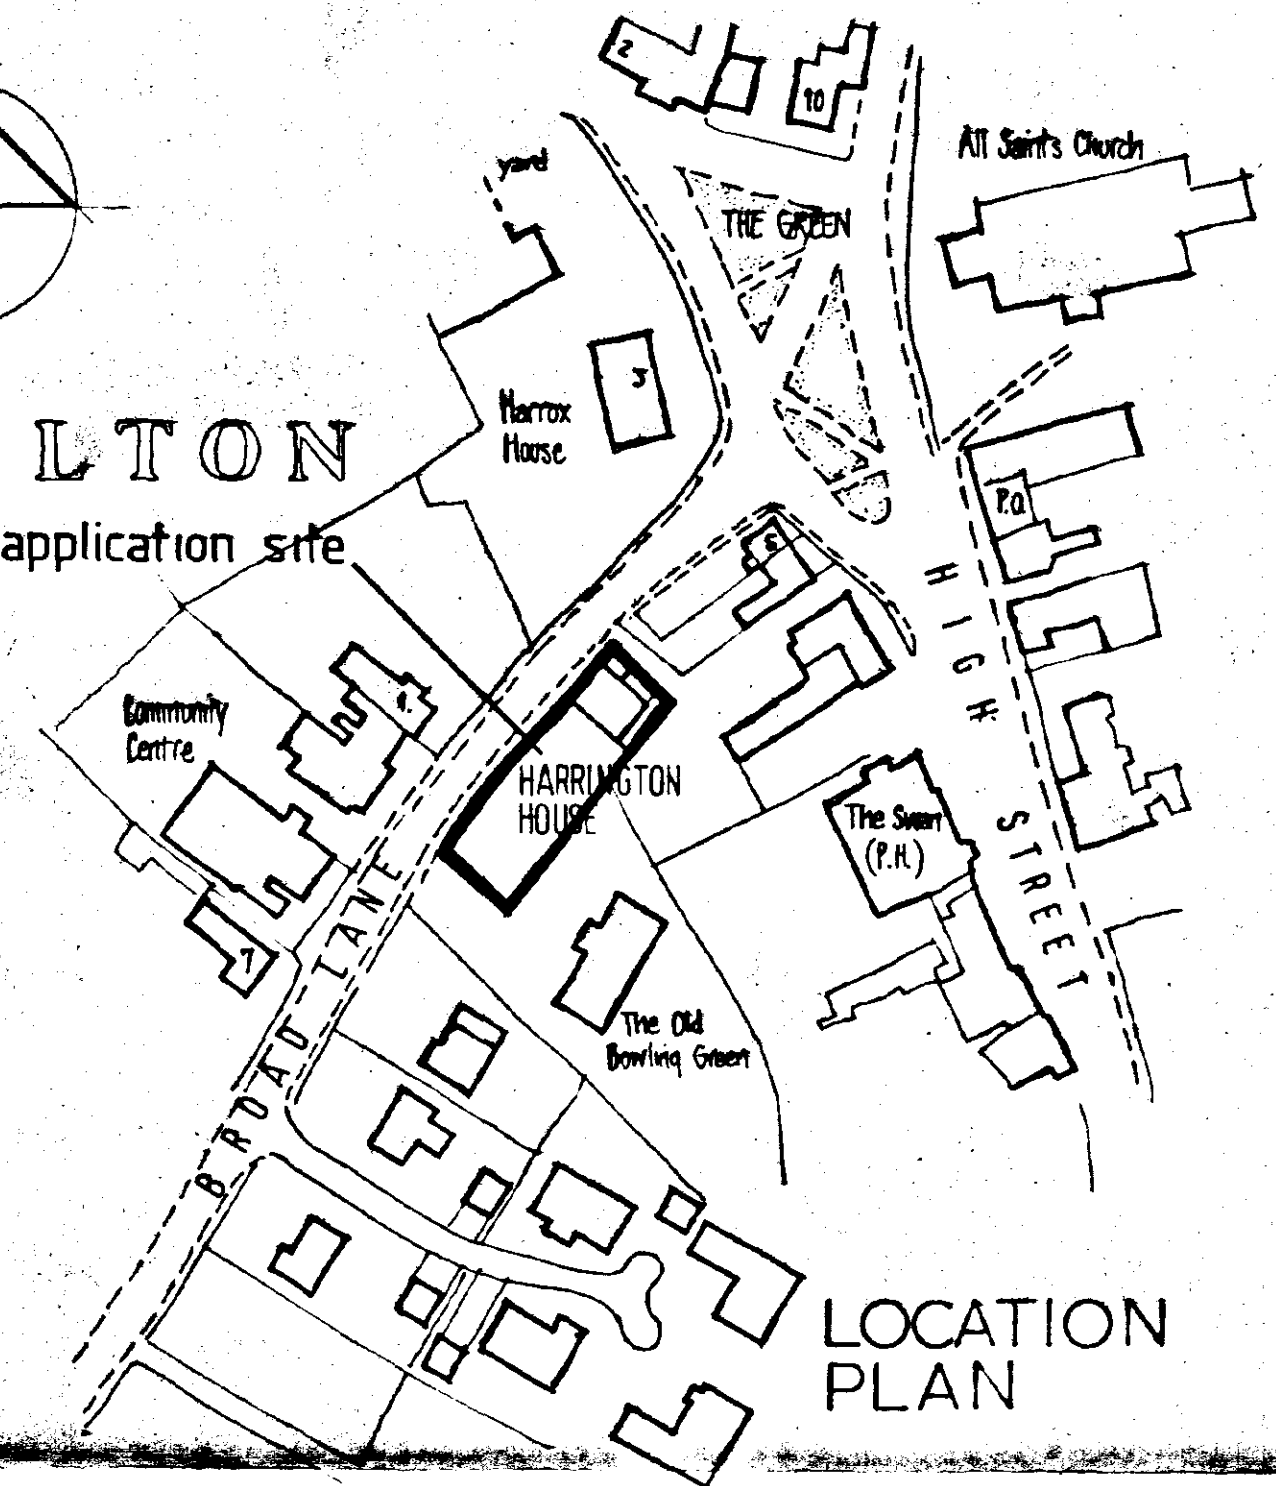

LOCATION PLAN

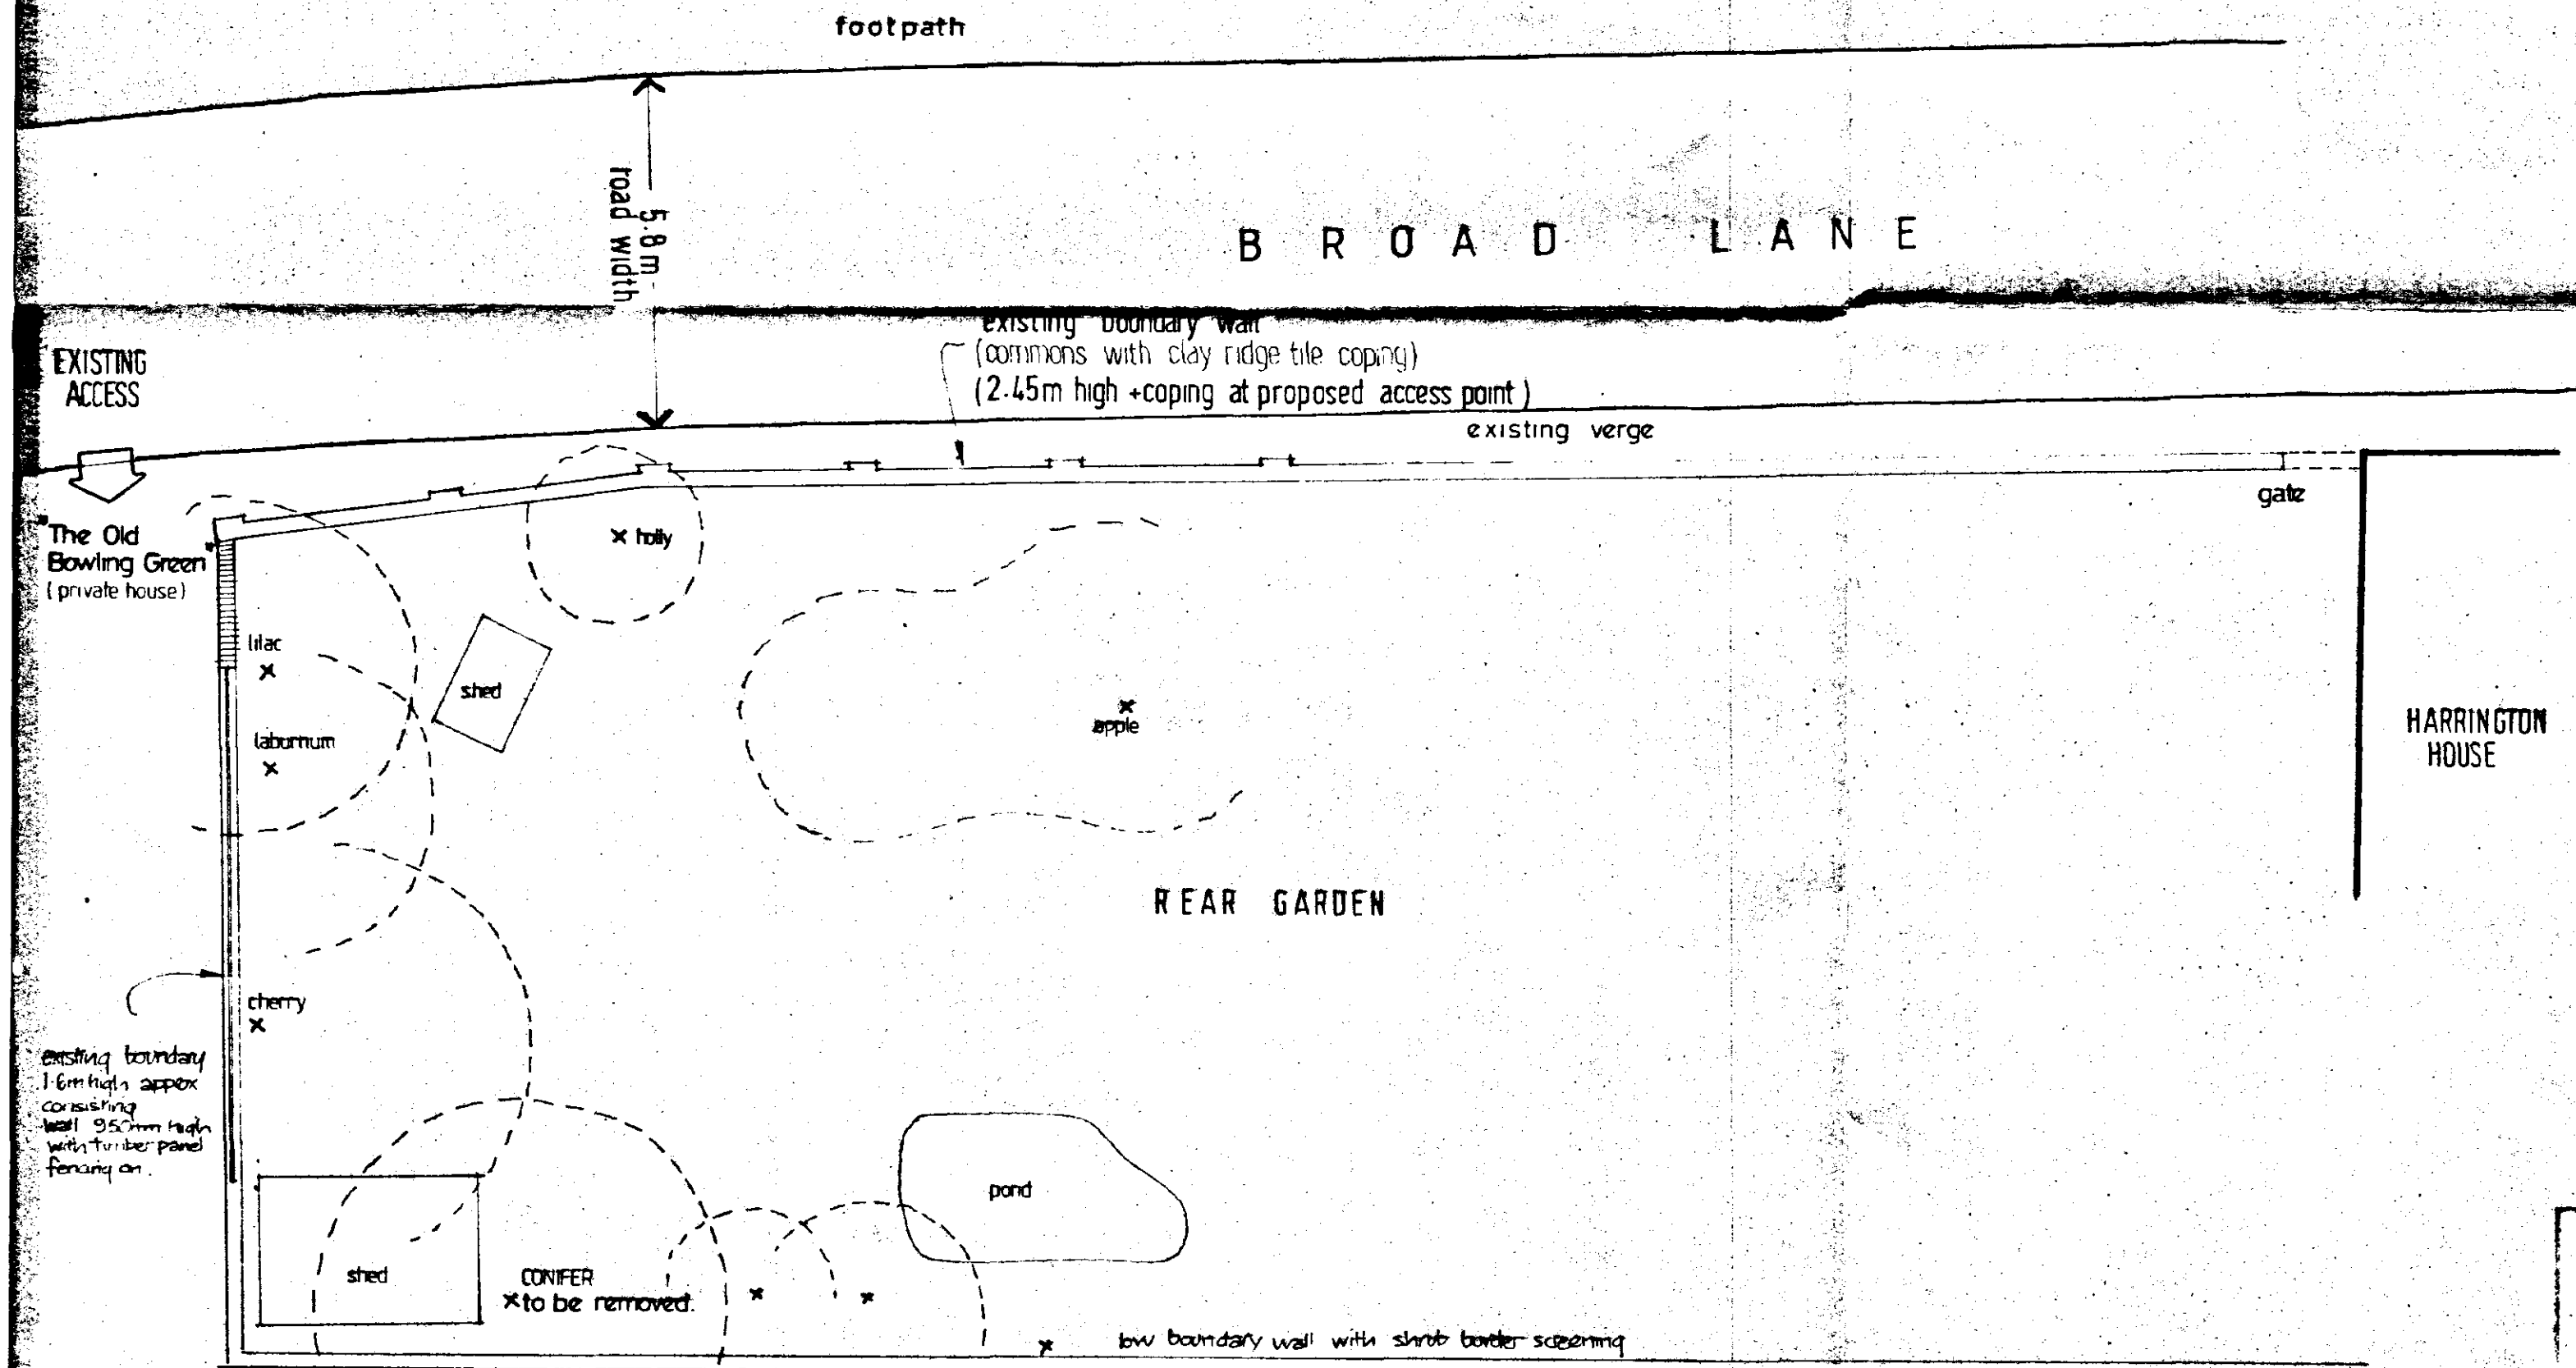

SITE LAYOUT AS EXISTING

Moulton Design

Planning & Architecture




63 East Cob Gate, Moulton, Lincolnshire PE12 6QJ
Tel / Fax 01406 370081 Principal: Alan J. Finch

PROPOSED GARAGING & GARDEN STORE
HARRINGTON HOUSE
BROAD LANE MOULTON
for Mr & Mrs C. D. MOORE

LOCATION PLAN
SITE LAYOUT AS EXISTING

SOUTH HOLLAND DC
HOUSING & PLANNING
13 NOV 1998
Ref: 1125/98

1:1250	1:100	980502 / 01
NOV. 1998		

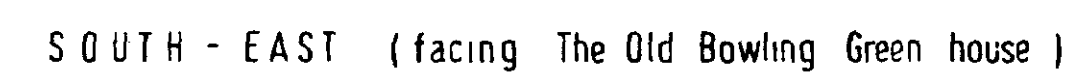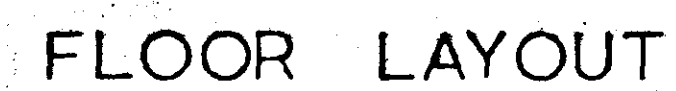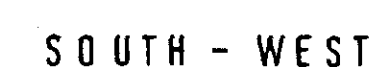

980502 / 03