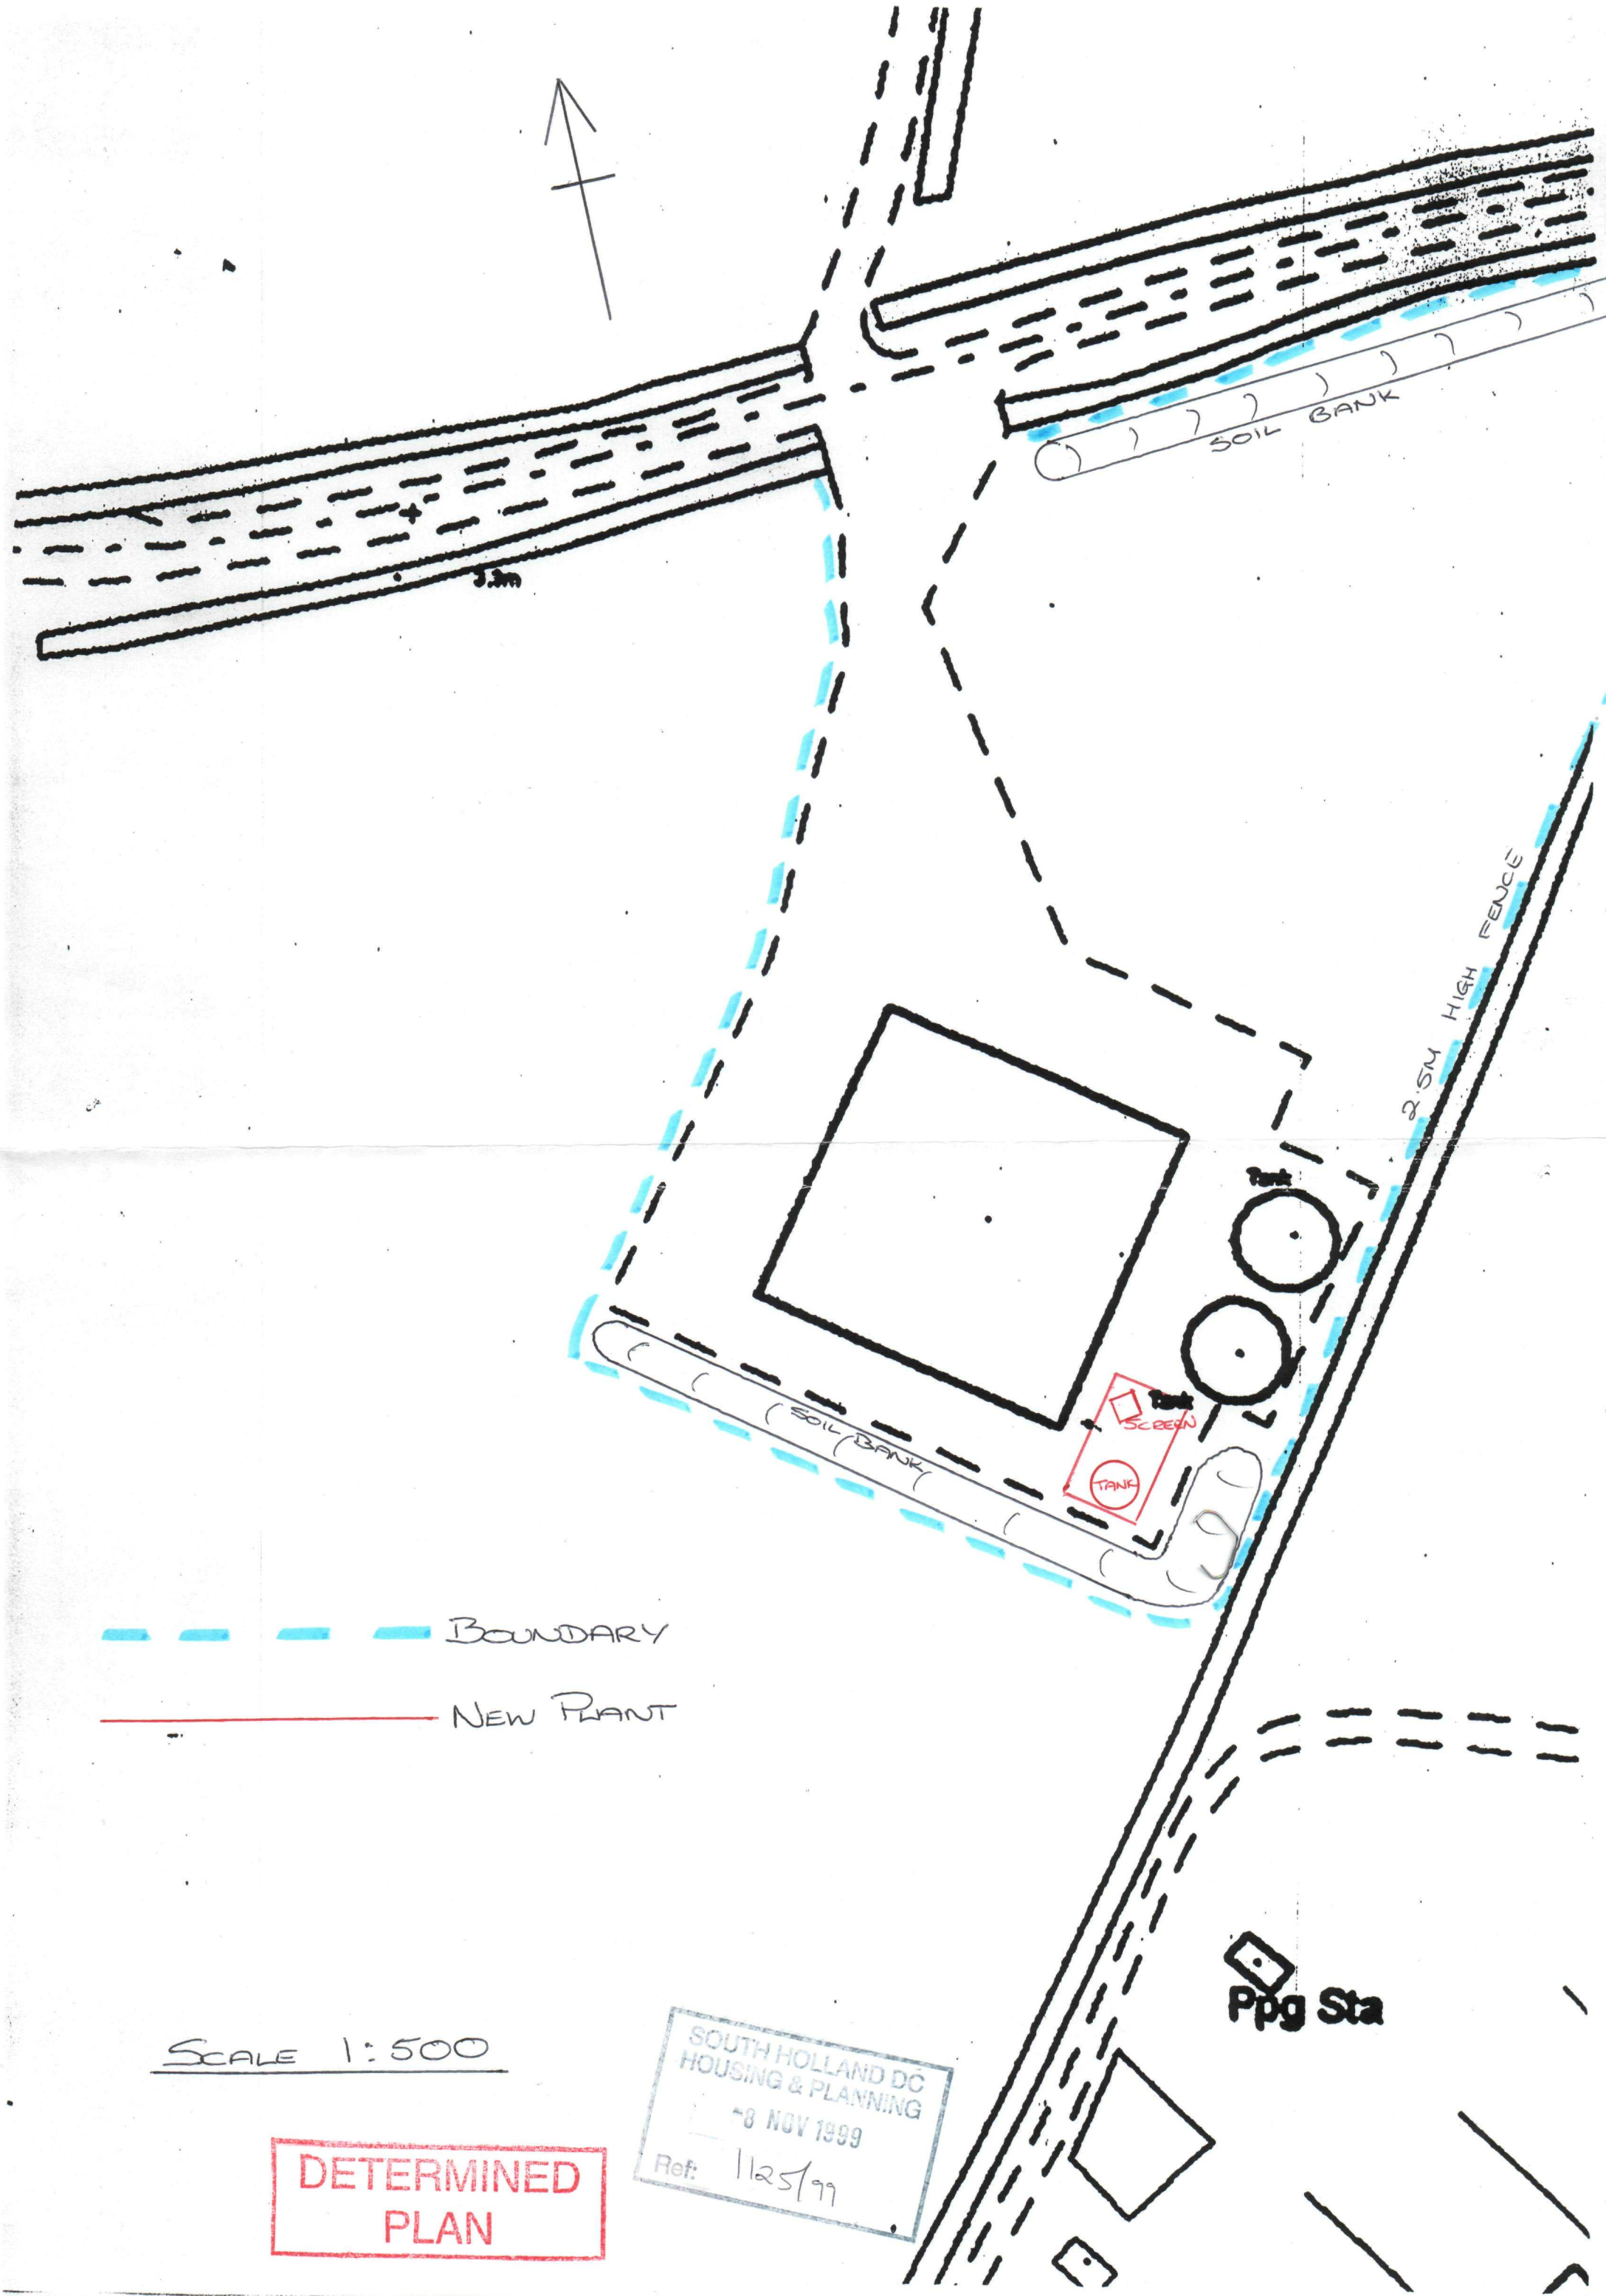

BOUNDARY

NEW PLANT

SCALE 1:500

SOUTH HOLLAND DC
HOUSING & PLANNING
-8 NOV 1999
Ref: 1125/99

DETERMINED
PLAN

DO NOT SCALE – IF IN DOUBT ASK!

REVISIONS				
ZONE	REV	DESCRIPTION	DATE	APPROVED
ZONE	A	DESCRIPTION DESCRIPTION DESCRIPTION	DATE	

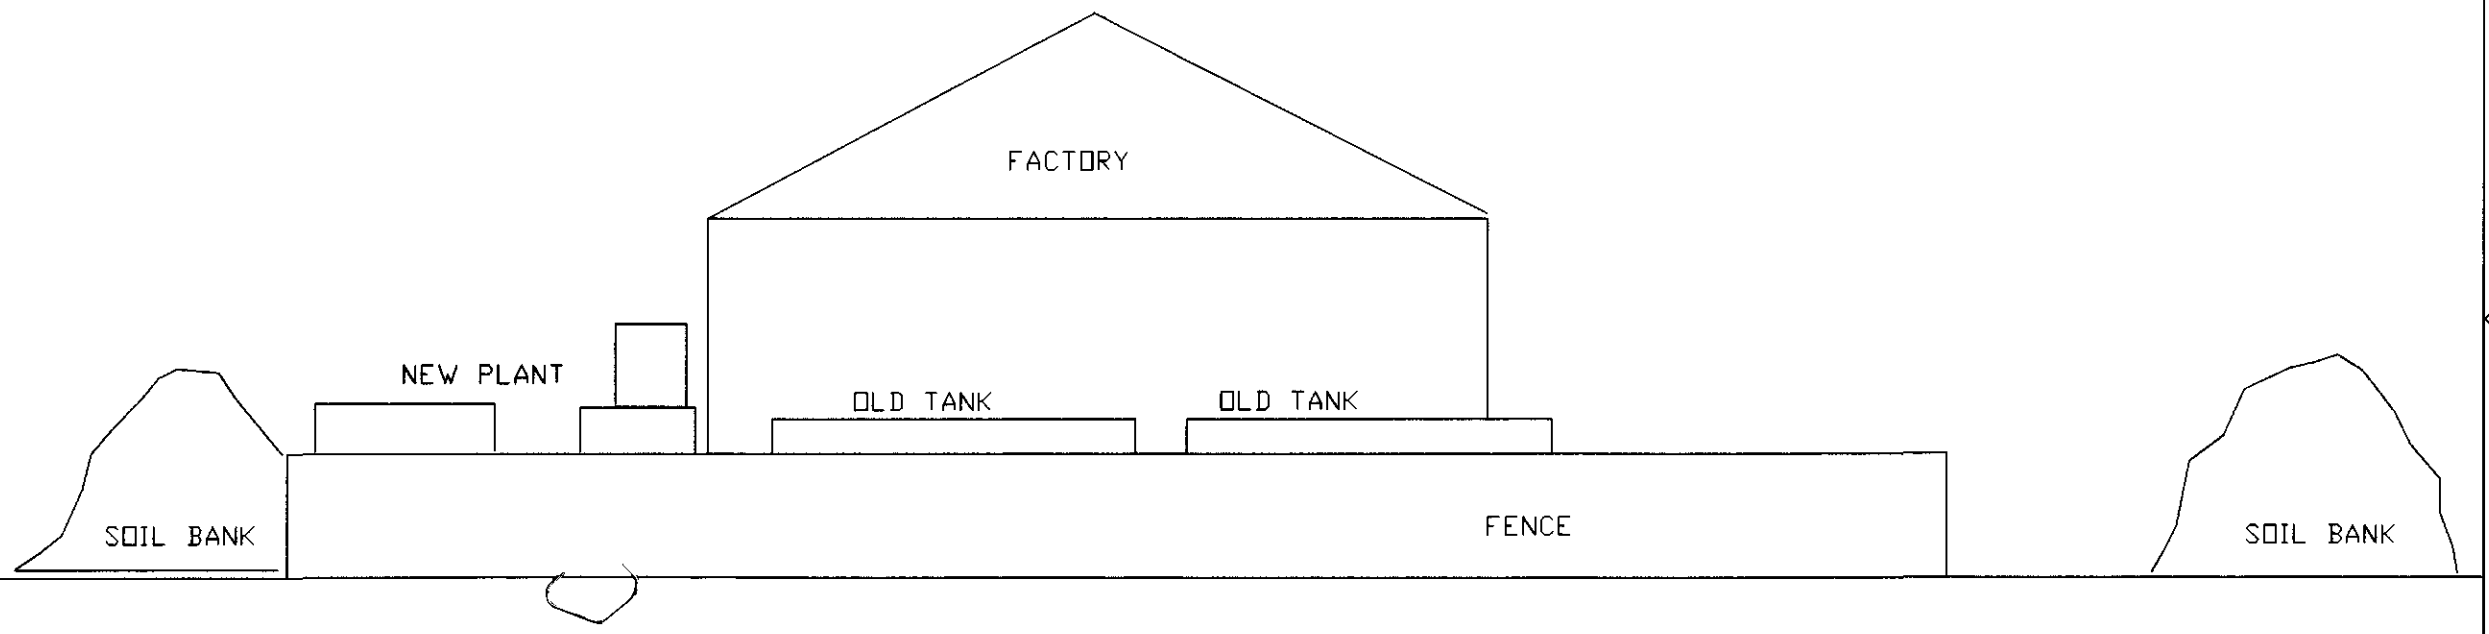

ELEVATION SOUTH SIDE

DETERMINED PLAN

12/5/99

ISO 9001 Registered Co. Cert. No. GB2893

The design and information contained in this drawing remains the property of ITMS Water Treatment and must not be copied or disclosed to another third party without the prior consent of ITMS Water Treatment.

PROJECT: COBGATE FOODS LTD

TITLE: ELEVATION

SIZE	FSCM NO.	DWG NO.	REV
A3		1503/6	A

SCALE SCALE | ORIGINAL DRAWING SIZE: A3 | SHEET SHEET

FNAME REVDATE USER A3