




ELEVATION C

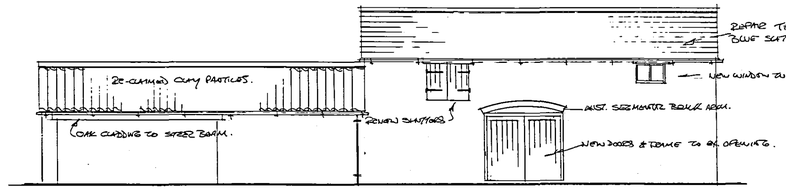


ELEVATION D

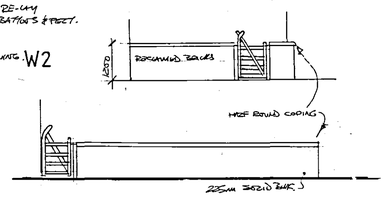


VIEW OF WALLS

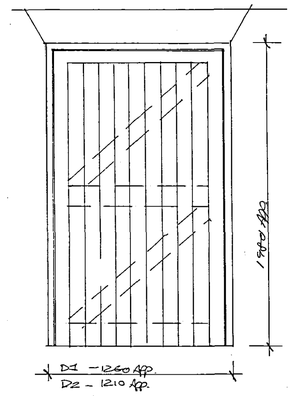


D1 & D2

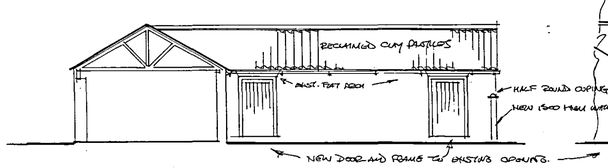


ELEVATION A

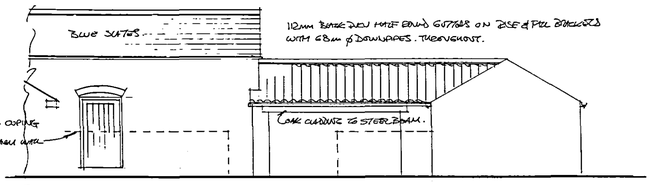


ELEVATION B

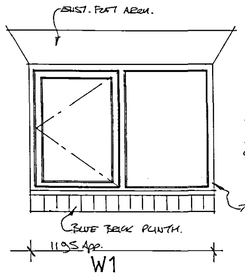


W1

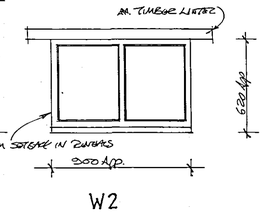


W2

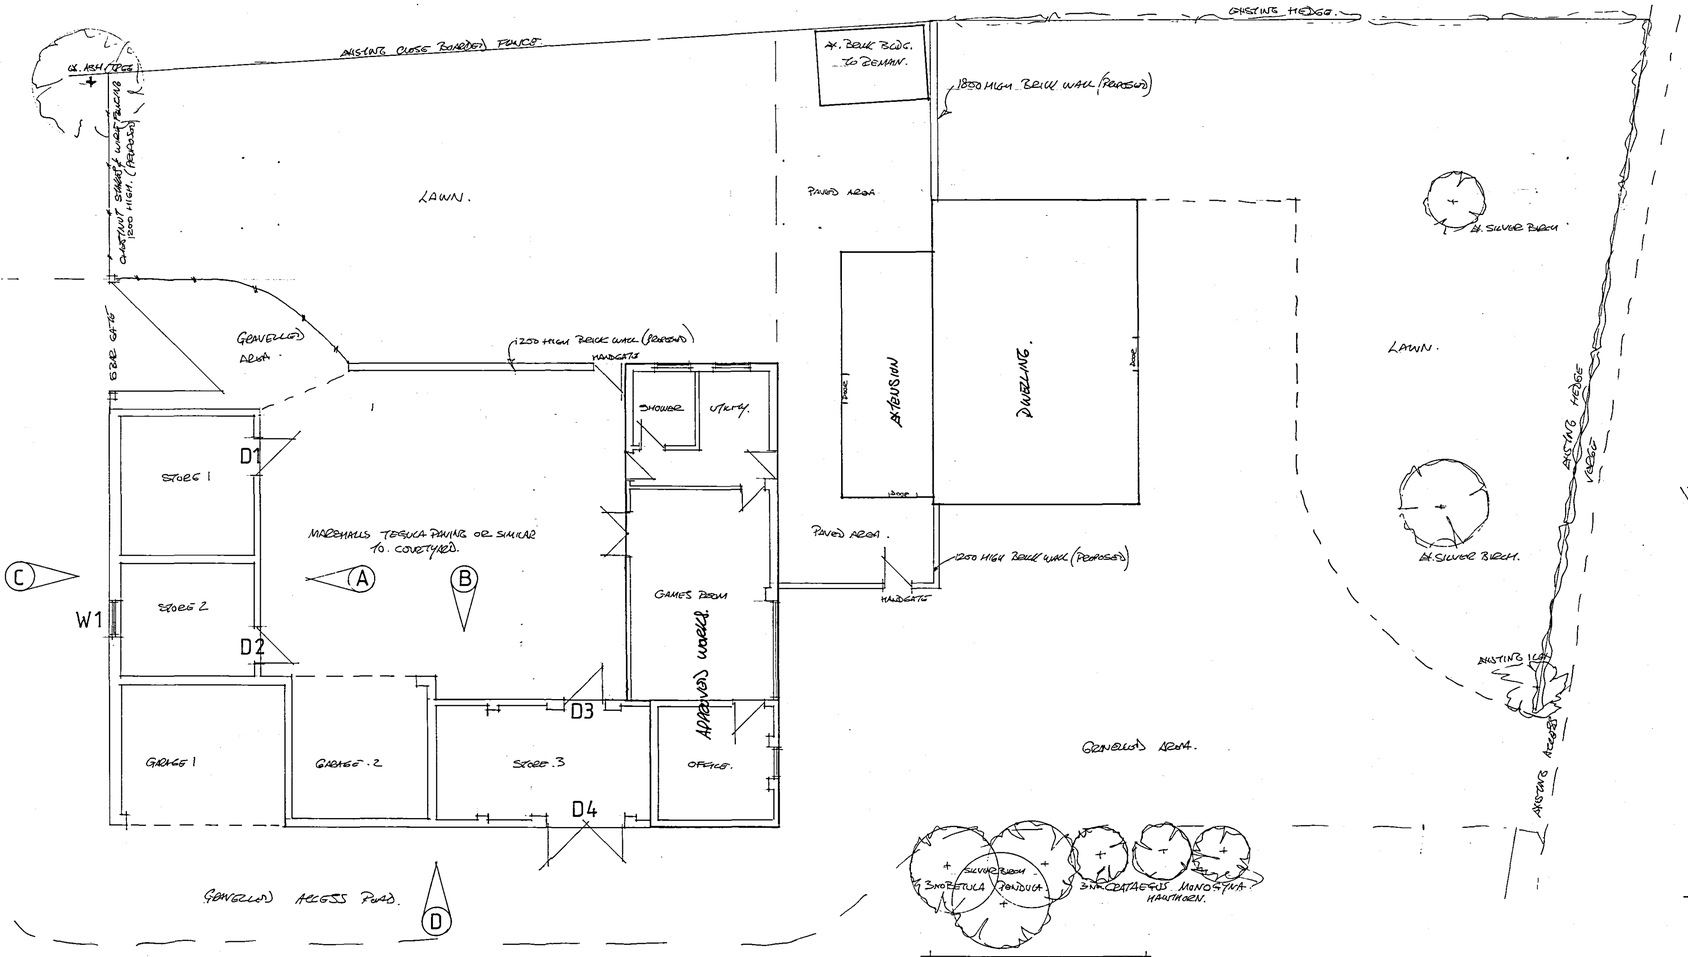

1:100 SITE PLAN

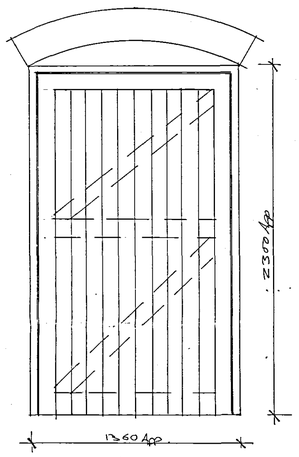

D3

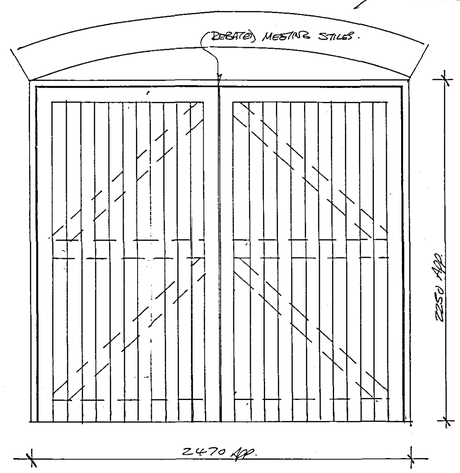

D4

DETERMINED PLAN

NOTES:

All dimensions must be checked on site and not scaled from this drawing.

PRODUCED FOR PLANNING PURPOSES ONLY.

A	22.7.06	WALL POSITIONS ADJUSTED. LAWNS SHOWN.
	Date	Revisions

© Copyright

Robert Barwell
Architectural Design Ltd
P.O. Box 67
Bourne Lincs
PE10 9XY
Tel No: 01778 571 868

SHDC Planning & Development - 4 AUG 2006 Ref: 1091/06

Planning & Development 14 AUG 2006 Ref: 1128/06

Client
MR. P. NOBLE & P. CLARE.

Job Title
RENOVATION & REPAIR OF OUTBUILDINGS.
AT. CHESTNUT FARM.
SEAS END ROAD.
MOULTON.

Drawing Title
PLAN, ELEVATIONS AND JOINERY DETAILS.

Scale 1:20, 1:100

Date JULY 2006. Drawn by BARWELL

Drg. No. 06/0559/1 Rev. A.

A PRODUCT OF THE UNO RANGE – ARCHITECT CAT. No. 7311

594 x 841mm A1