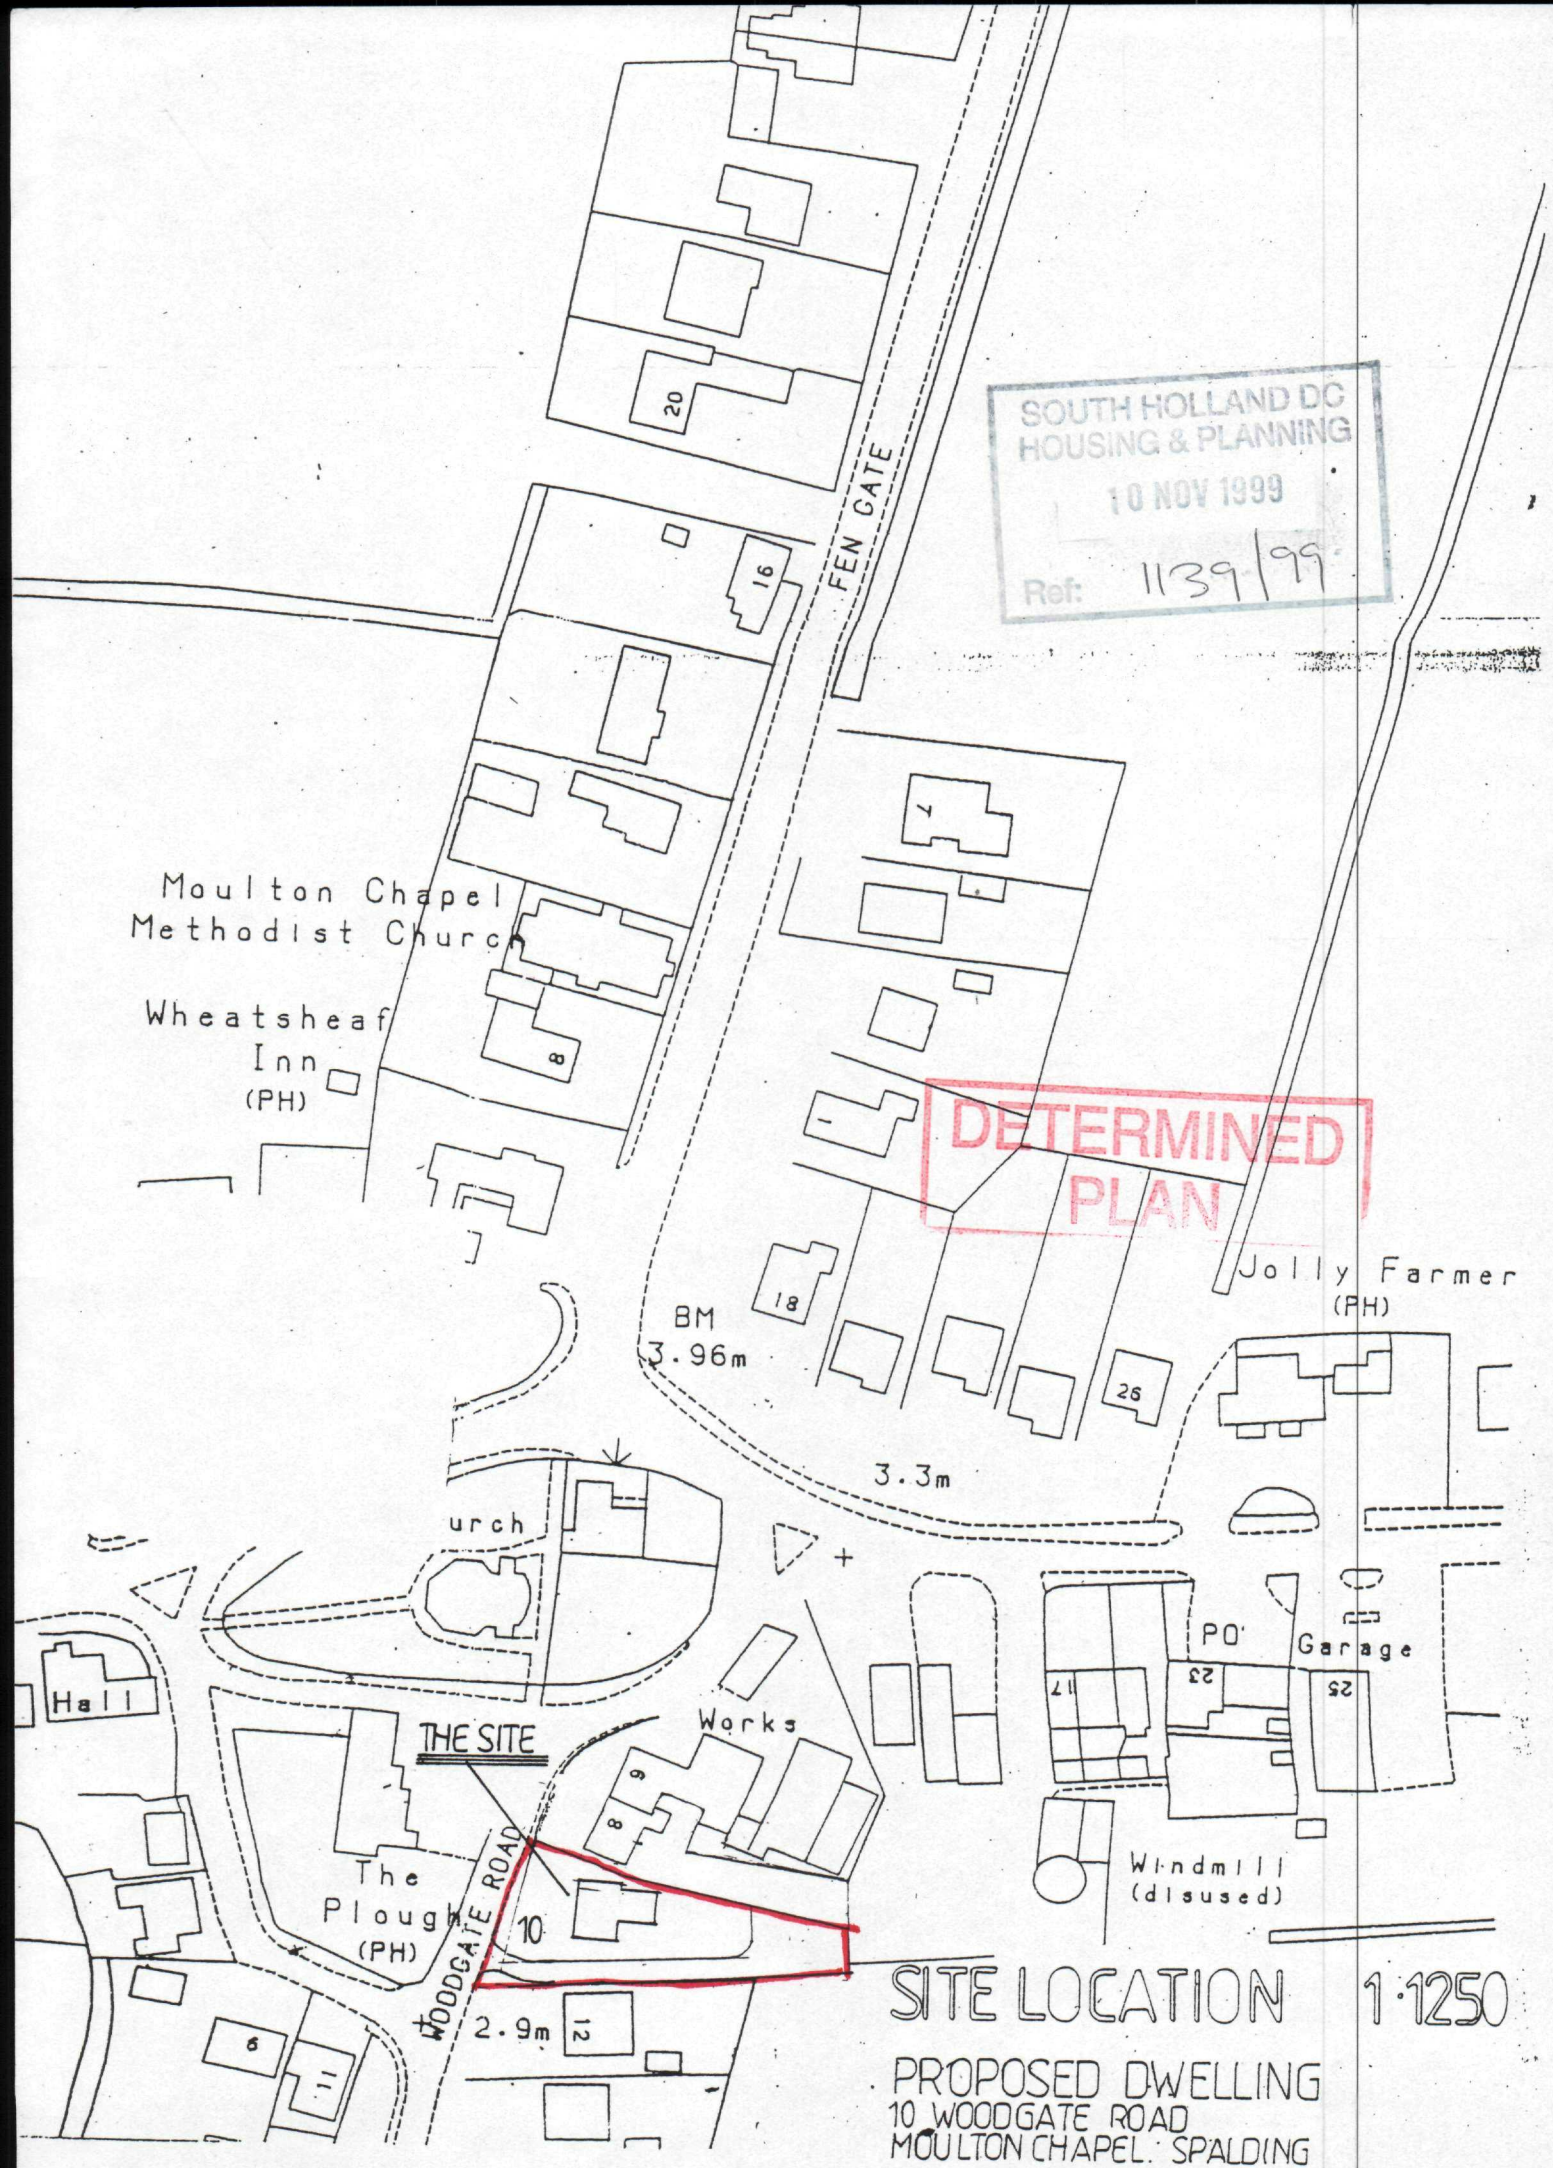
SOUTH HOLLAND DC
HOUSING & PLANNING
10 NOV 1999
Ref: 1139/99
DETERMINED
PLAN
FEN GATE
Moulton Chapel
Methodist Church
Wheatsheaf
Inn
(PH)
BM
3.96m
Jolly Farmer
(PH)
3.3m
urch
Hall
THE SITE
Works
PO
Garage
The
Plough
(PH)
WOODGATE ROAD
10
2.9m
Windmill
(disused)
SITE LOCATION 1:1250
PROPOSED DWELLING
10 WOODGATE ROAD
MOULTON CHAPEL. SPALDING