
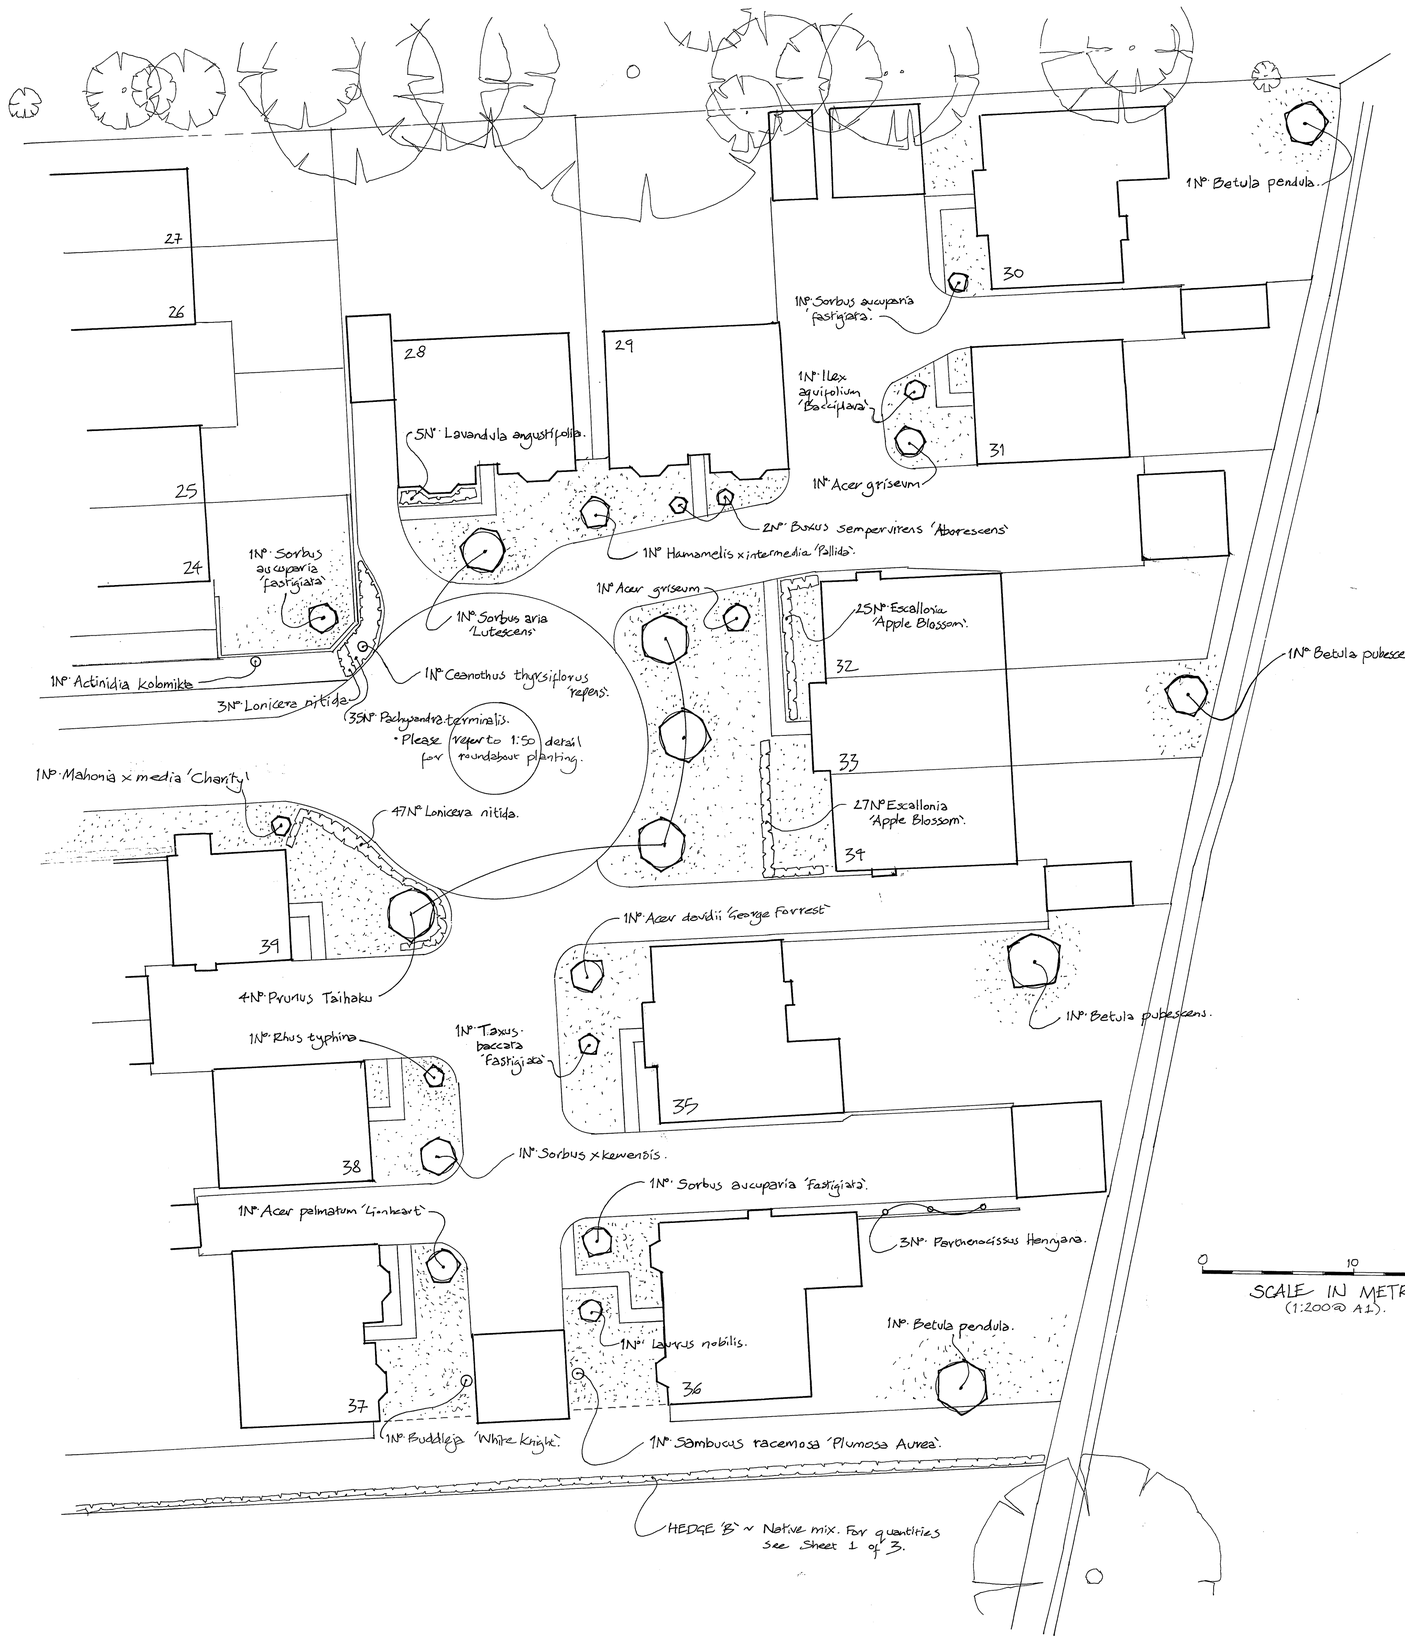


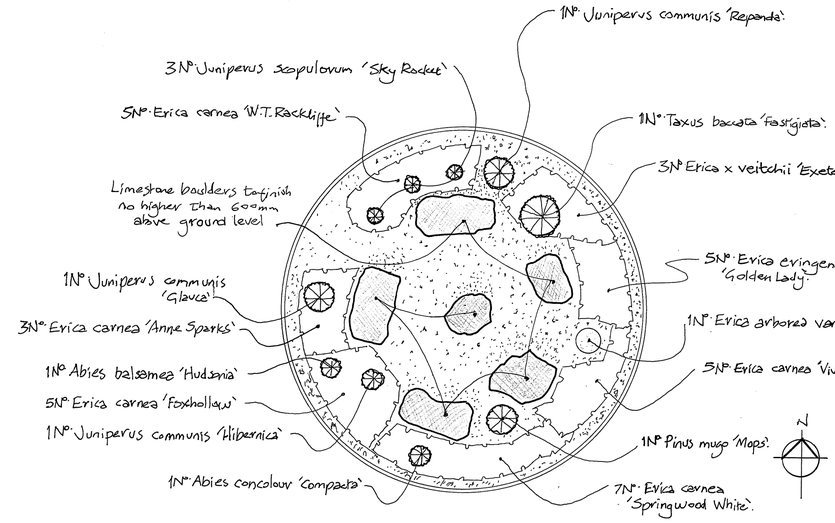

ROUNDABOUT PLANTING PLAN 1:50.

ROUNDABOUT PLANTING NOTES.

- The whole bed is to be covered with a proprietary weed suppressant membrane. Membrane cross-cut to enable planting as per planting plan.
- Place limestone boulders, each to be a minimum 400mm & 600 mm maximum above finished ground level.
- Backfill & evenly spread approved limestone/granite chippings to a minimum depth of 30mm.

0 1 2 3
• SCALE IN METRES. (1:50 @ A1).

KEY.

- EXISTING TREE TO BE RETAINED.
- NEW SPECIMEN TREE.
- NEW SPECIMEN CONIFER.
- NEW SPECIMEN SHRUB.
- NEW CLIMBER.
- NEW HEDGE.
- NEW PLANTING BED.
- LAWN / GRASS.

JONATHAN BIGGADIKE PG Dip LA CMLI

CHARTERED LANDSCAPE ARCHITECT

Project: Planting Proposals (sheet 3 of 3).

Client: Postland Developments Ltd.

Location: Land off Roman Road, Moulton Chapel, Lincs, PE12 0XQ.

Drawing No: POST/20/03. **Date:** November '20.

T: 01775 680595 M: 07772 509351 E: jbiggadike@outlook.com

Trading as Dragonfly Building Conservation & Landscape Design Ltd