

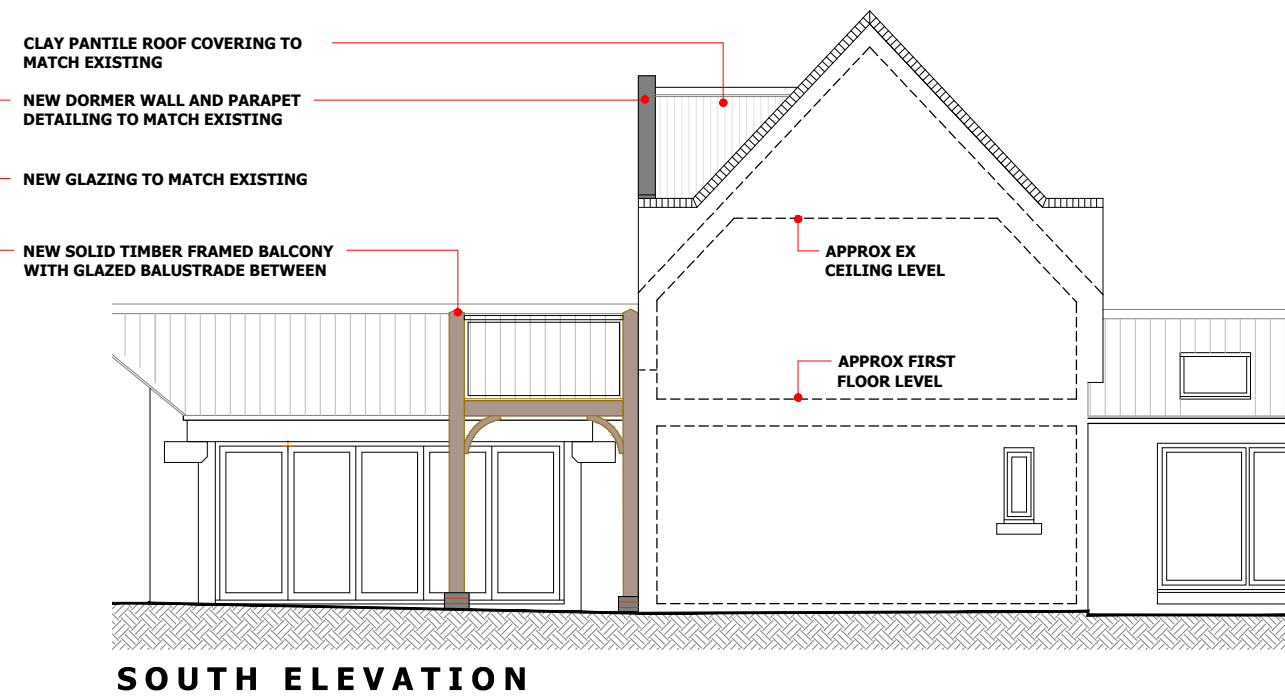
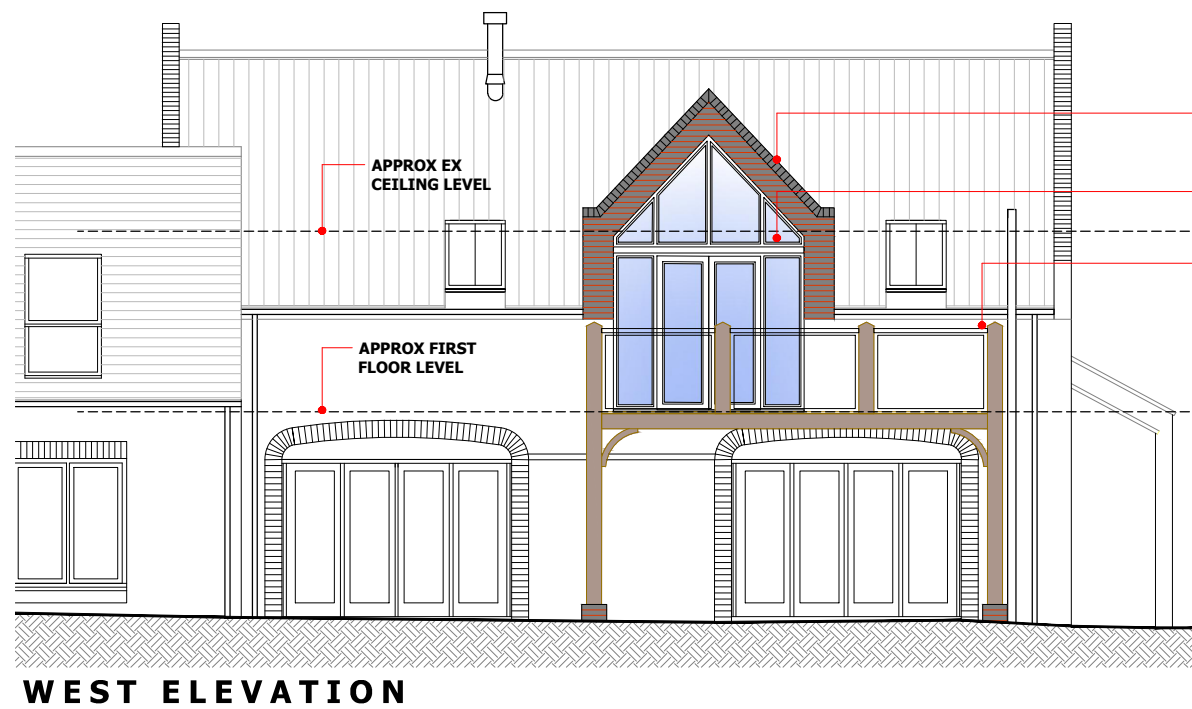
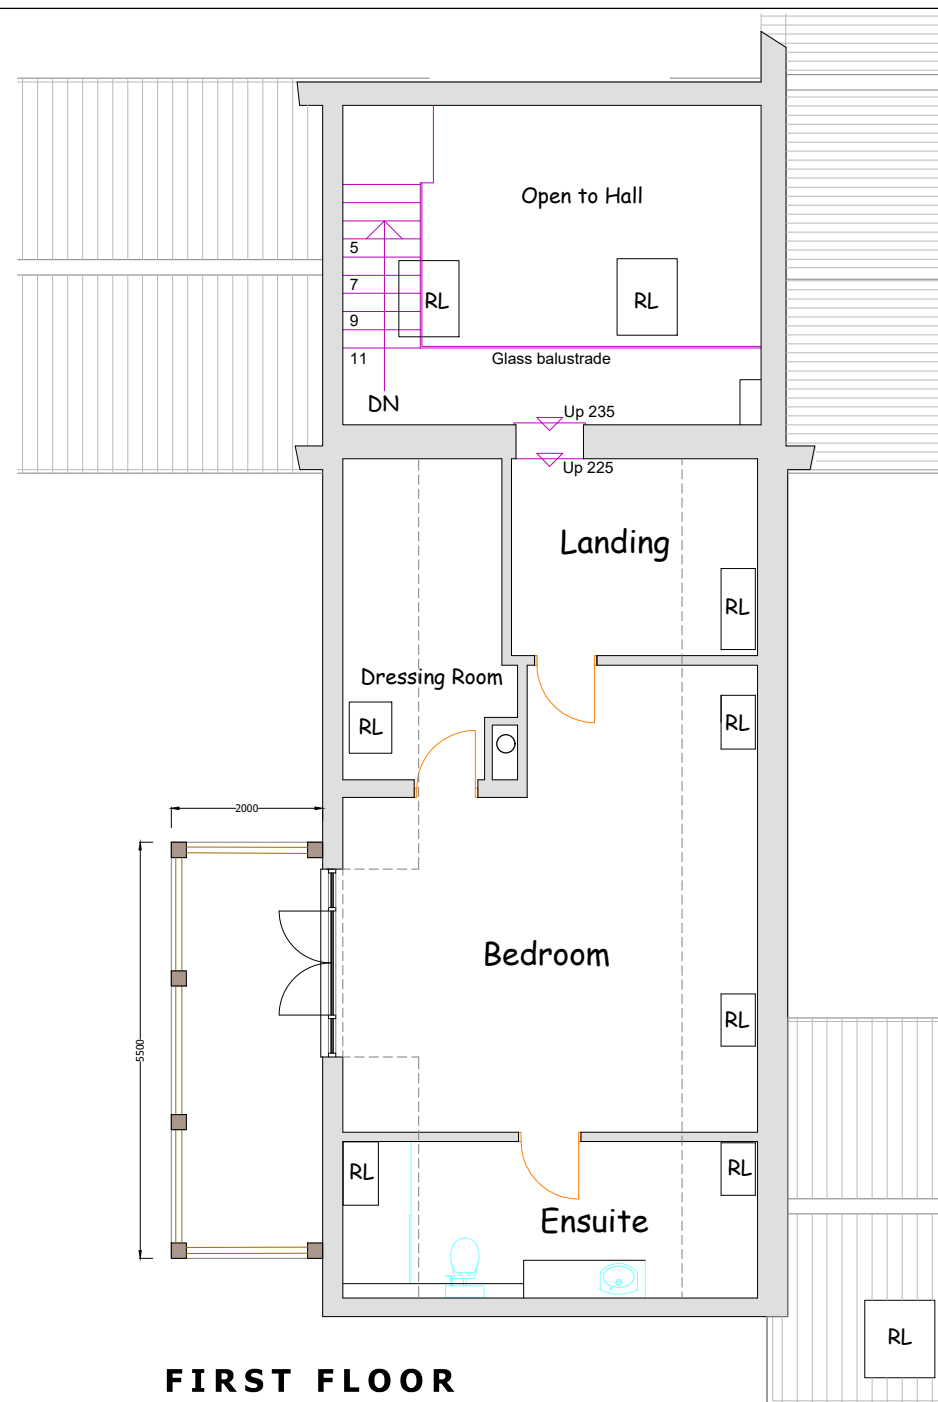


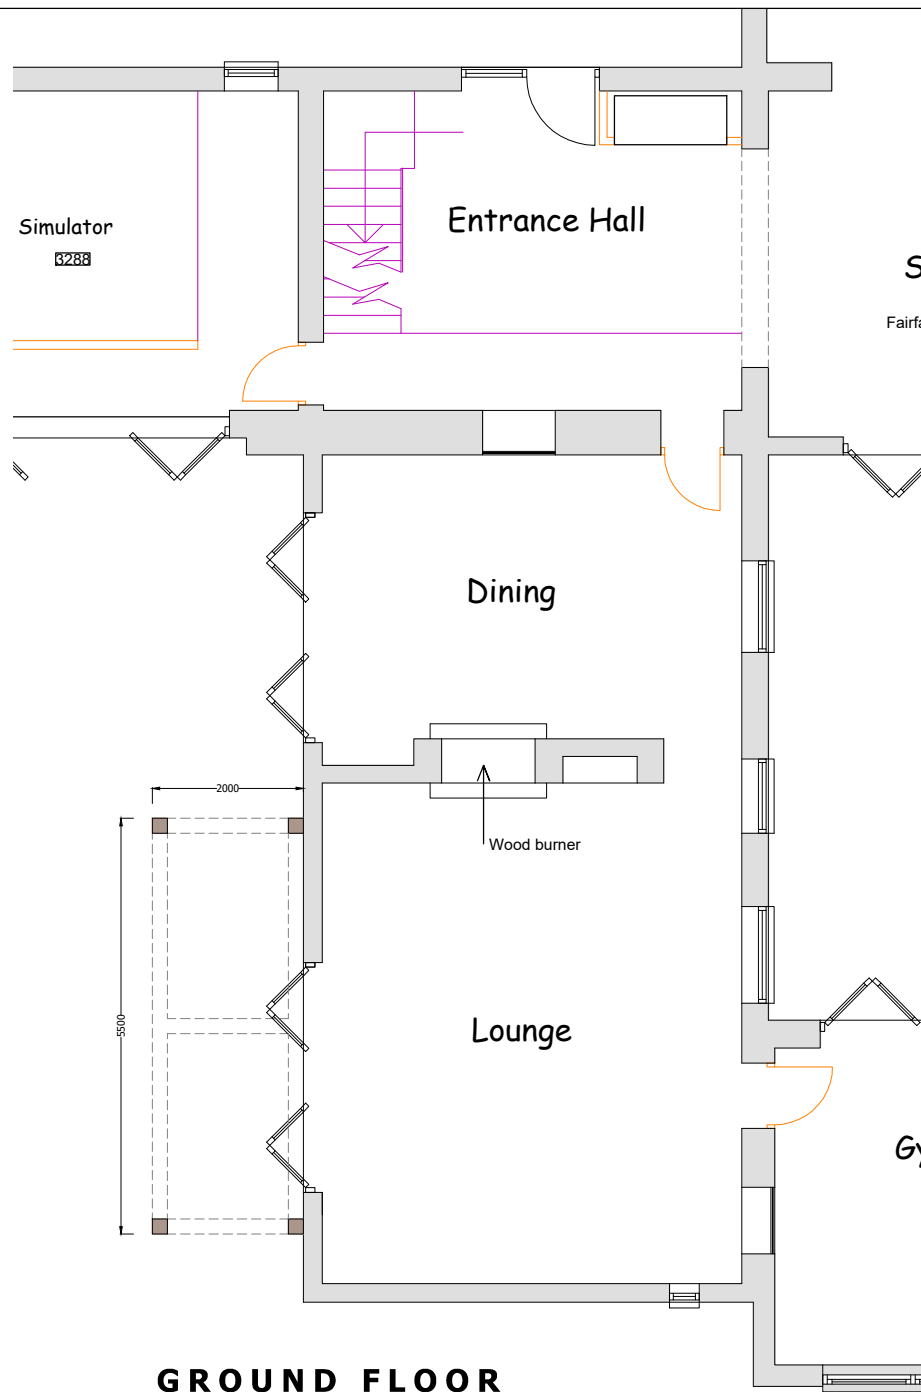


Copyright L.P.C Architectural Design.
Do Not Scale This Drawing

Notes:
- All dimensions to be checked & confirmed on site prior to commencement of works.
- All structural elements to be checked & installed strictly in accordance with structural engineers & manufactures details & specifications.
- All foul & surface water drainage systems to be checked & confirmed on site prior to commencement of works.

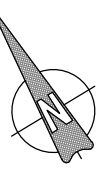

TO BE READ IN CONJUNCTION WITH PLANNING, BUILDING REGULATION APPROVALS
AND STRUCTURAL ENGINEERS DETAILS AND SPECIFICATION AS NECESSARY

A	BALCONY EXTENDED	22-11-2022
REV	Note	Date

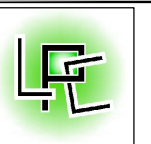

ARCHITECTURAL
DESIGN

07930 915730 lee@lpcdesign.co.uk
www.lpcdesign.co.uk

Project/Site	BEDROOM DORMER	
Client	Smith Electrical	
Dwg Title	PROPOSED LAYOUT AND ELEVATIONS	
Date	NOV 2022	Scale 1:100 @ A3
Dwg No	LPC-320-BD2	Revision A
Drawing Status	PLANNING APPLICATION	