



West

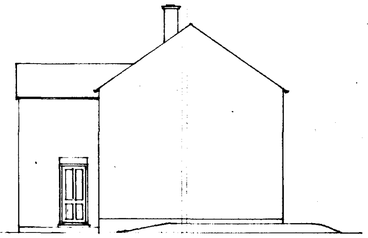


South




East

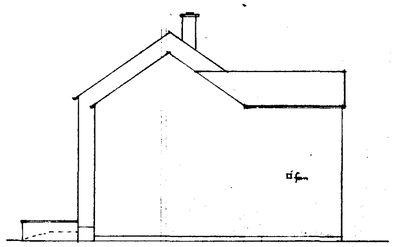


North

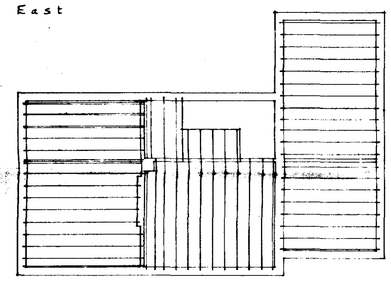


Floor Joists

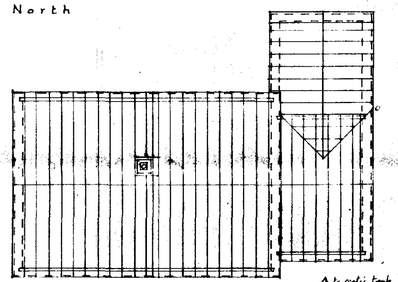


Roof

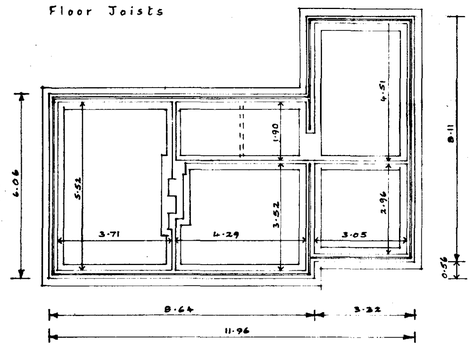


Foundations

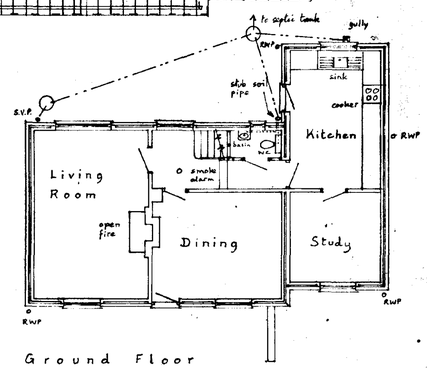


Ground Floor

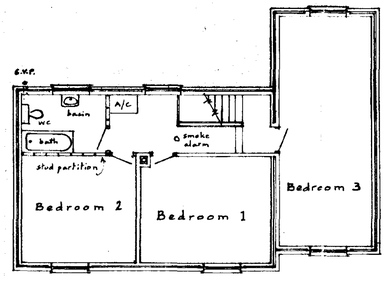


First Floor

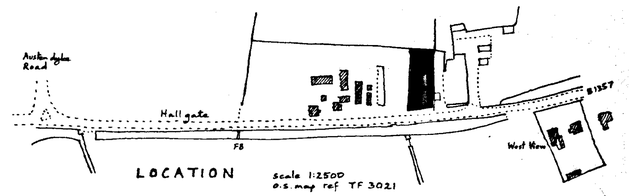


LOCATION scale 1:2500 O.S. map ref TF 3021

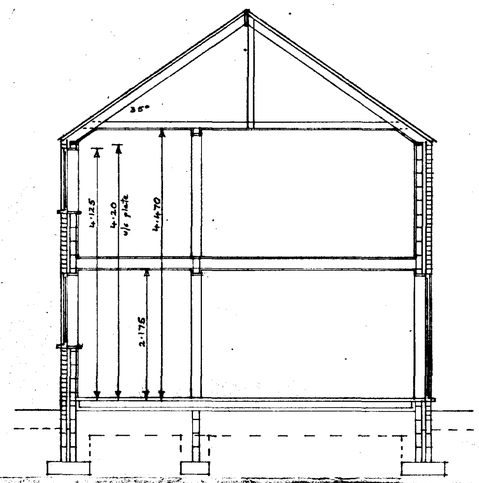

Section A-A

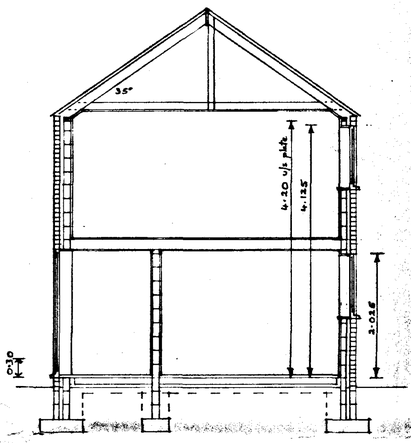

Section B-B

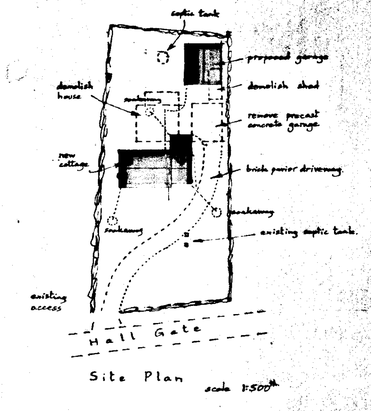

Site Plan scale 1:500

Mr. and Mrs. H. Everest,
Kestrell Cottage,
Hallgate, MOULTON


Replacement Cottage

SOUTH HOLLAND DC HOUSING & PLANNING 21 SEP 2000 Plan. 1149/00


Written dimensions to be used in preference to scaled, and all measurements to be verified by checking on site.	**Scale** 1:100 & 1:50
Local Authority Ref. Planning	**Drawing No.** 200710
Building Regulations	**Date** July 2000

A. ROFFE
BUILDING DESIGN & PLANS
1, Green Lane,
SPALDING, Lincs. PE11 2YB
Tel: 01775-723 680


© 2141 4357
SUMMITT

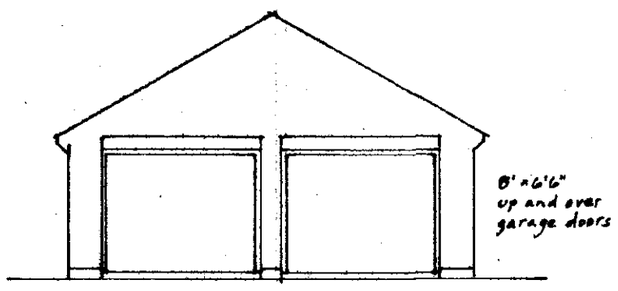


Front

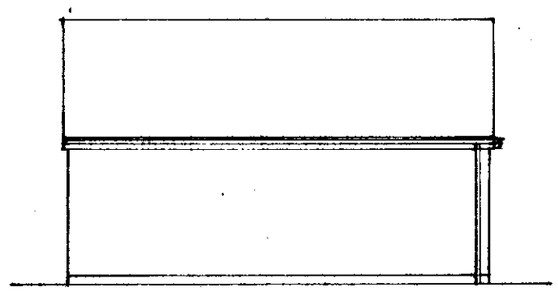


Side

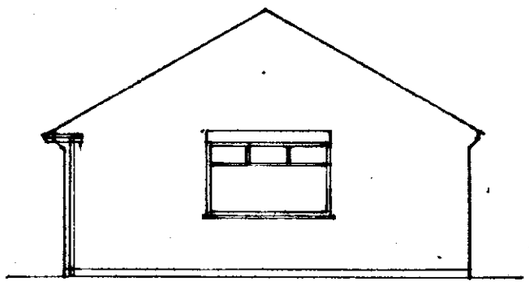


Rear

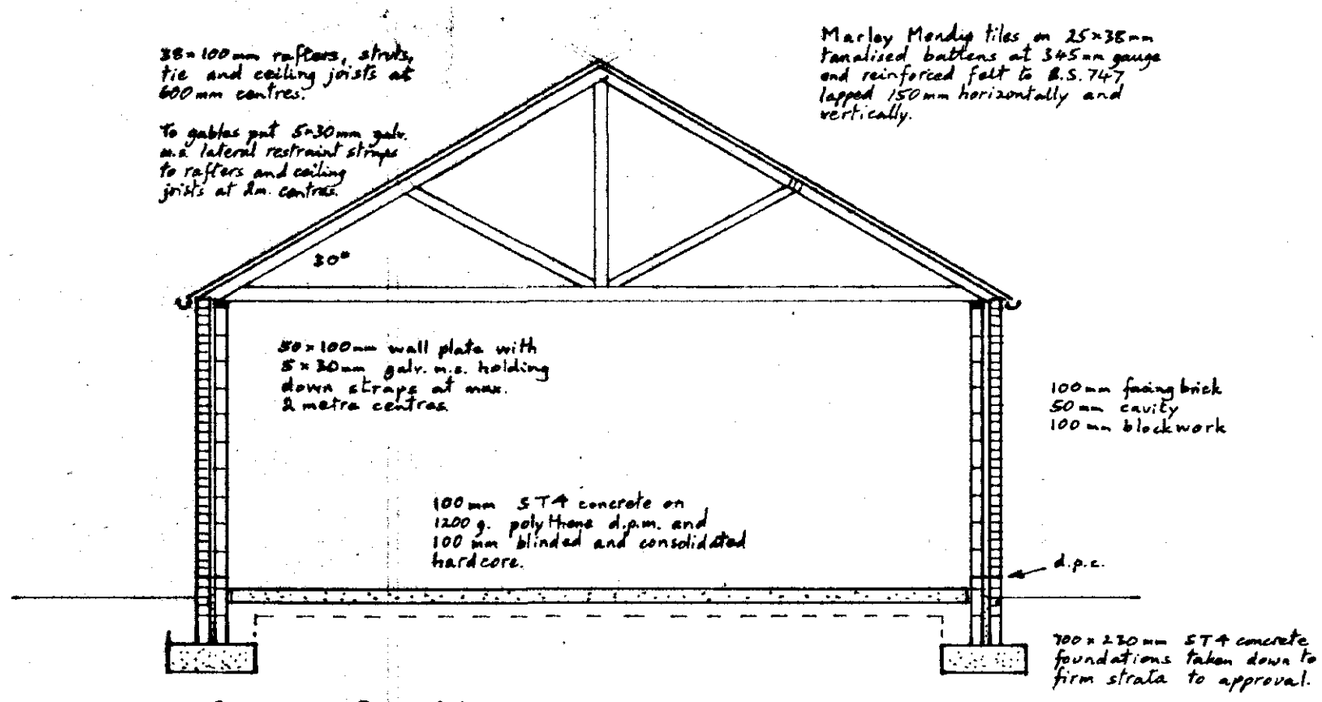

Cross Section

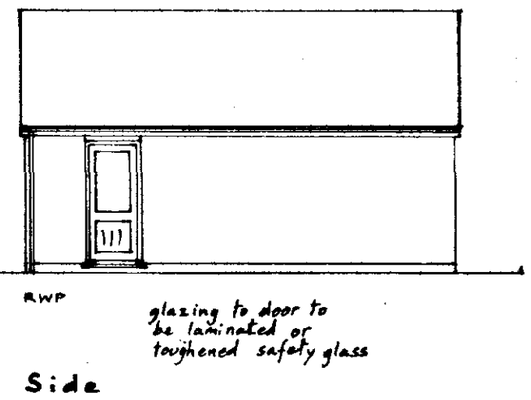

Side

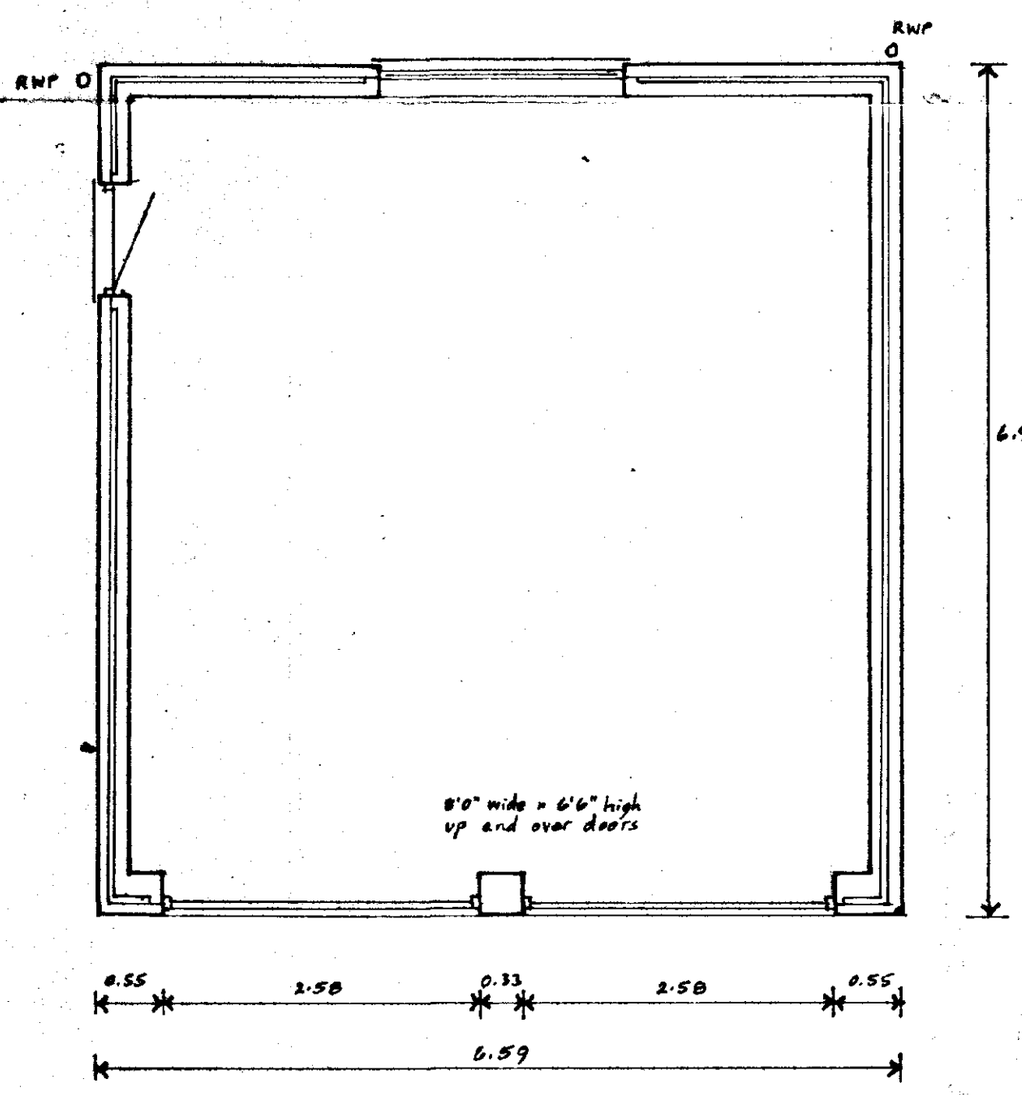

Floor Plan.

APPROVED PLAN
Ref.

SOUTH HOLLAND DC
HOUSING & PLANNING
= 8 OCT 2000
Ref: H49/00

Proposed Double Garage

Written dimensions to be used in preference to scaled, and all measurements to be verified by checking on site.

Scale 1:50 and 1:100

Local Authority Ref. Planning

Drawing No. 200904

Building Regulations

Date Sept. 2000

A. ROFFE
BUILDING DESIGN & PLANS
1, Green Lane,
SPALDING, Lincs. PE11 2YB
Tel: 01775-723 680 ©

2141-495T