




Proposed Elevation to Highway (1:50)

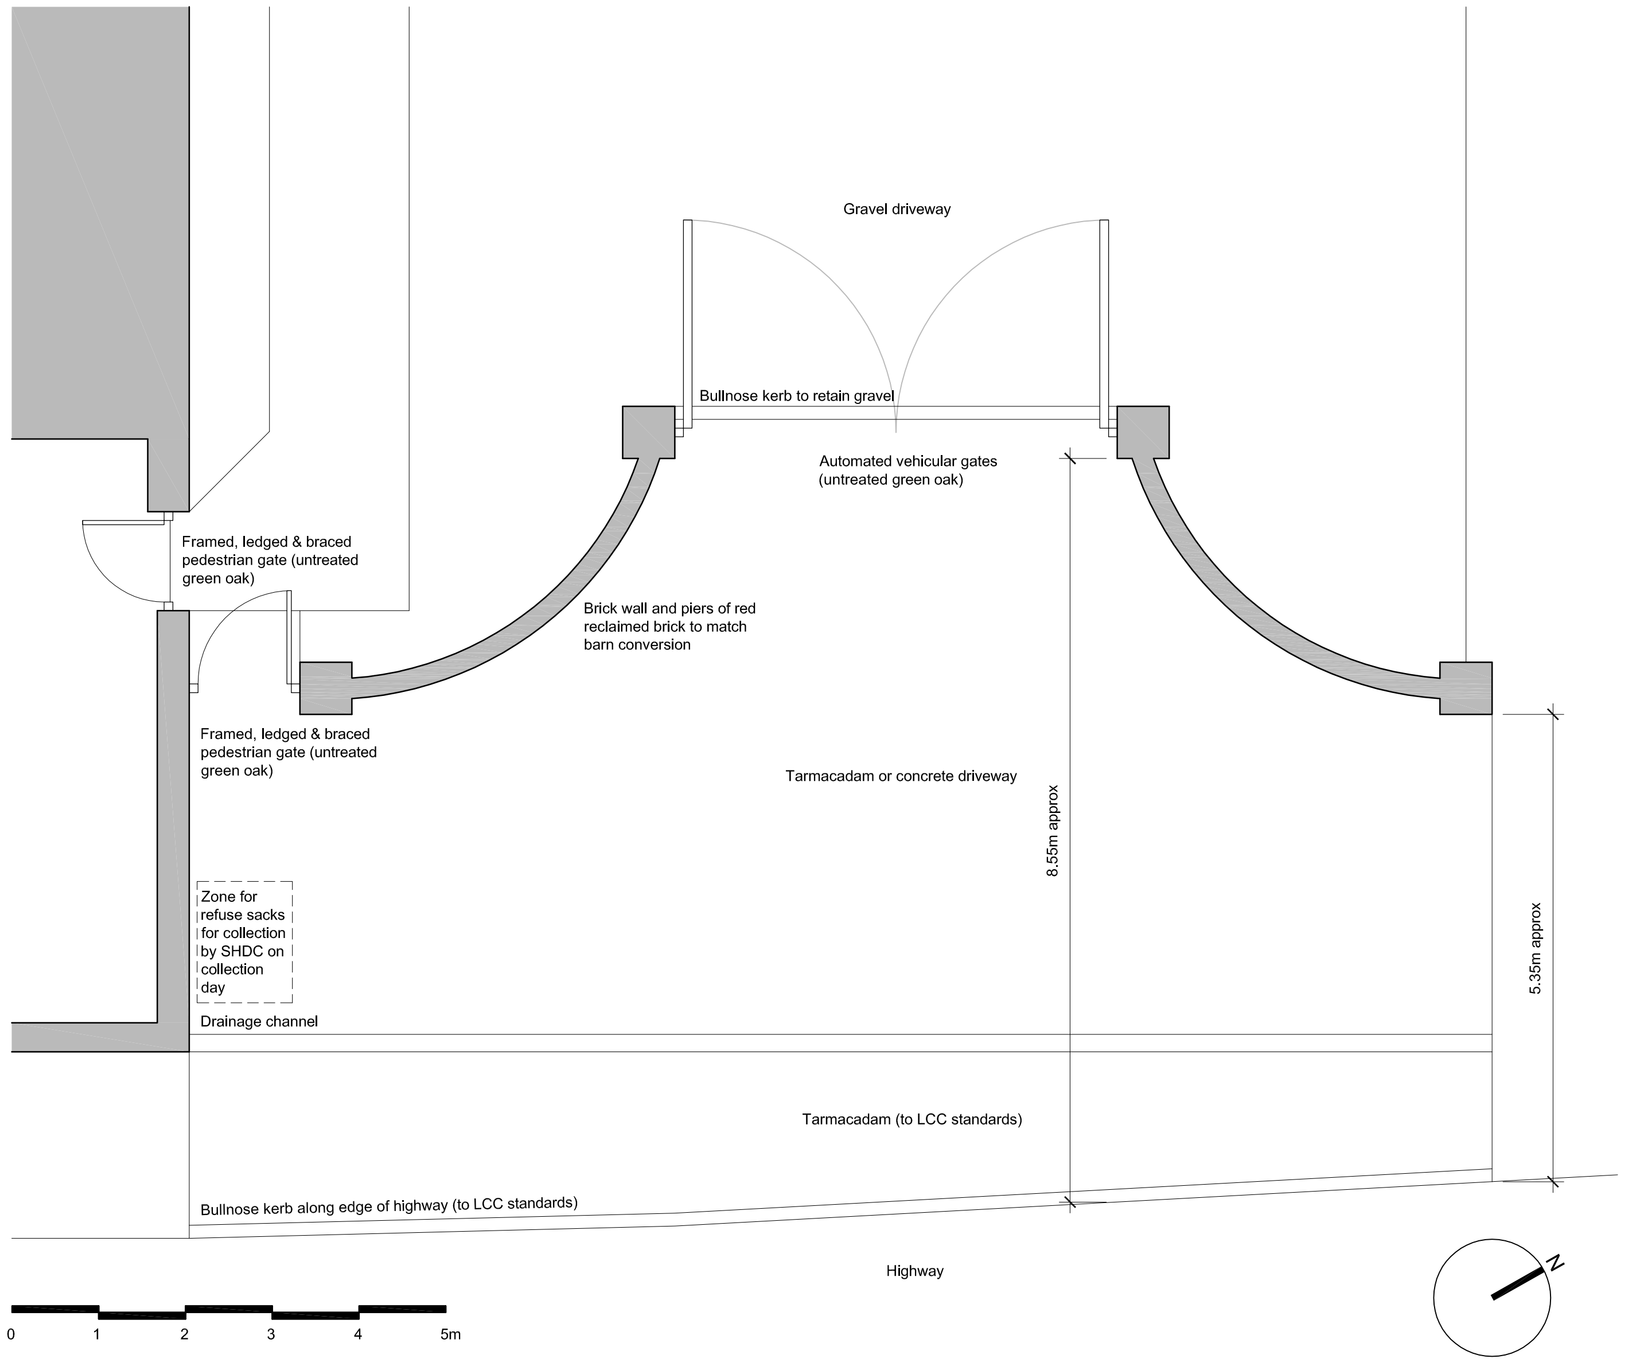


Proposed Block Plan (1:50)

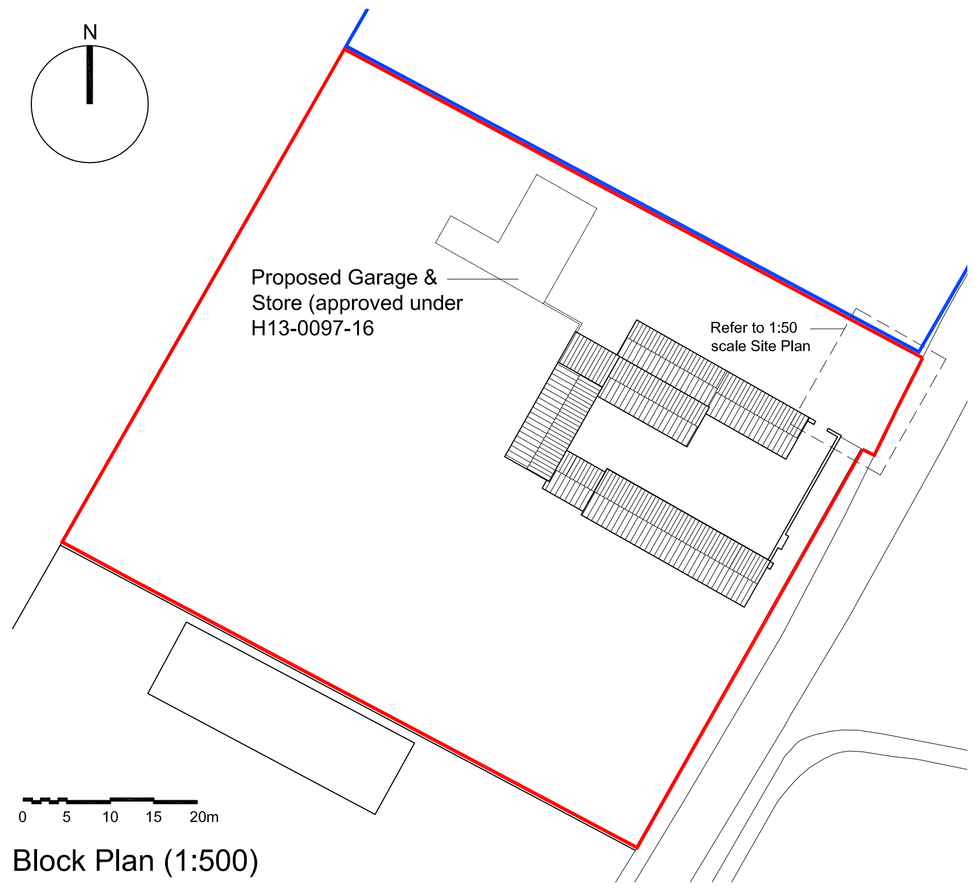


Block Plan (1:500)


All dimensions to be verified on site by Main Contractor before the start of any shop drawings or work whatsoever either on their own behalf or that of sub-contractors.

Report any discrepancies to the Contract Administrator at once.

This drawing is to be read with all relevant Architect's and Engineer's drawings and other relevant information.

Andrew M Wright Ltd. Registered in England & Wales No. 9399024. Registered office: 22 Church Street, Holbeach, Spalding, Lincs. PE12 7LL

LEGEND: DO NOT SCALE

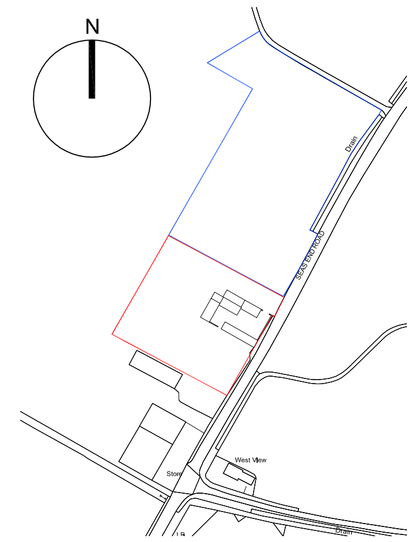


Location Plan (1:2500)

| Revision: | Date: | Description: | Drw: | Chk: |
|---|---|---|---|---|
| P1 | 09.11.16 | Planning Issue | AMW | AMW |
| D1 | 04.11.16 | Draft Issue | AMW | AMW |

**ANDREW M WRIGHT LTD**
CHARTERED ARCHITECT
26 Joys Bank, Holbeach St Johns, Spalding, Lincs, PE12 8SD
Telephone: 01406 540573 Mobile: 07940 914778

Project:
Seas End Road
Moulton Seas End
Spalding
Lincs

Drawing Title:
Plans & Elevations

Client:
Mr & Mrs D Ford

| Drawn: | Checked: | Date: | Scale: | Paper Size: |
|---|---|---|---|---|
| AMW | AMW | 04.11.16 | As shown | A1 |

| Job No.: | Dwg No.: | Stage: | Revision: |
|---|---|---|---|
| 061301 | PD201 | Planning | P1 |