

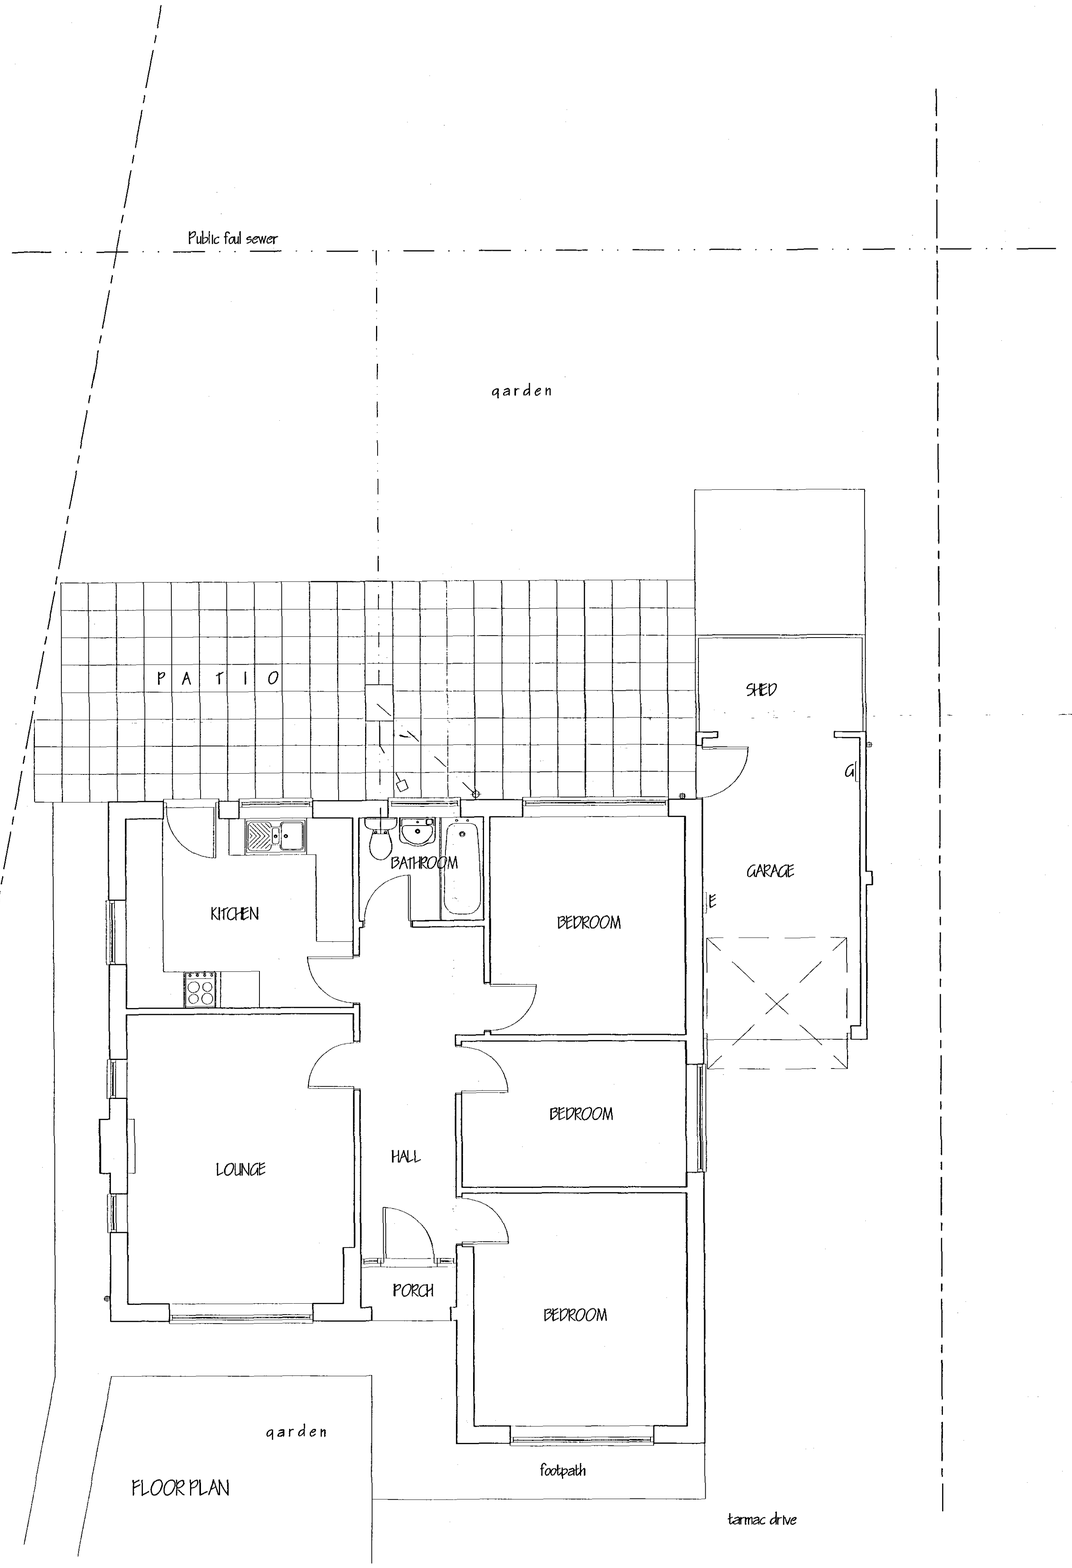



FLOOR PLAN

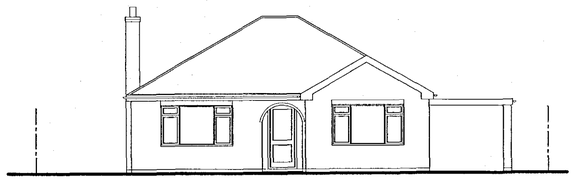


FRONT ELEVATION

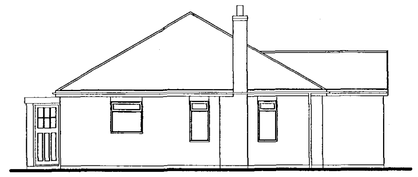


SIDE ELEVATION

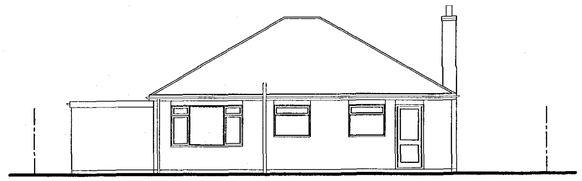


REAR ELEVATION

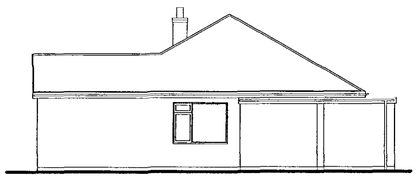

SIDE ELEVATION

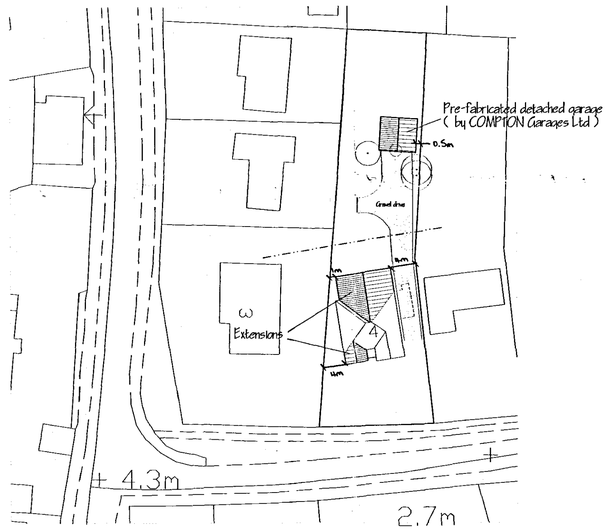

SITE PLAN
1/500

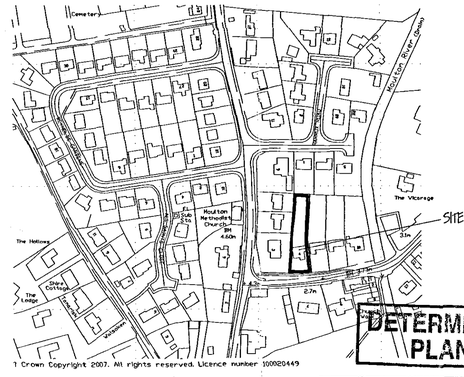
Cemetery
Moulton Bridge Stream
SITE
The Hollows
The Lodge
Dairy Cottage
Moulton Methodist Church
The Vicarage
Footpath
Footpath
Footpath