


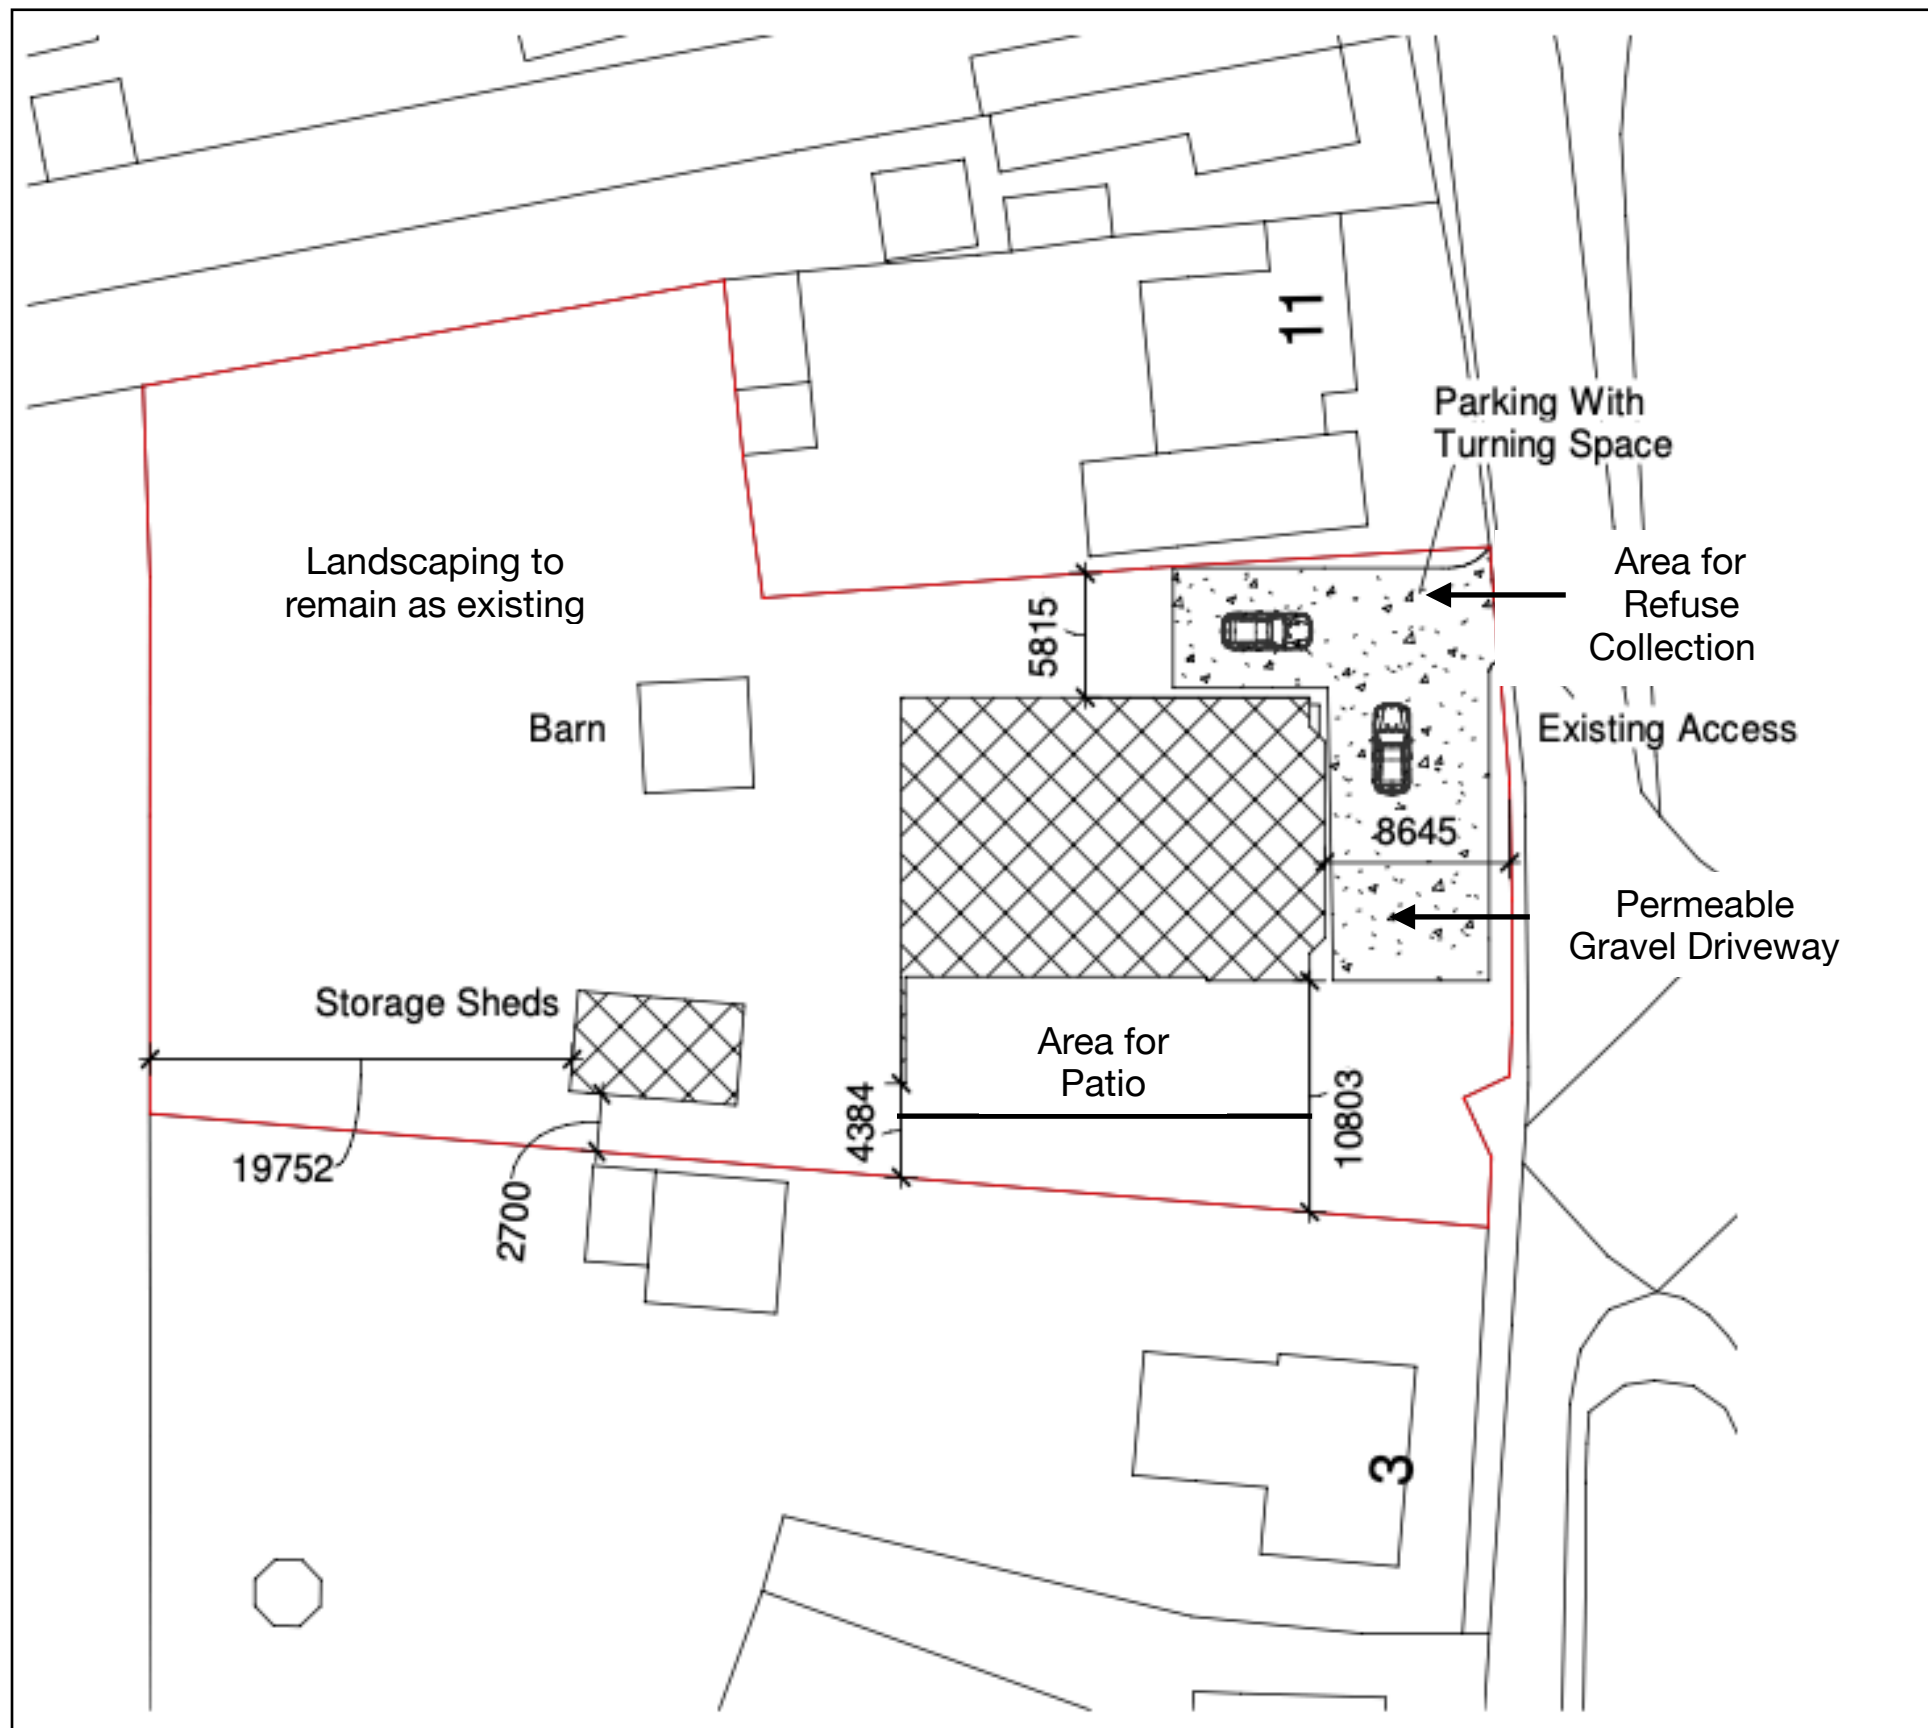

H13-1164-22


Condition 4 (H13-0682-22)
Garden Landscaping to remain as existing:

Paved patio area to the rear using existing slabs

Existing lawn with a variety of mature shrubs and trees.

Permeable Gravel Driveway with area for bin collection.

Bin Store will be in garden storage sheds until refuse collection day, then put on the drive for collection

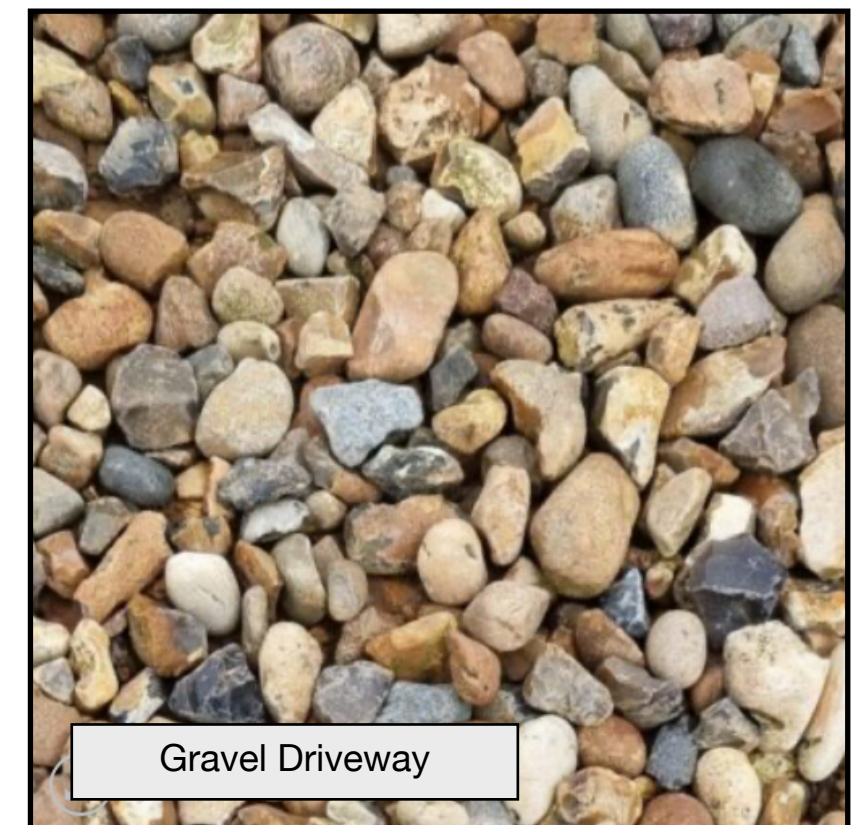

Gravel Driveway

AUSTIN JOHN
ARCHITECTURAL

Austin John Ltd

Rualen, Mill Green Road, Pinchbeck, Spalding PE11 3PU

01775 760246 / 07939 000388

info@austinjohnltd.co.uk