






FRONT

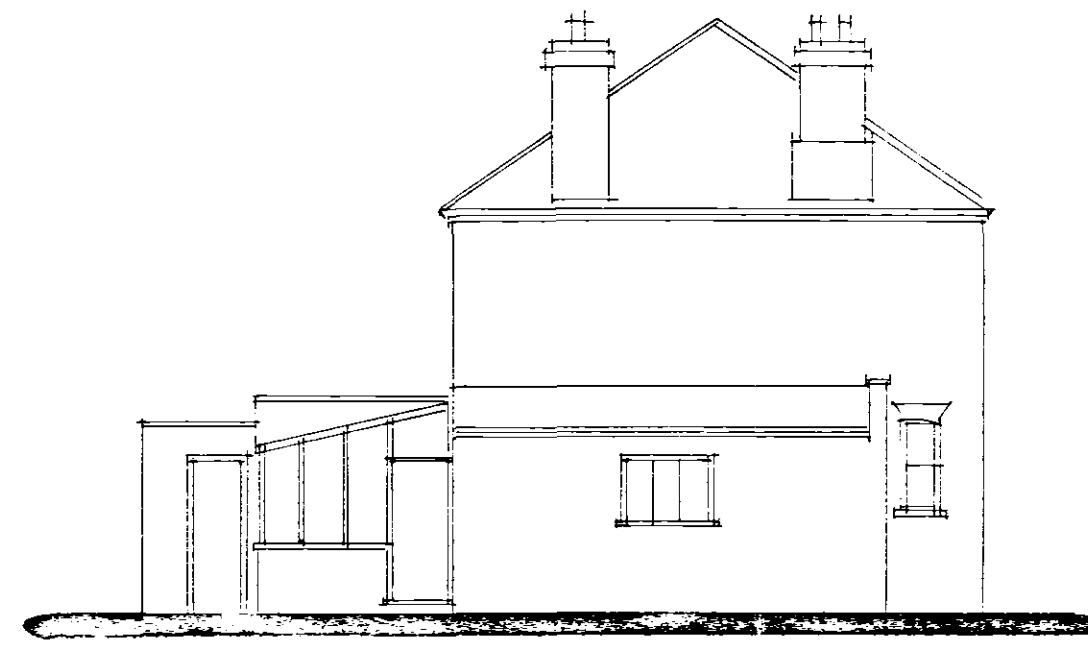


SIDE

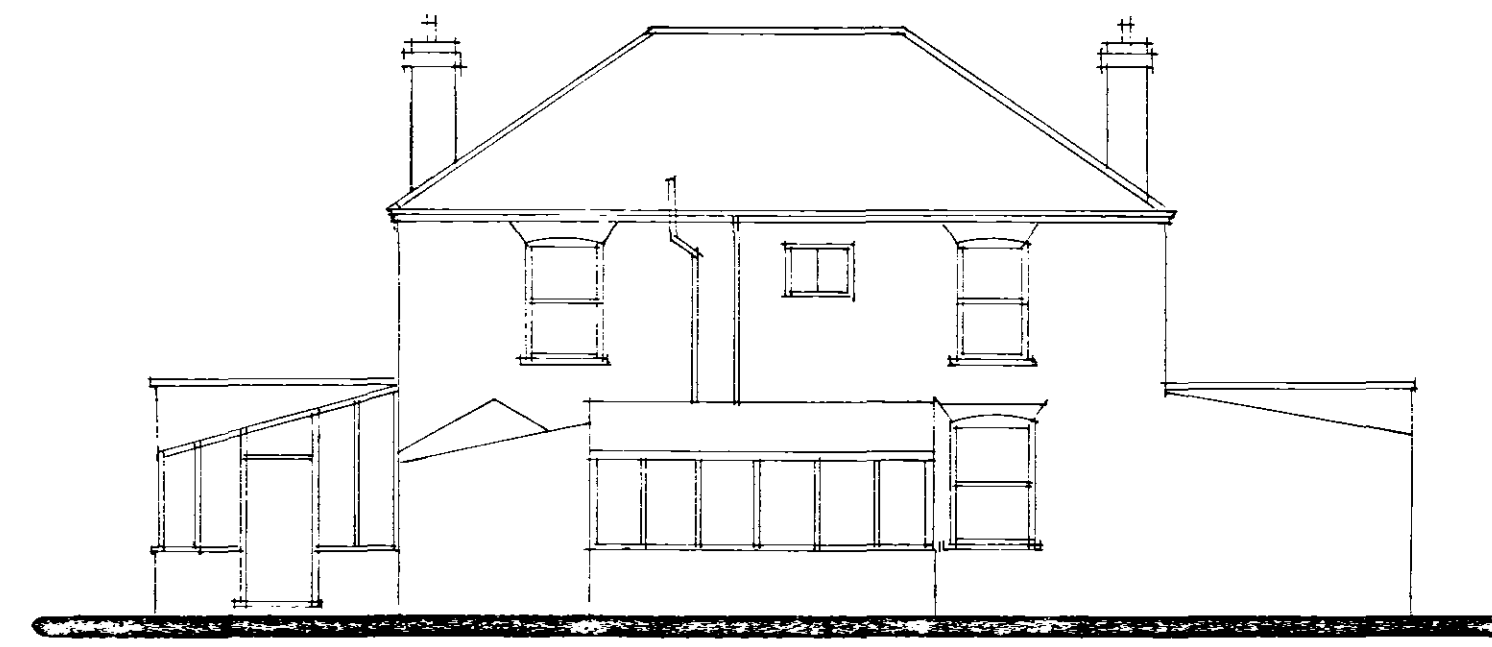


REAR

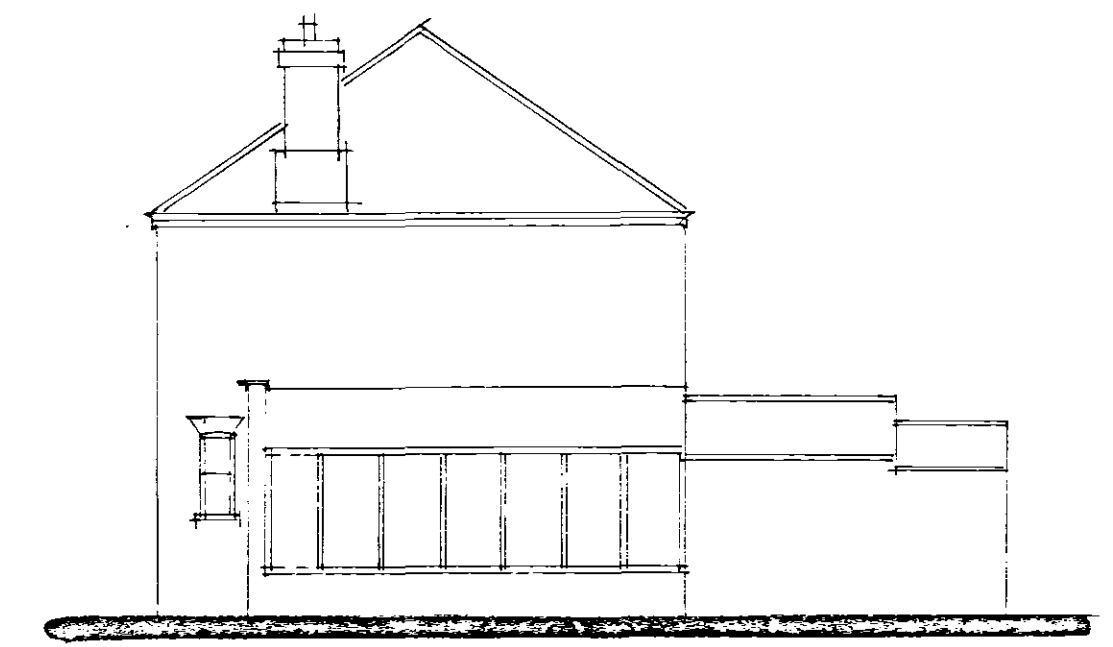

SIDE

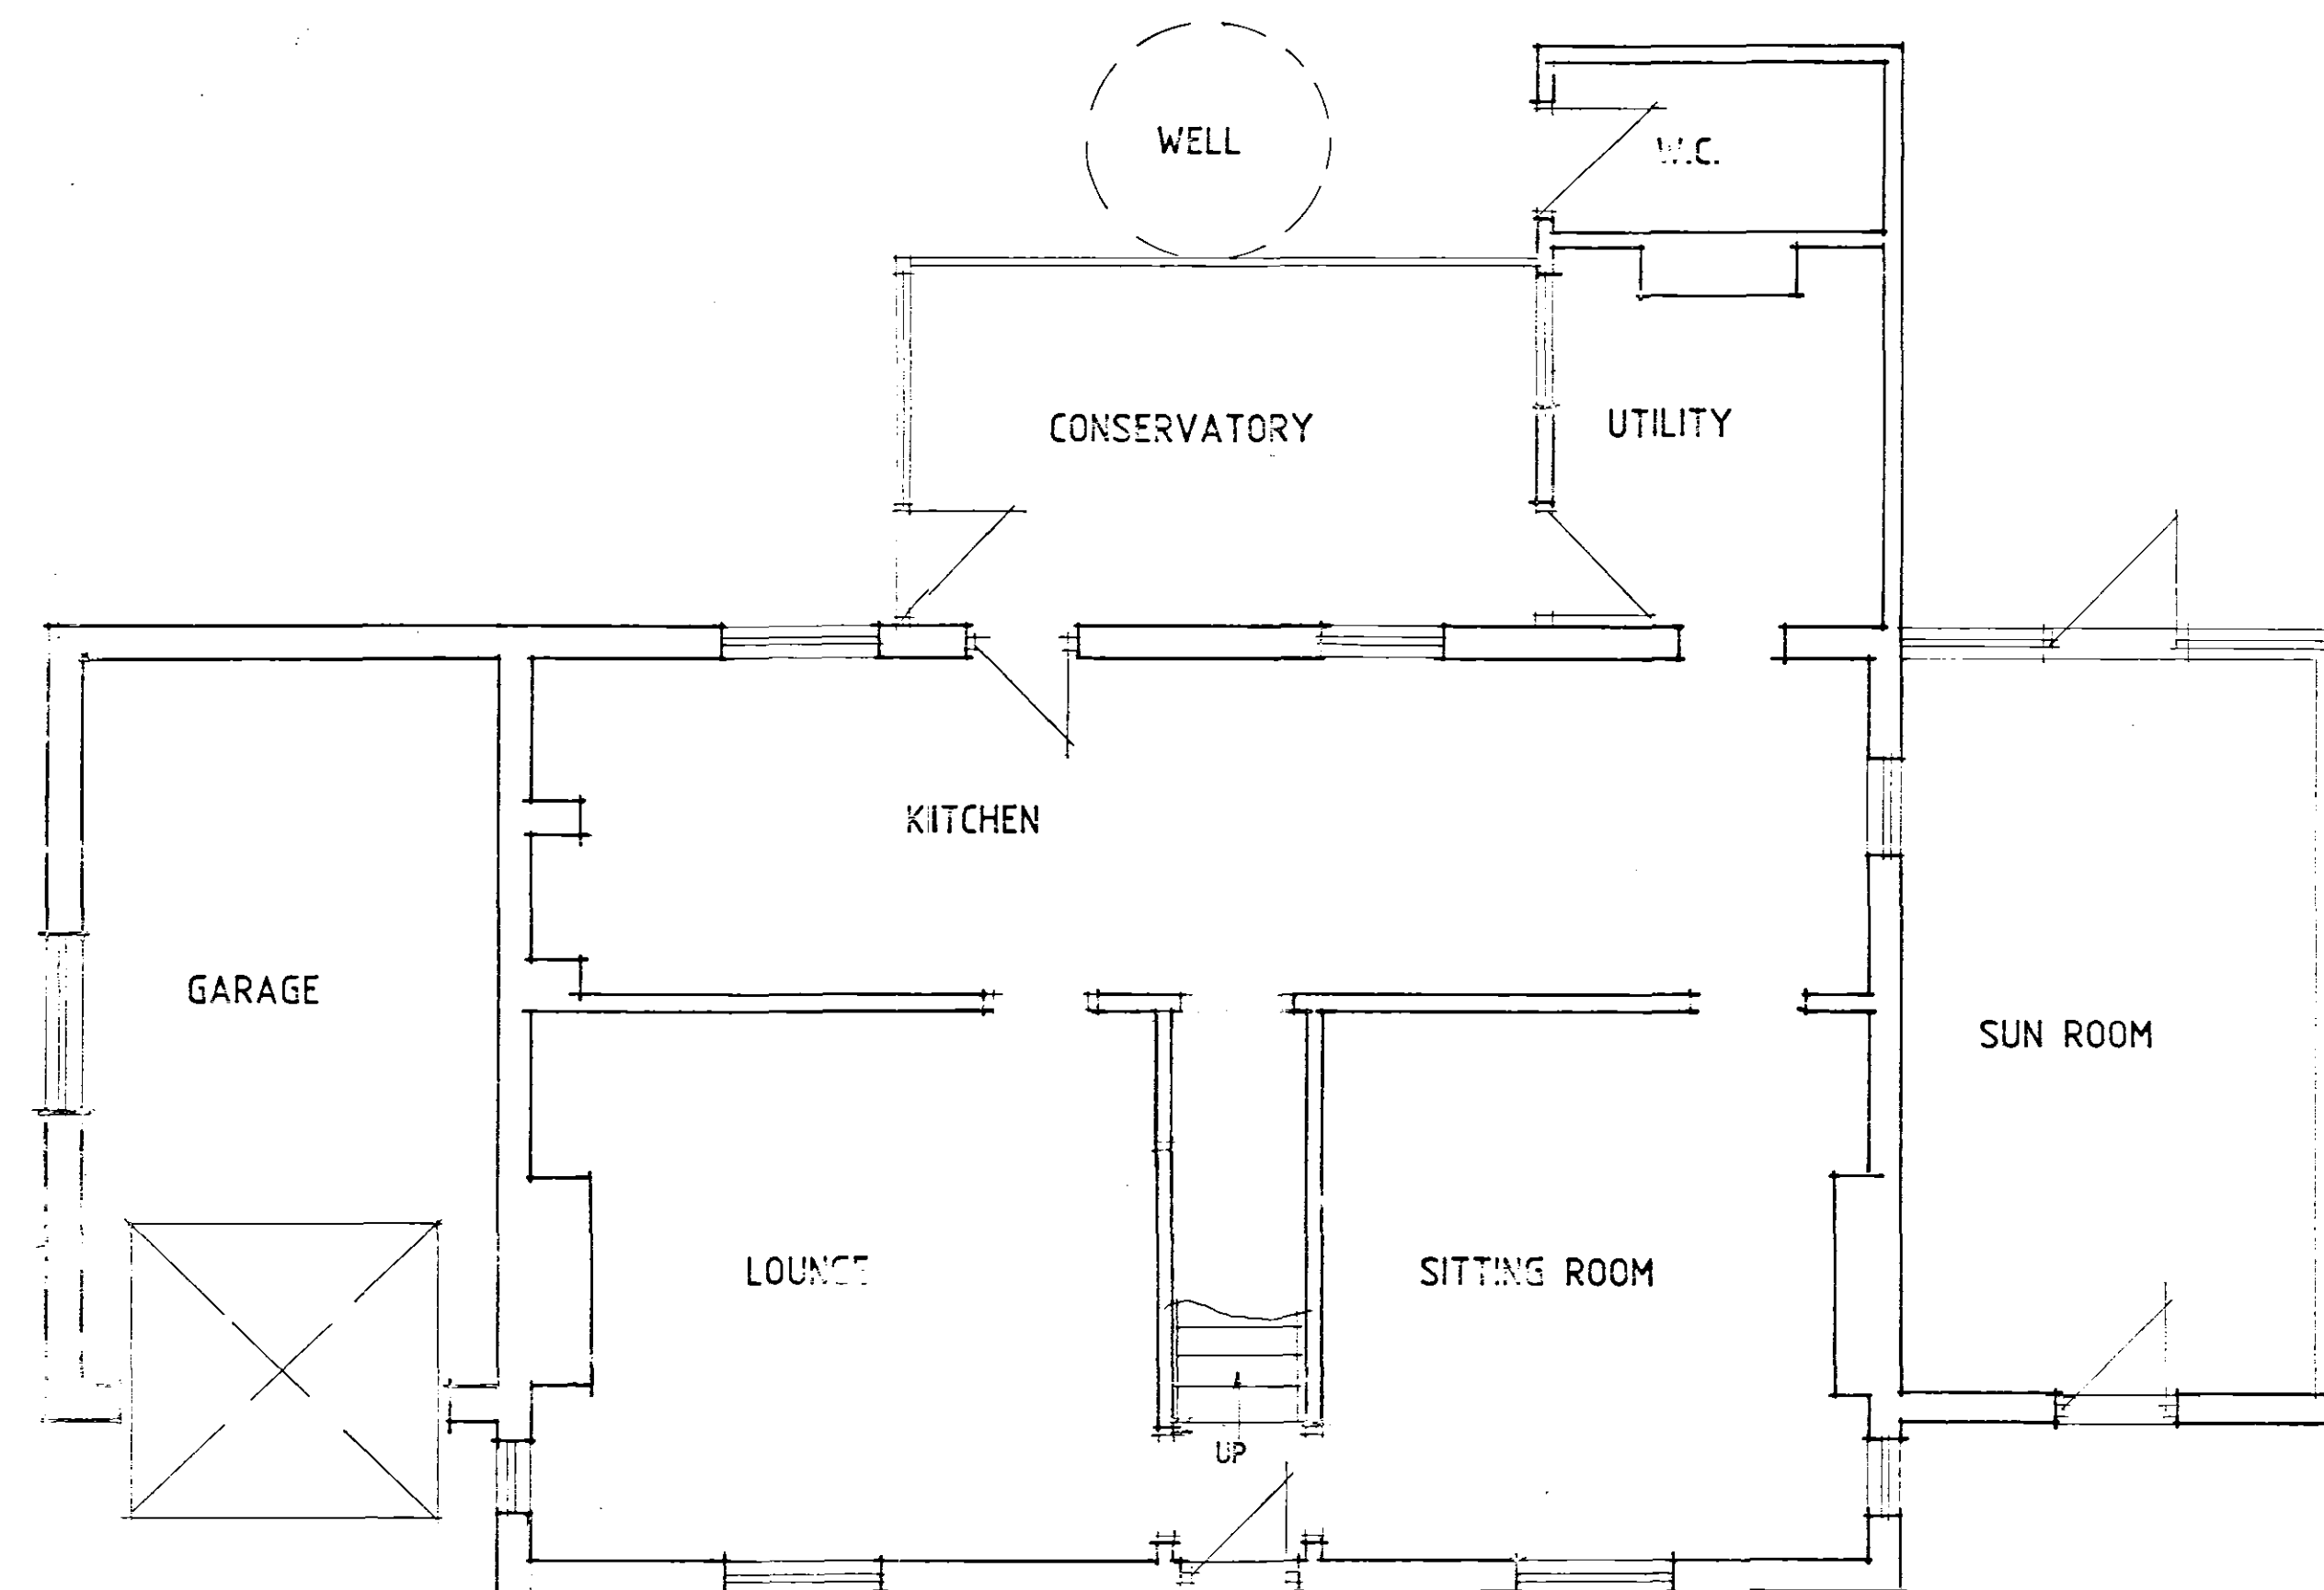

GROUND FLOOR PLAN

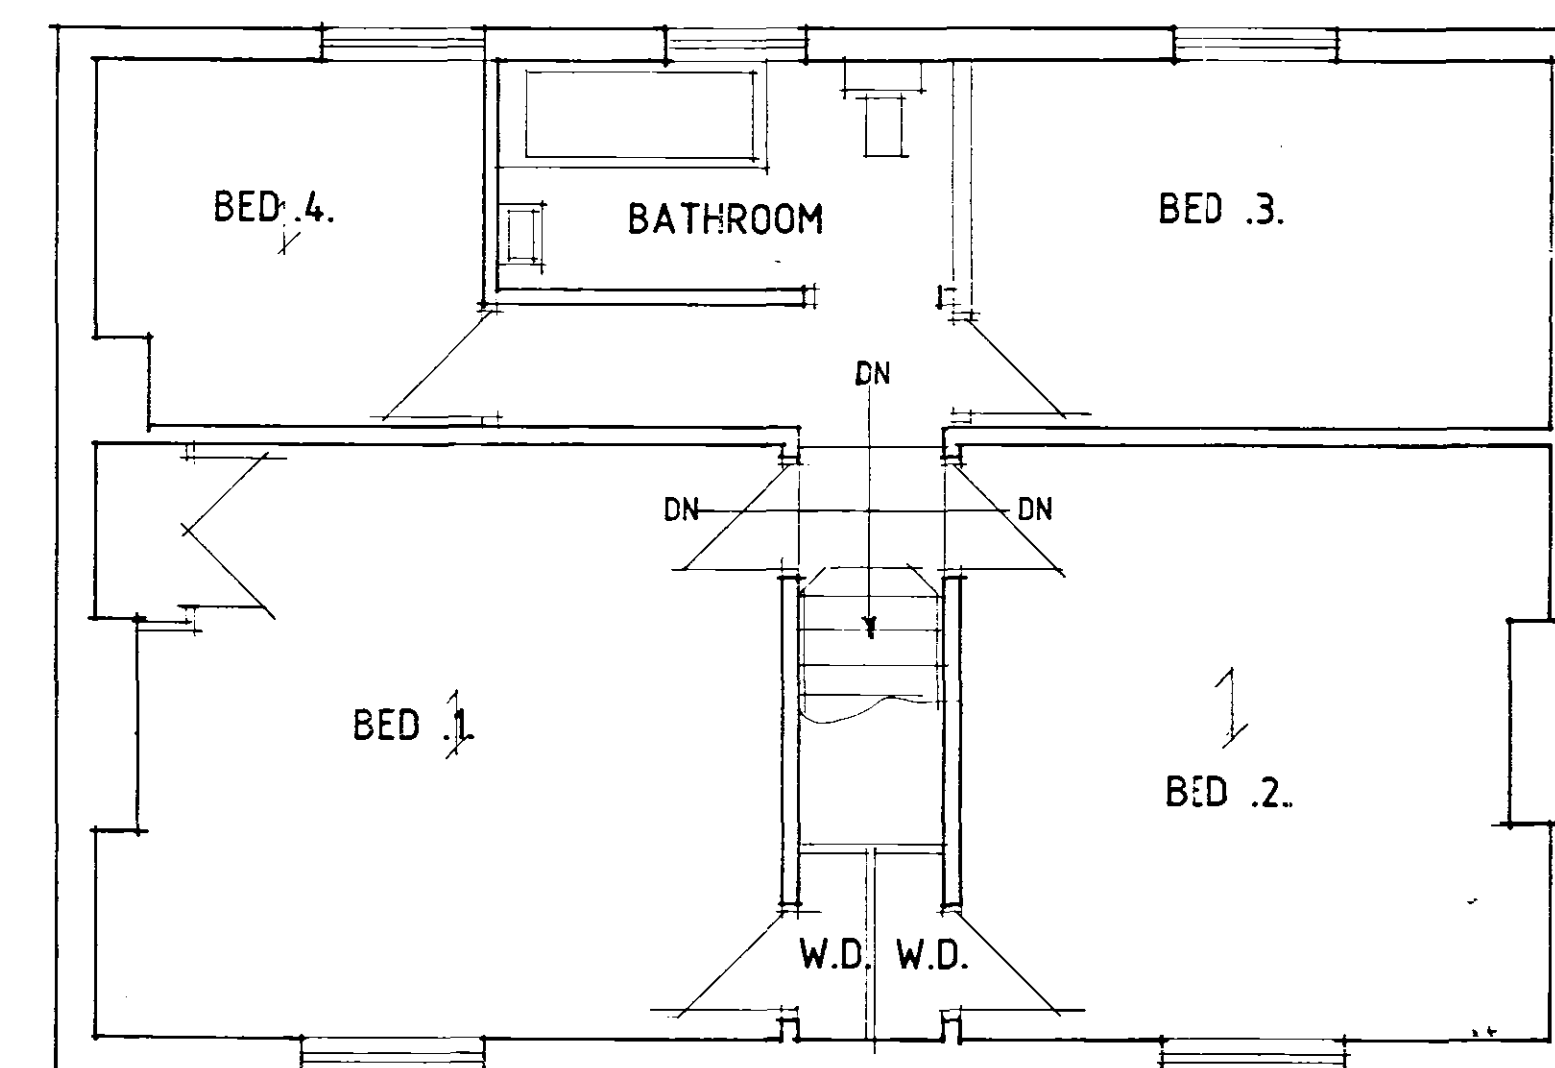

FIRST FLOOR PLAN

Planning & Design
11/7/04

**DETERMINED
PLAN**

Statins
CONSULTANTS IN ARCHITECTURE & PLANNING

PROPOSED EXTENSION TO
JUBILEE COTTAGE, 94 ROMAN
ROAD, MOULTON CHAPEL FOR

MR. & MRS. J. HORSFIELD

PLAN AS EXISTING

1:50 1:100 SD04-065/1
JULY-04 B.GILHAM.

2 Edinburgh Walk, Holbeach,
Spalding, Lincs. PE12 7AP
Tel: 01406 424343 Fax: 01406 490702

