



SHDC
 Planning & Development
 07 SEP 2004
 Ref: 1176/04

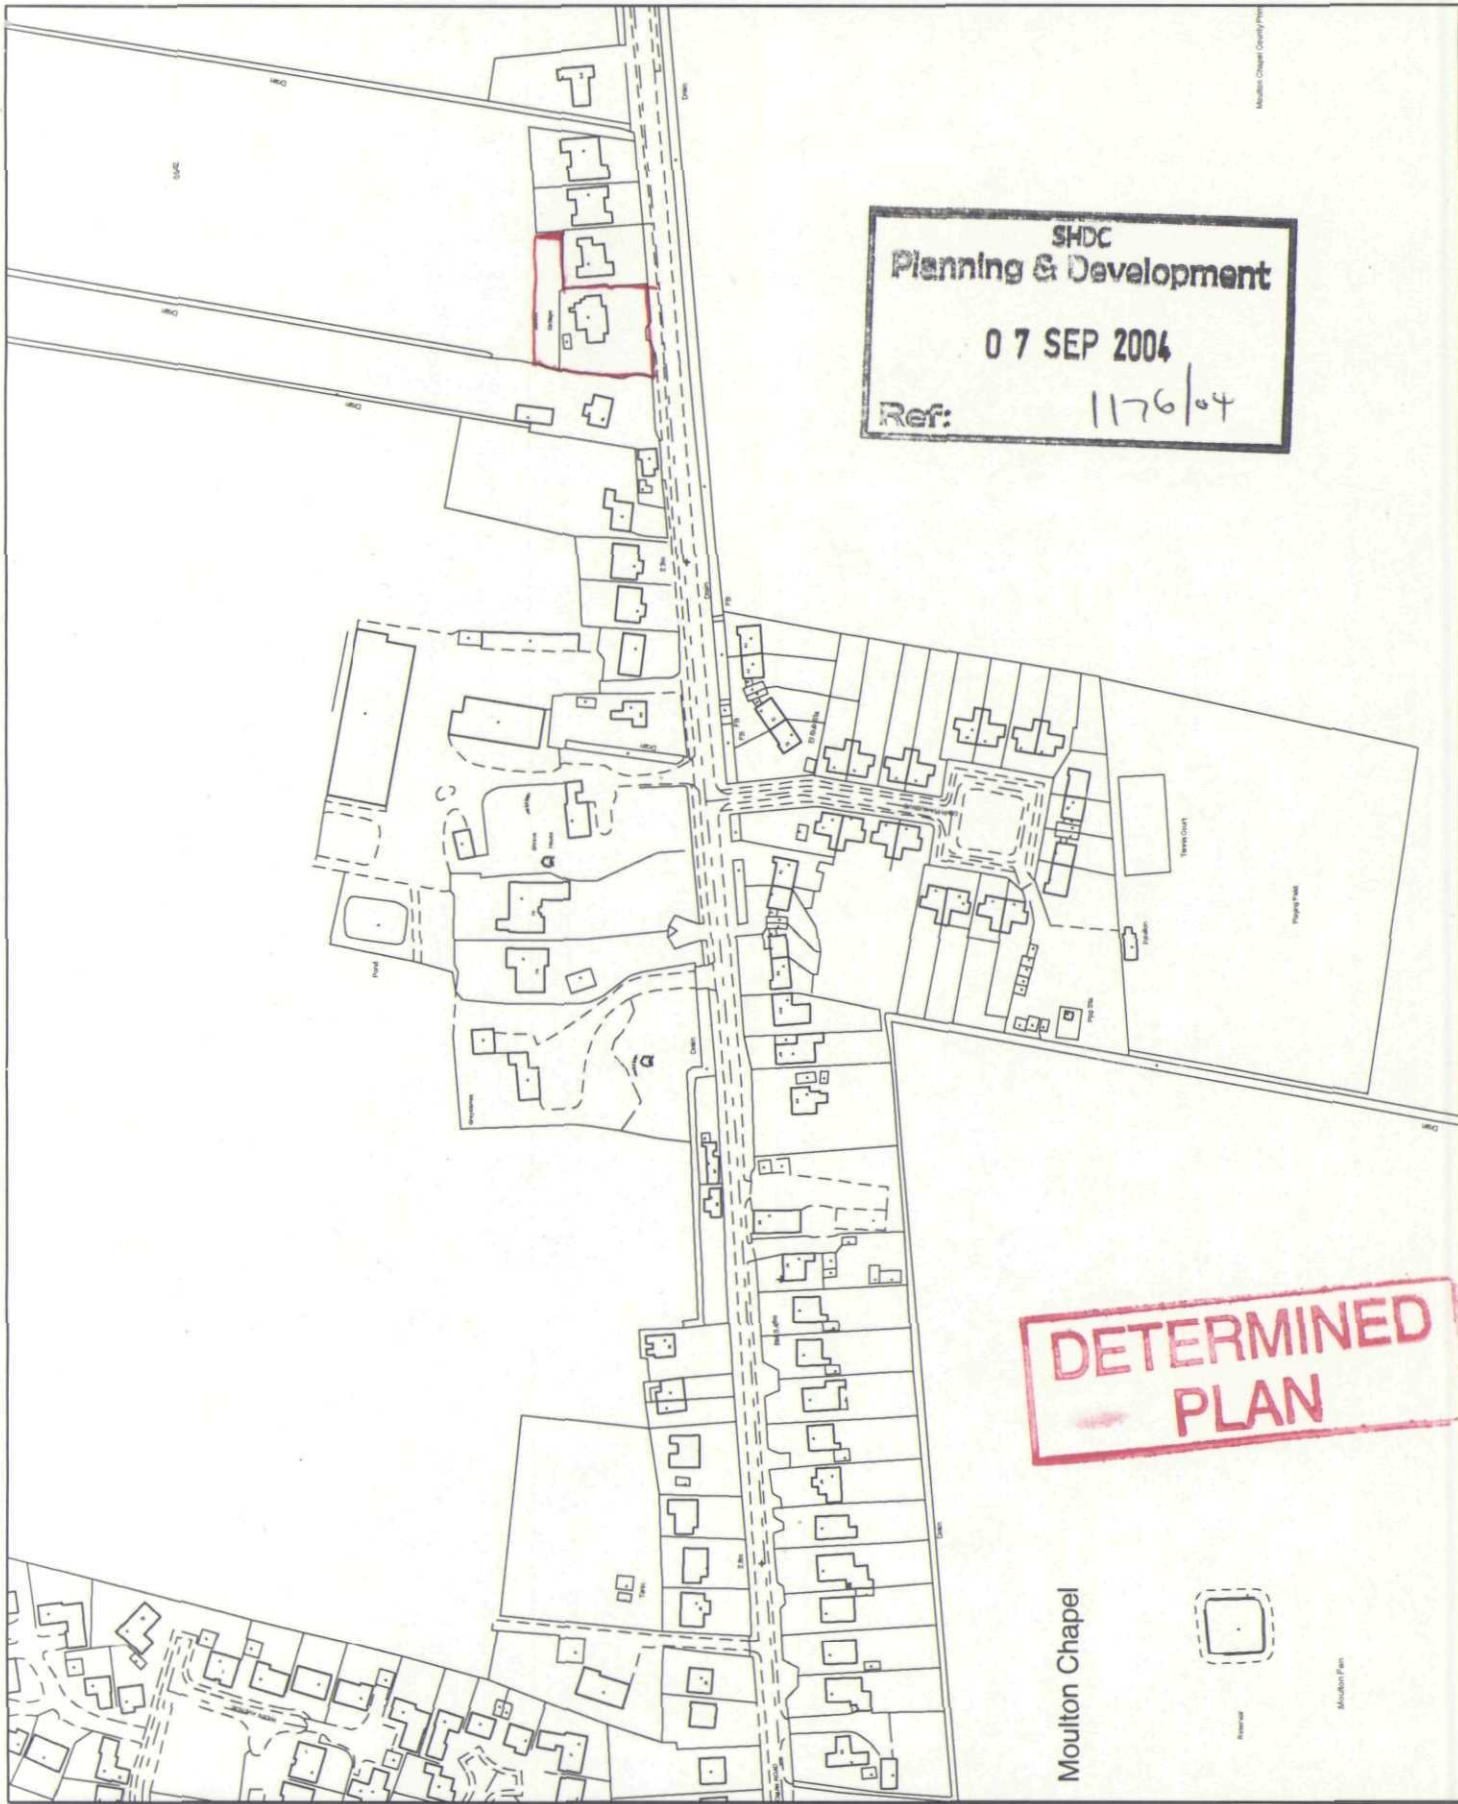

**DETERMINED
 PLAN**

Moulton Chapel

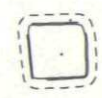

This copy has been produced specifically for the map return scheme purposes only. No further copies may be made.

Scale:
 1:2500

This map is reproduced from Ordnance Survey material with permission of Ordnance Survey on behalf of the Crown.


 Council Offices, Priory Road, Spalding,
 Lincolnshire PE11 2XE

