



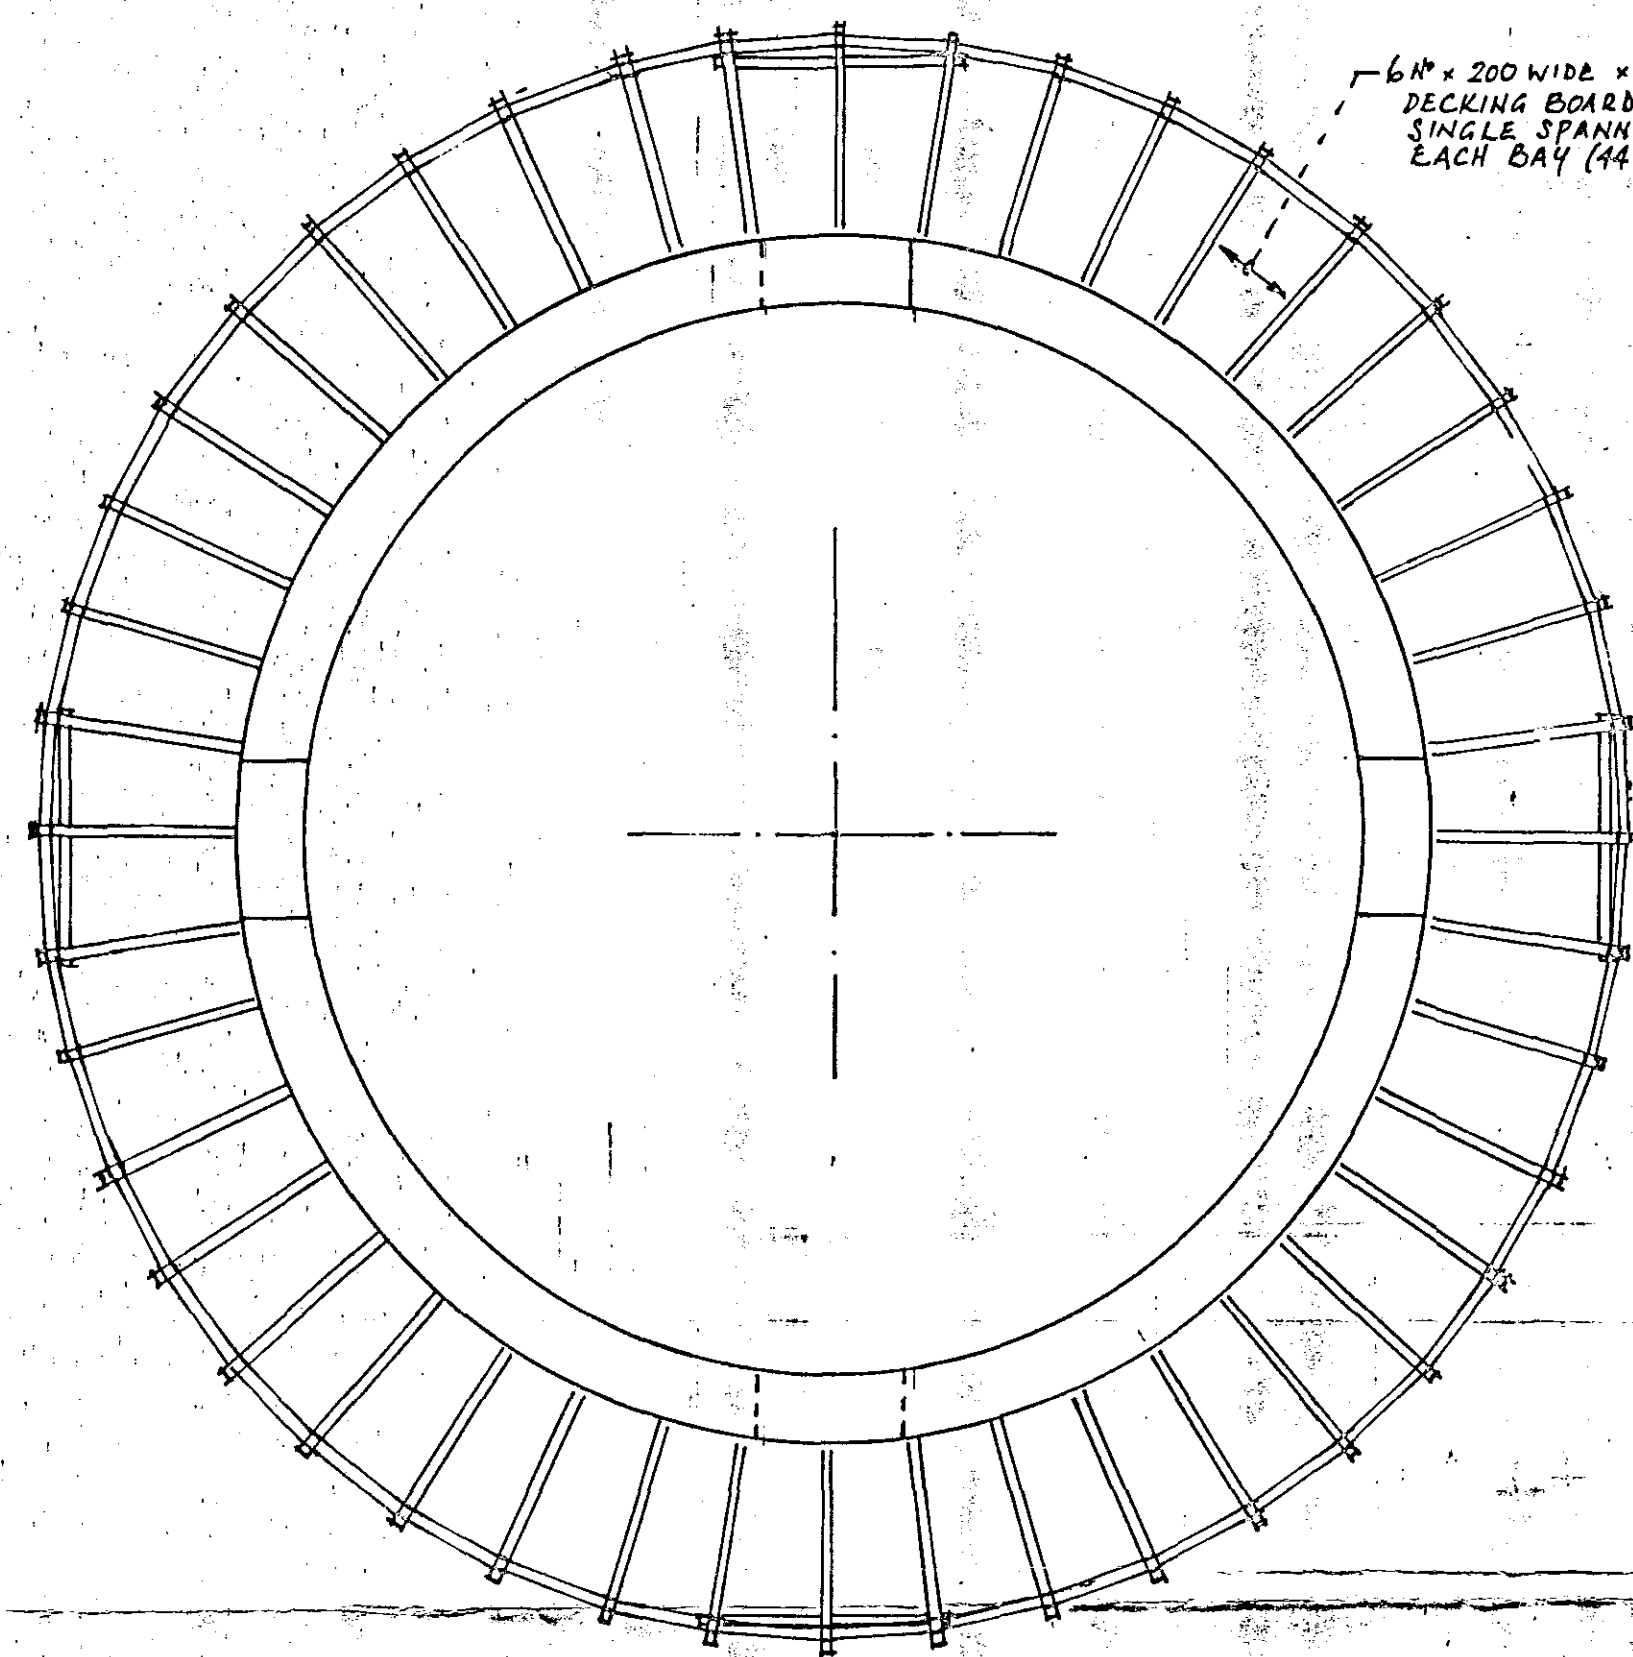

PLAN ON GALLERY (1:50)


6" x 200" WIDE x 40 THICK
DECKING BOARDS
SINGLE SPANNING
EACH BAY (44" BAYS)

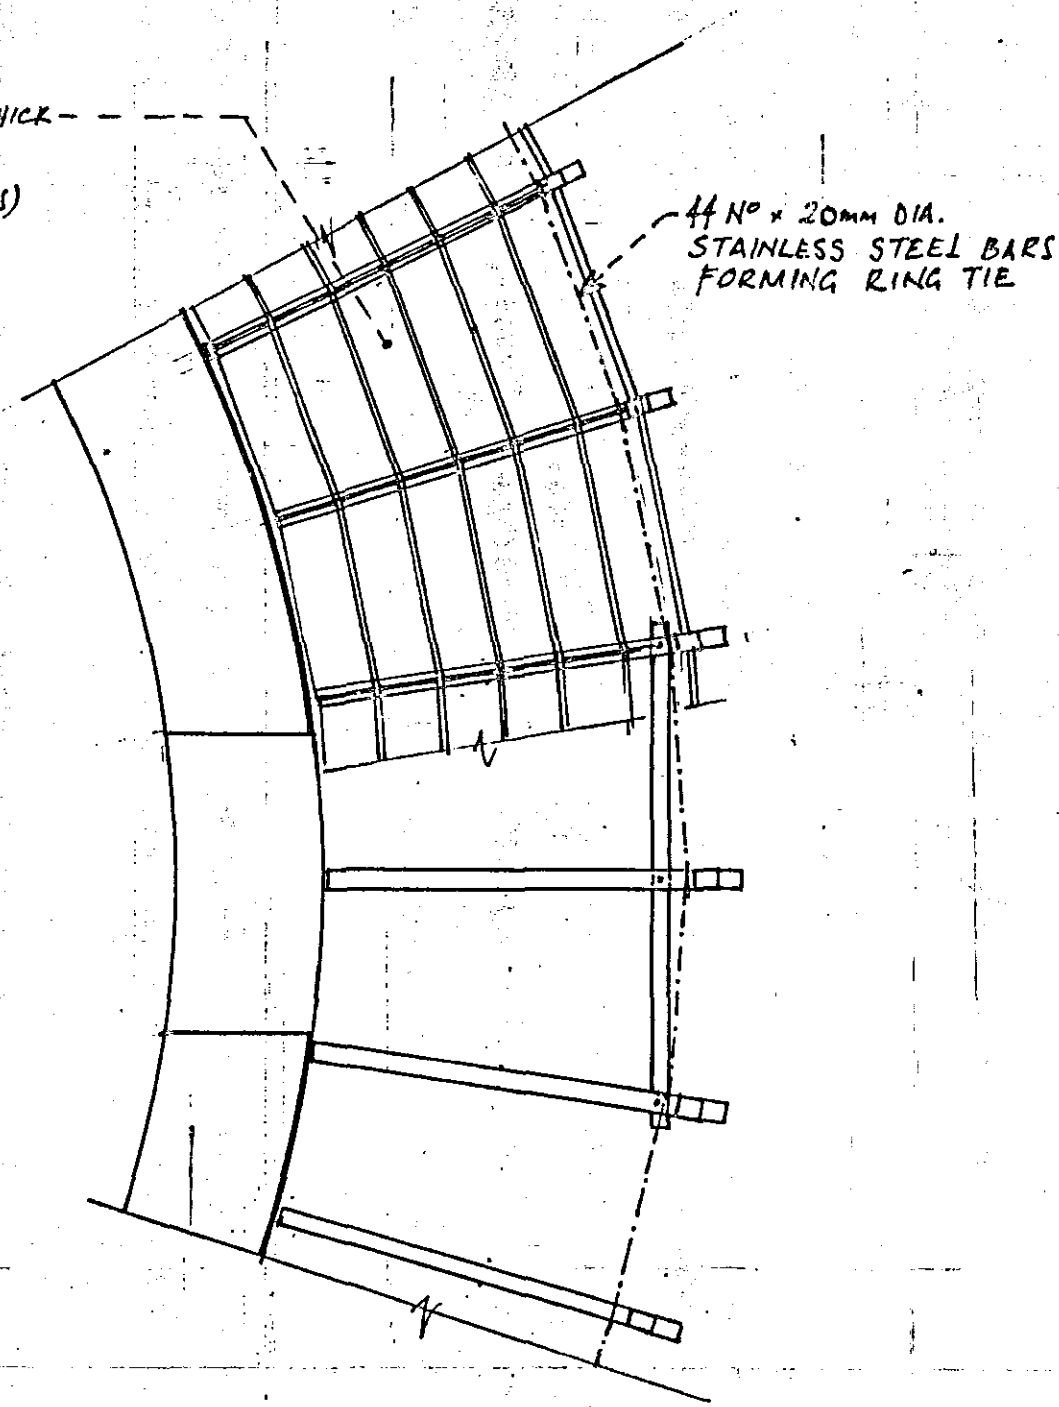

ENLARGED PLAN ON DECKING (1:25)


14" x 20mm DIA.
STAINLESS STEEL BARS
FORMING RING TIE

STAINLESS STEEL TIE BAR (1:10)
600 x 80 x 16 WITH SHEAR KEYS
GROUTED INTO WALL AT ORIGINAL
JOIST POSITION

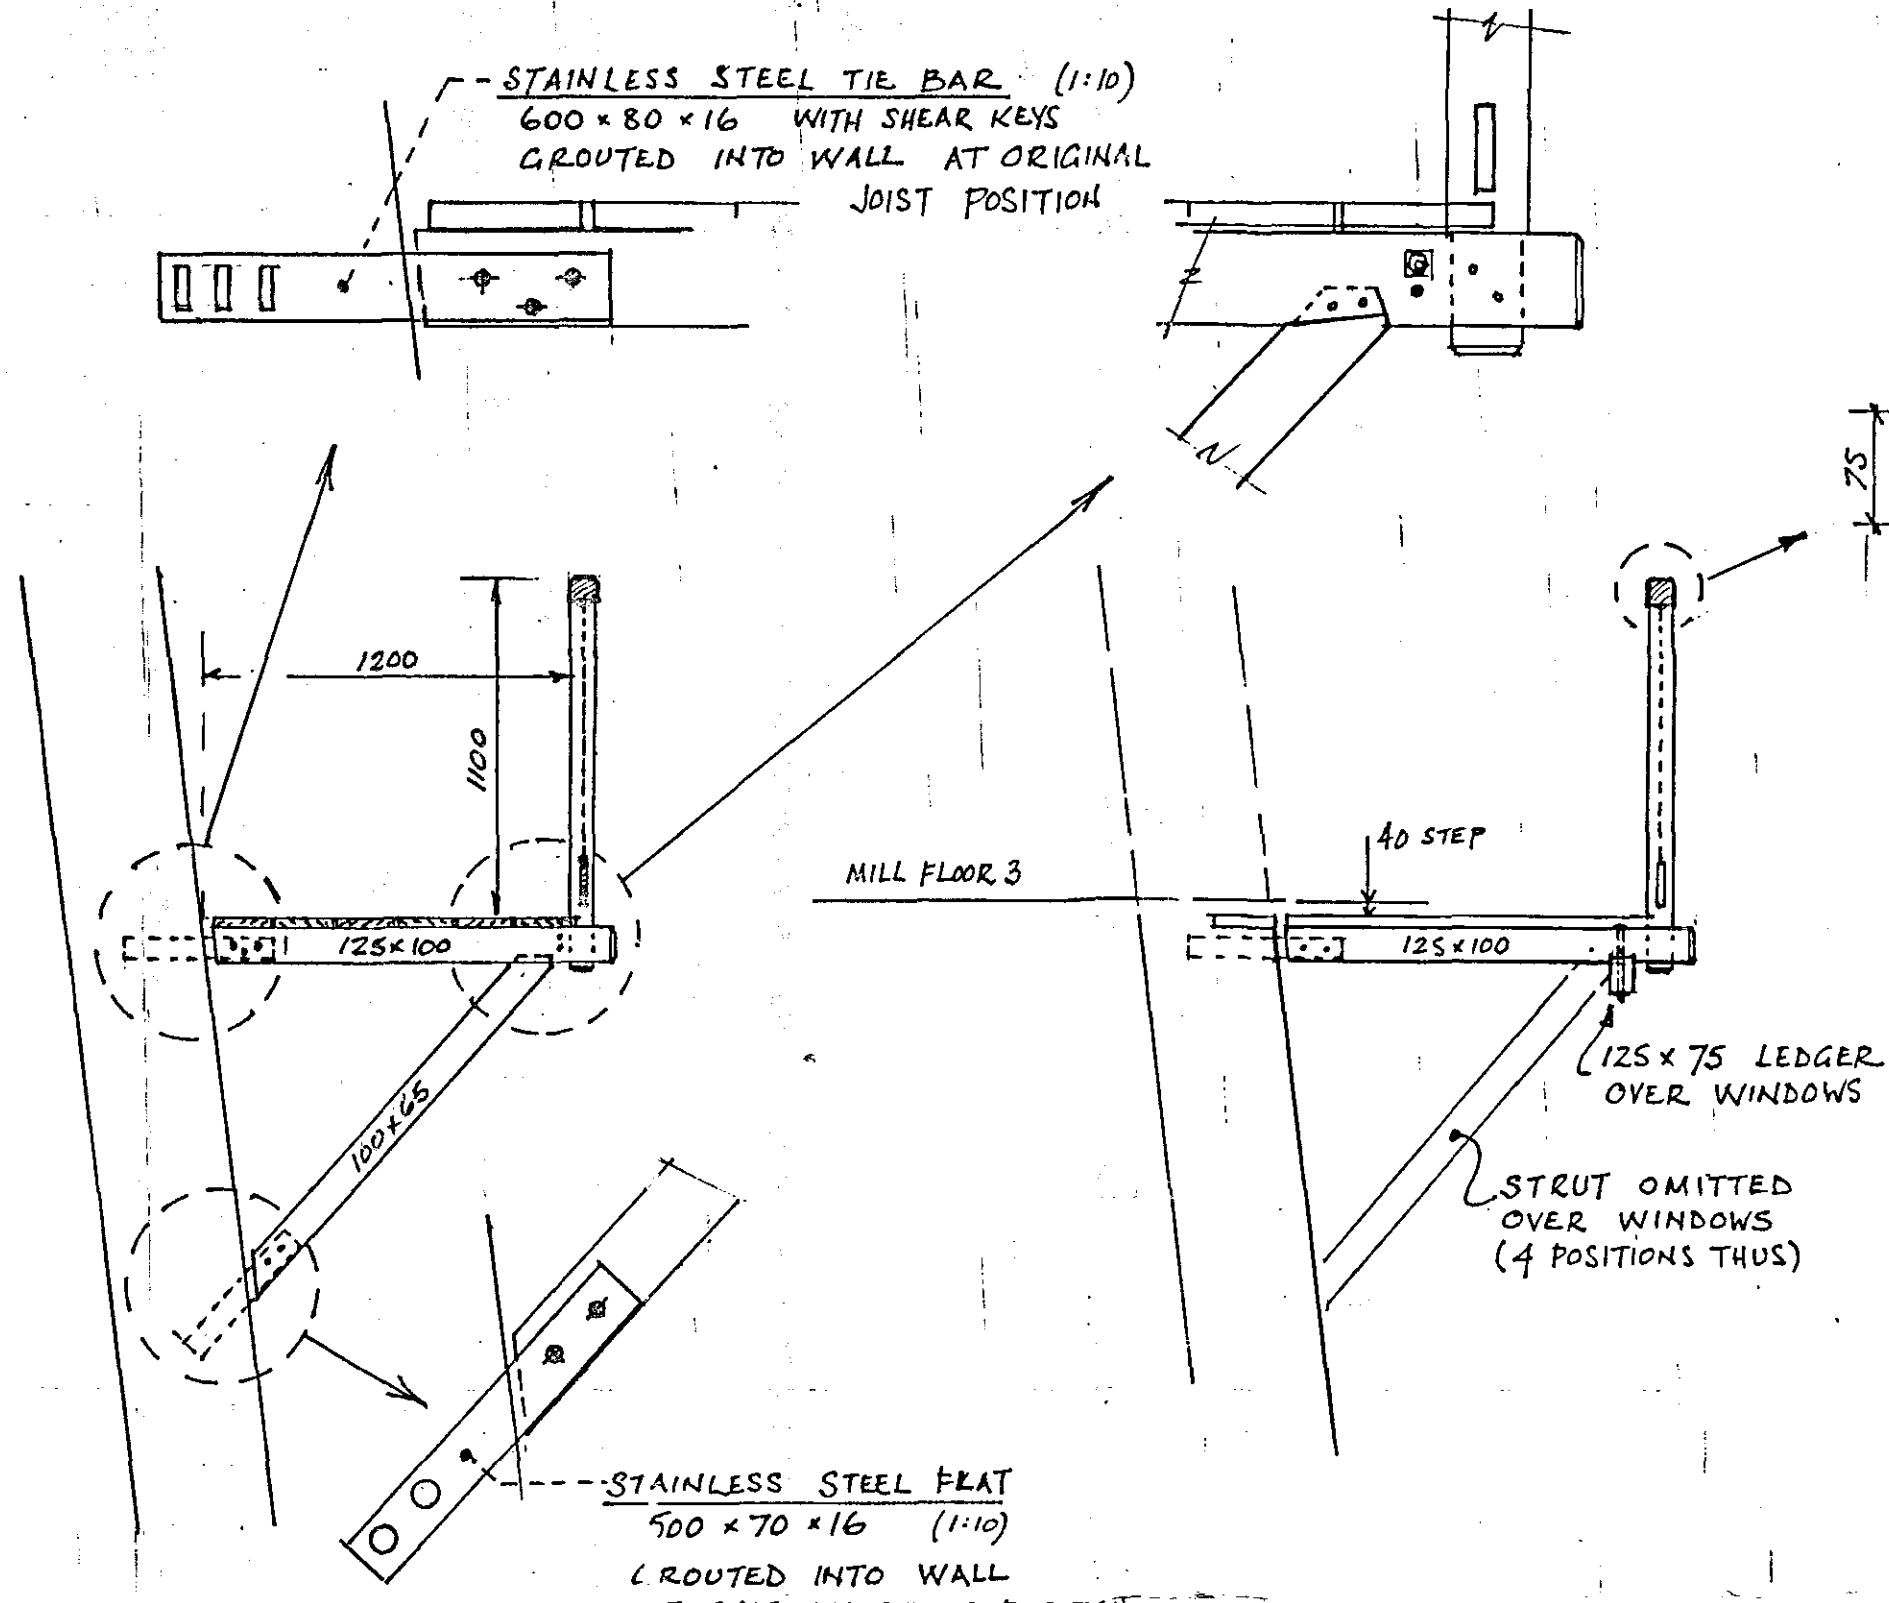


TYPICAL SECTION OF GALLERY (1:25)

15mm CHAMFER
HANDRAIL BOLTS AT JOINTS
TENDONS PEGGED AT POSTS
DRIIP MOULDINGS
SECTION OF HANDRAIL (NTS)

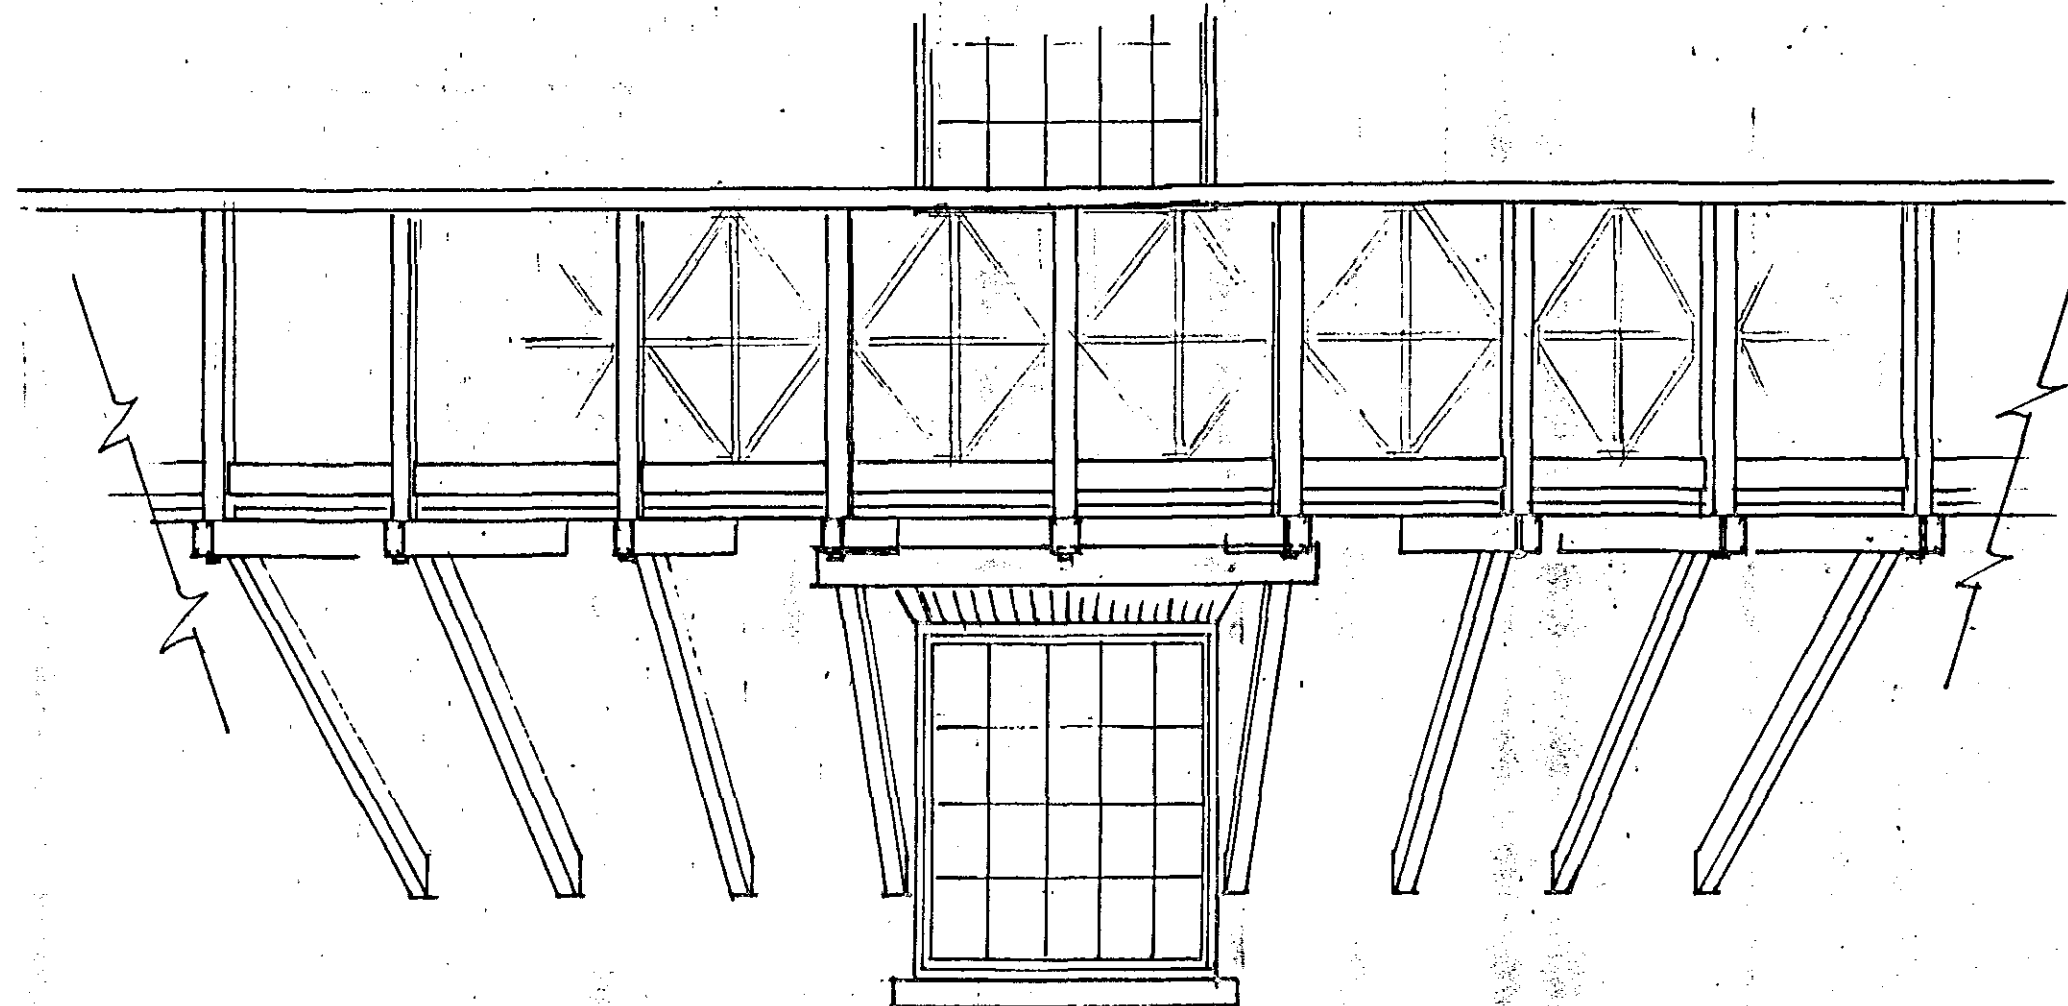


PART ELEVATION OF GALLERY (1:25)

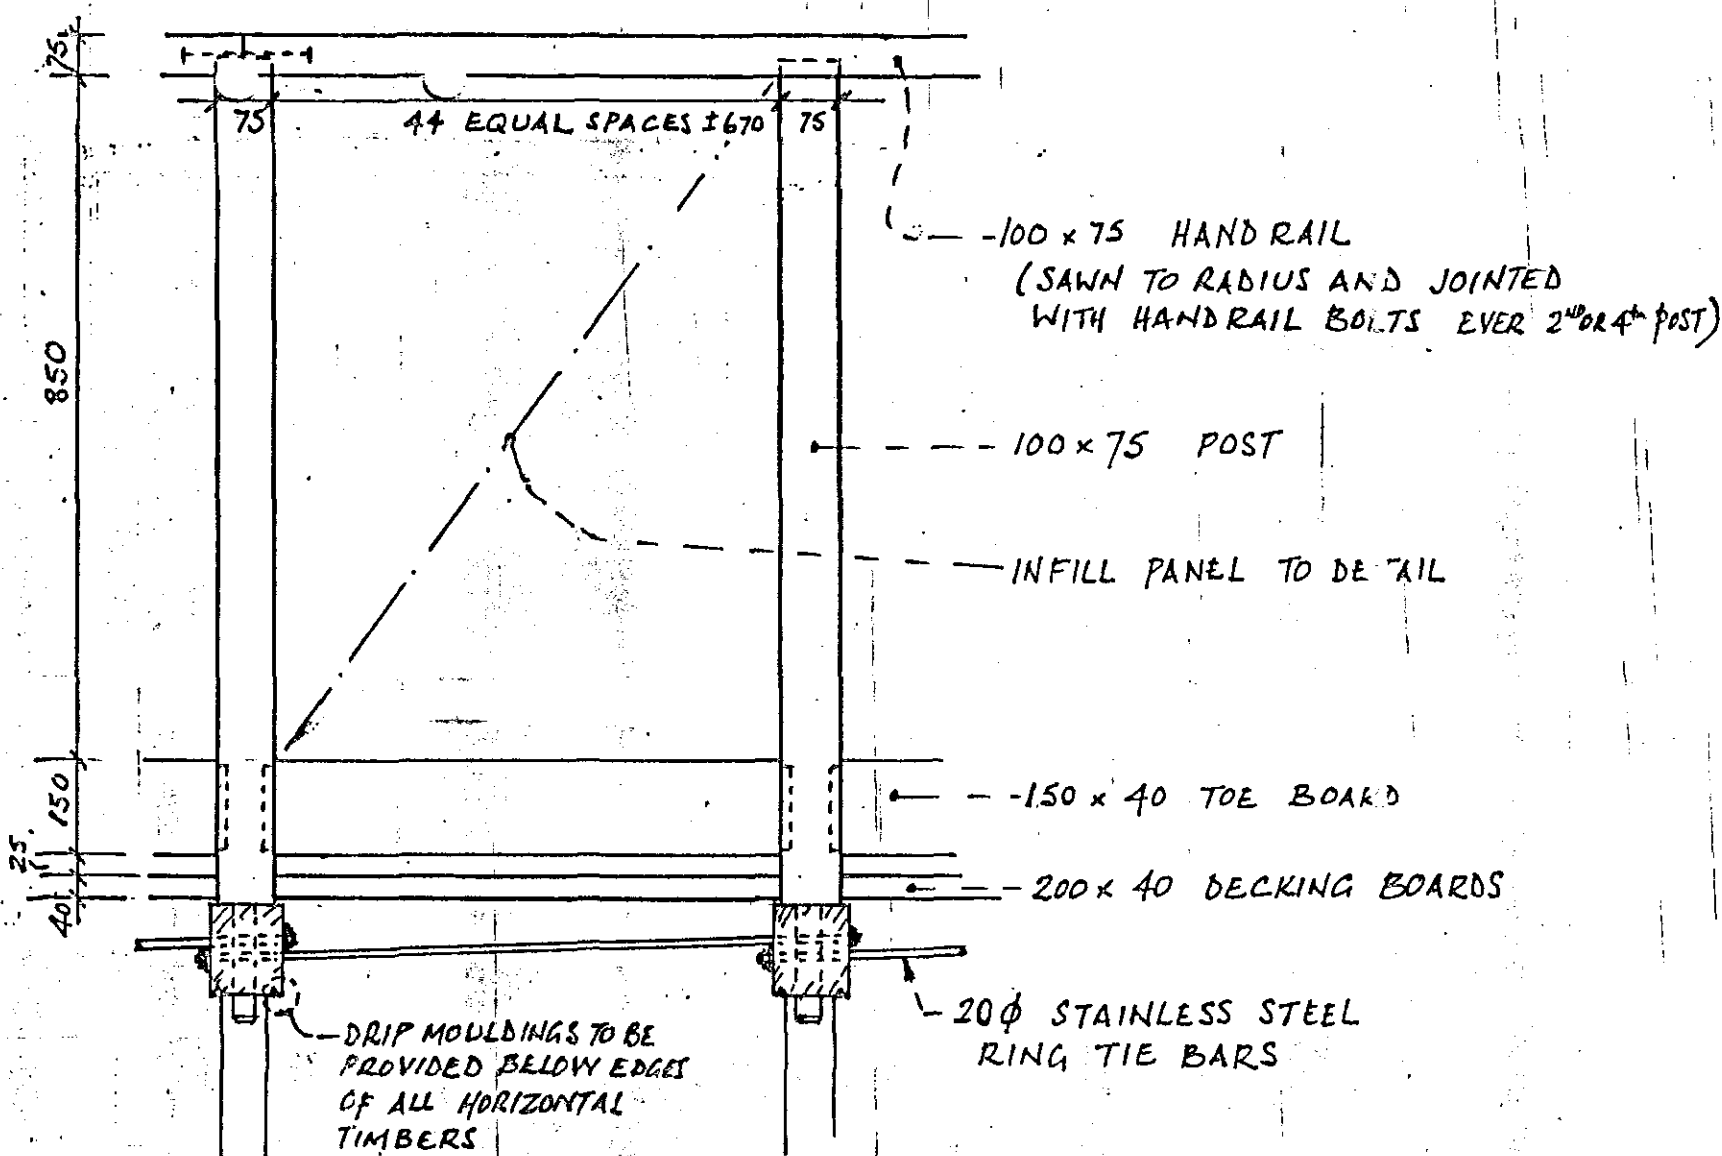


DETAILED ELEVATION OF RAILING (1:10)

SECTION ABOVE WINDOW (1:25)

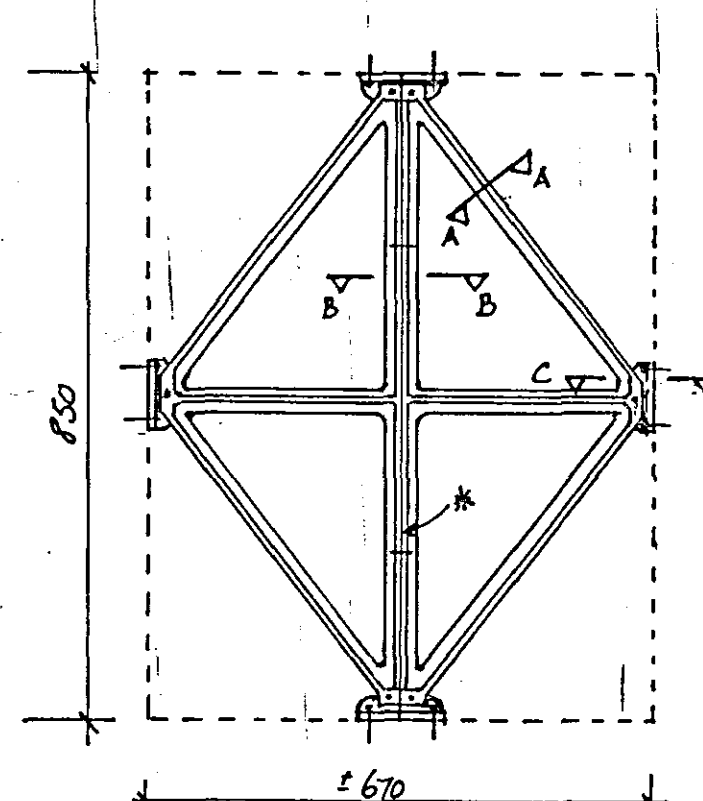

CAST IRON BALUSTRADE PANEL


- DETAILS TO BE PREPARED BY SPECIALIST
- FIXING CLEATS IN CAST IRON TO PROVIDE INSTALLATION TOLERANCES.
- * JOINT OPTIONAL

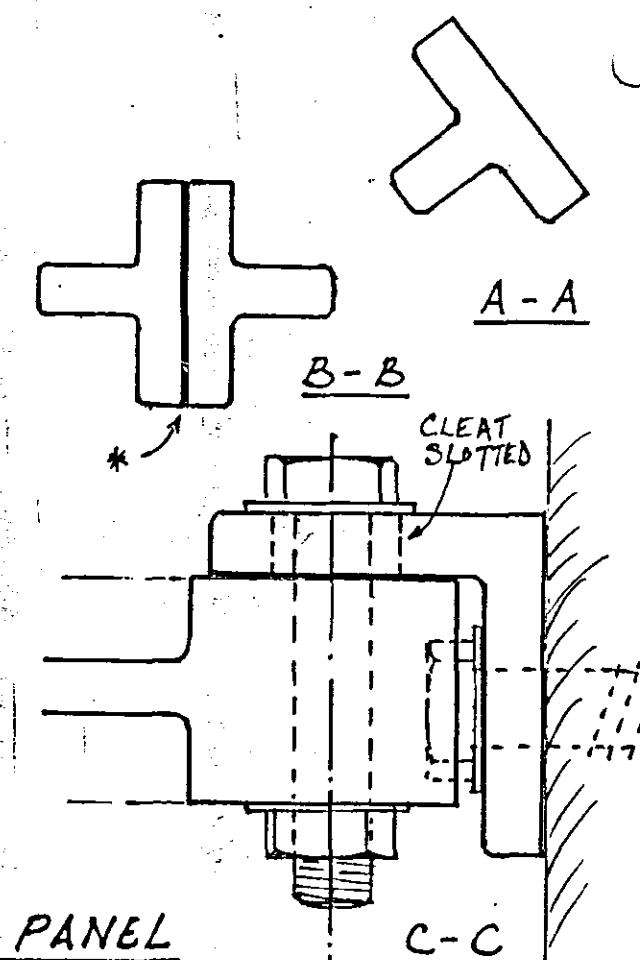

TYPICAL SECTIONS
(APPROX. FULL SIZE)

SHDC
PLANNING & DEVELOPMENT
- 5 SEP 2007
Ref. 1200/07

All dimensions to be checked on site

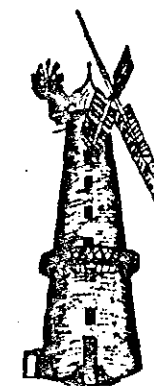

MOULTON WINDMILL PROJECT LTD

Registered Charity no. 1078747

MILL RESTORATION

General Arrangement of Gallery

BOUCHER & SONS
Consultant Millwrights
Westwood, Nottinghamshire NG16 5HU
Tel/fax 01773 602594
Boucher.sons@btinternet.com
In association with Anderson and Glenn, Architects

Scales 1:10, 1:25, 1:50 at size A1
Drawn JRB
Date Feb 02
Drg.no. 49.08