


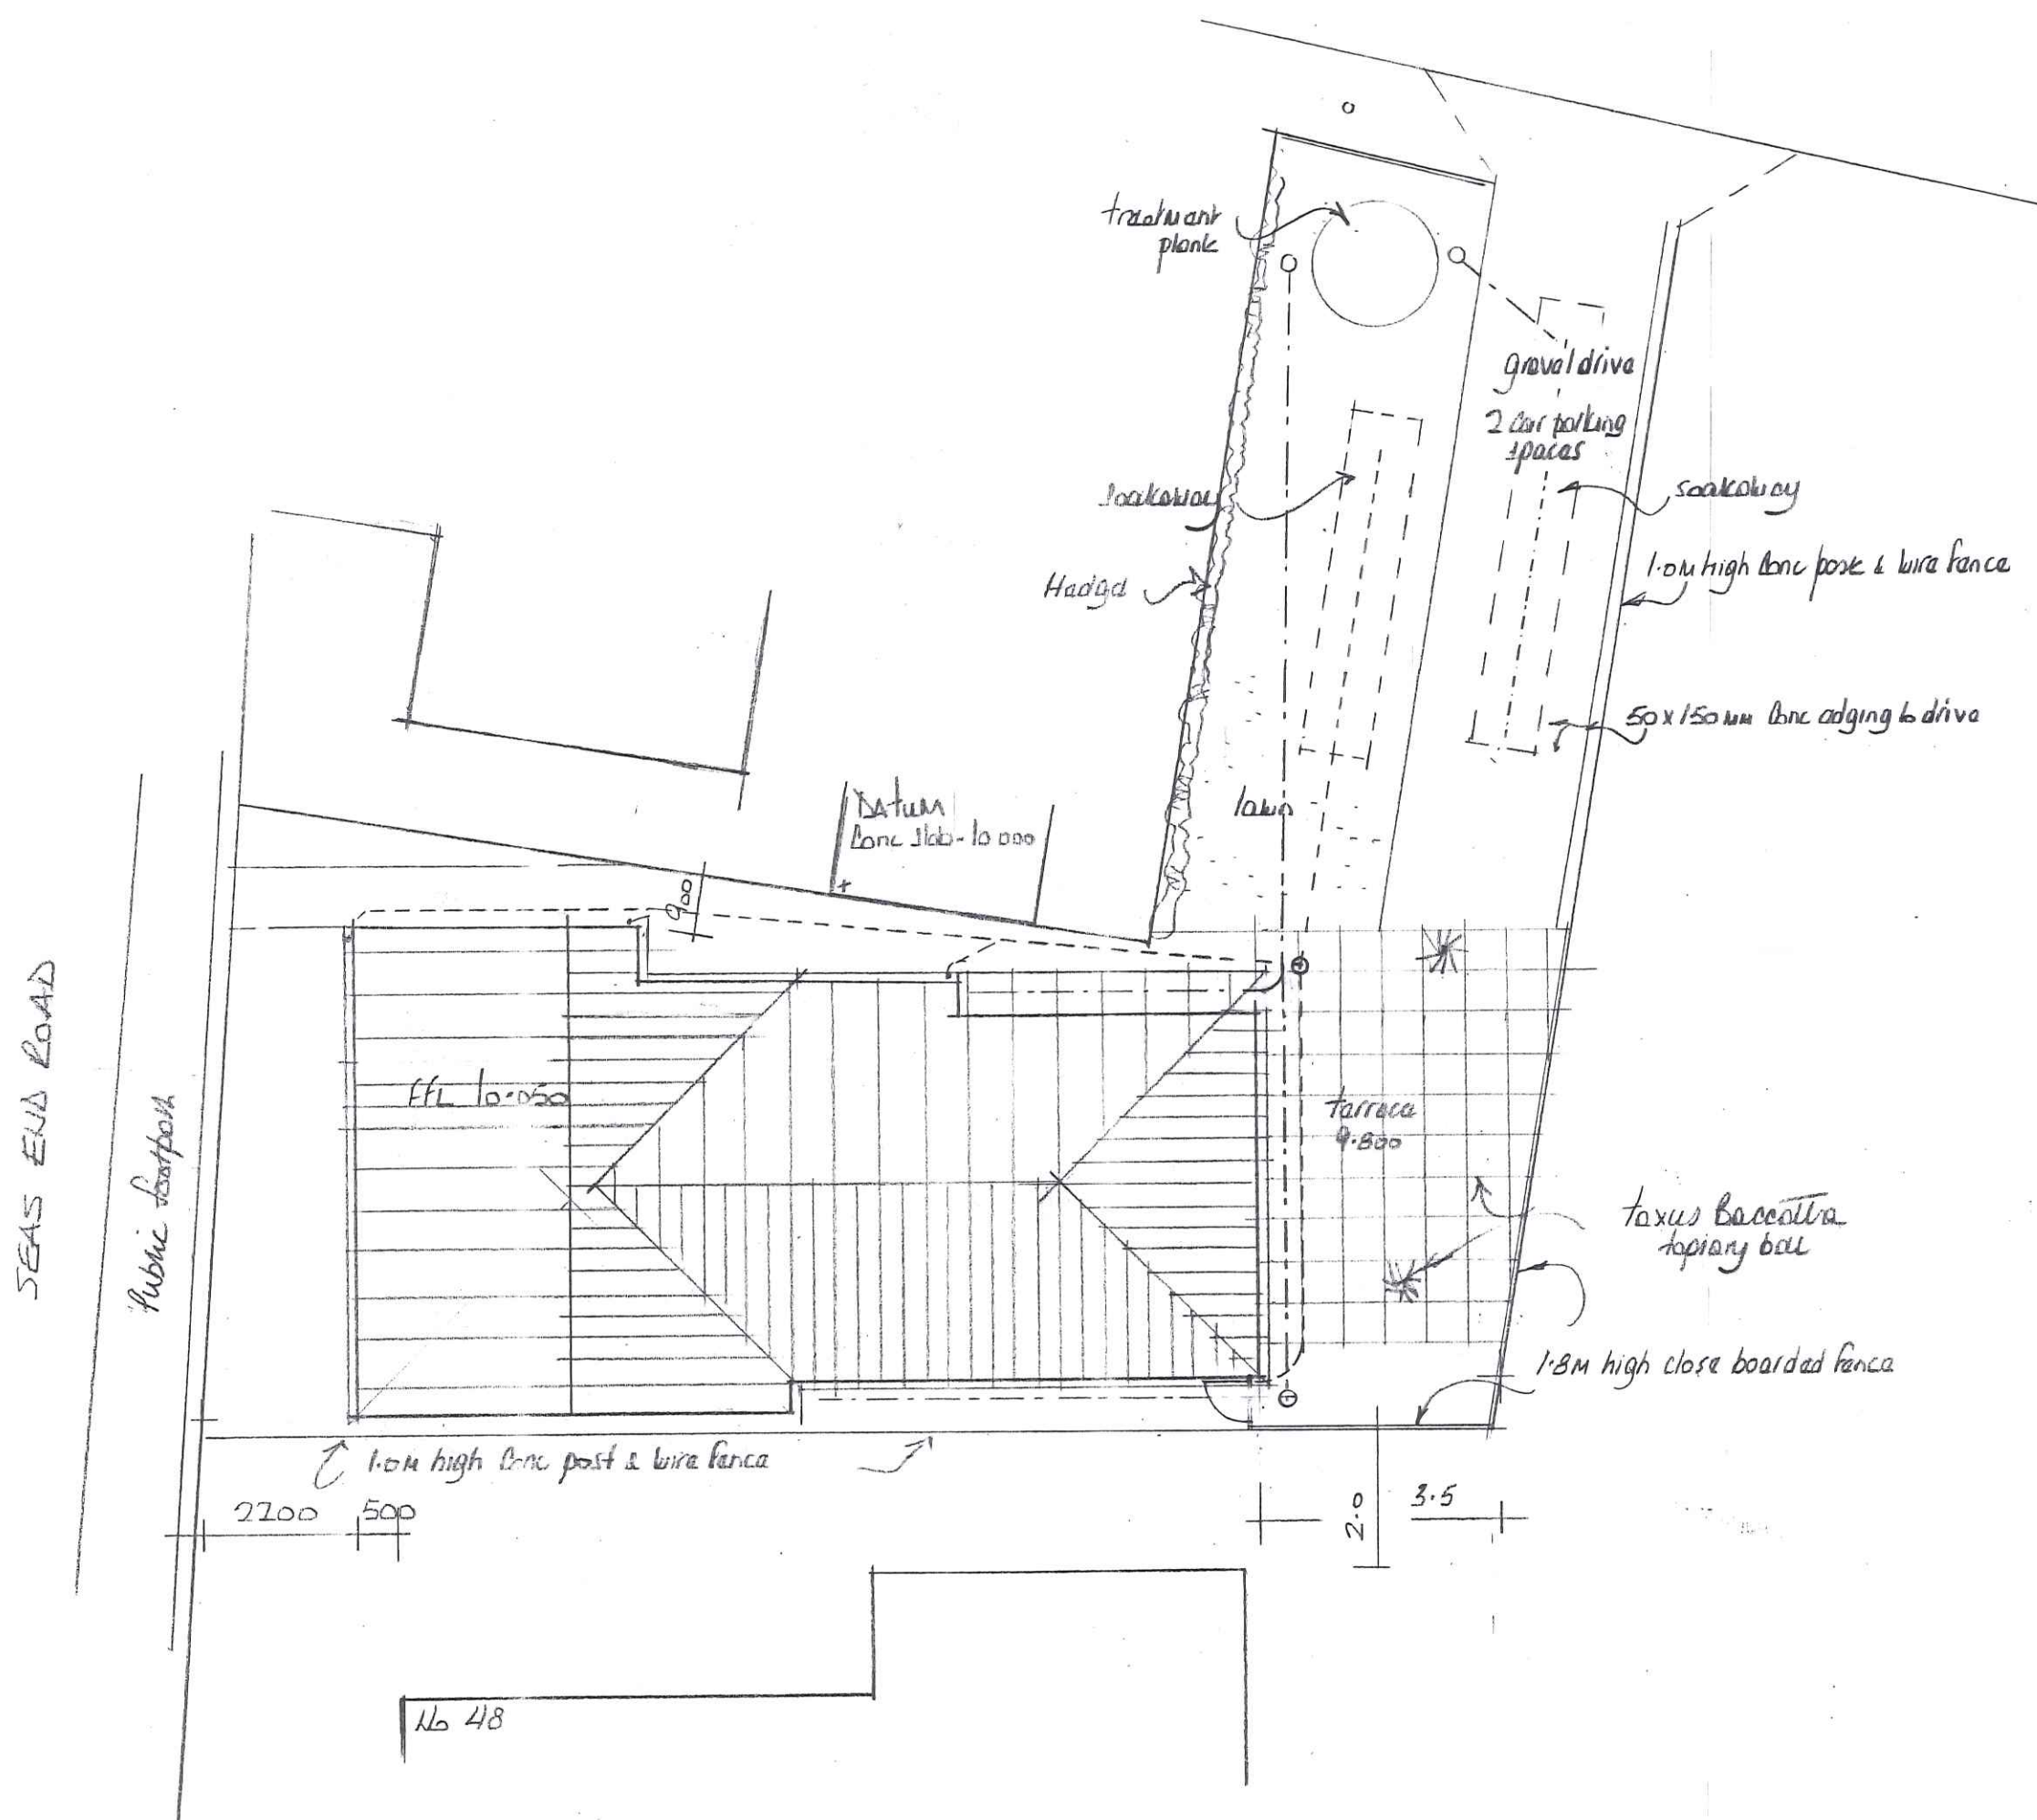

EAST MIDLANDS DESIGN ASSOC.

Architectural Consultants

Willow Lodge
Horseshoe Road
Spalding
Lines
PE11 3JA

Tel :- 01775 767968
E-mail :- willowlodge@talktalk.net
Mobile phone :- 077710 815044

Client
MR P LAMB

Project
PROPOSED DWELLING ADJACENT
48 SEAS END ROAD
MOUNTON SEAS END
PE12 6LD

Drawing
BLOCK PLAN.

Scale
1:100

Date
DEC 22

DWG No.
REV

1206/02