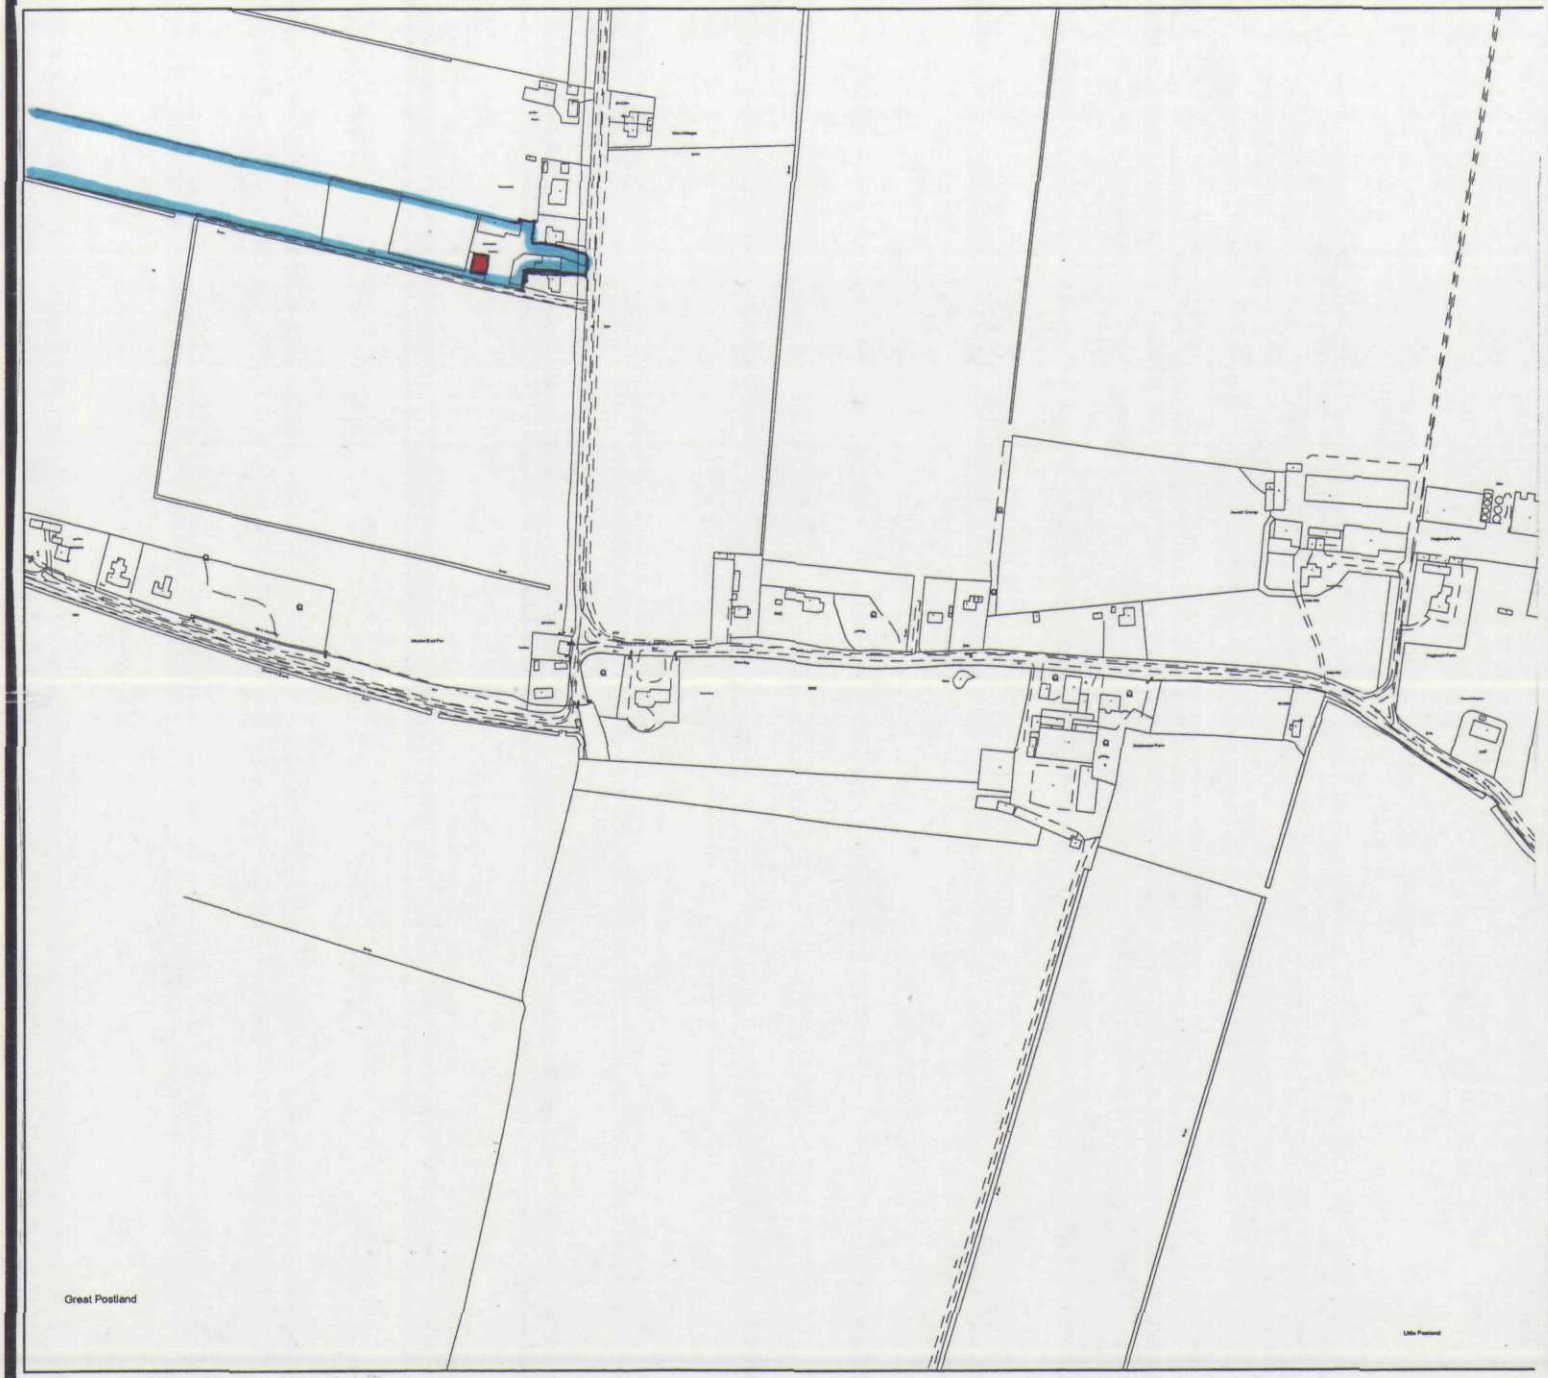



# South Holland District Council

## Planning & Development

## Appeal by

**Sunningdale Nursery**

**Appeal Site**

**Land also in ownership**

**Steve Williams**
**Head of Planning & Development**
**Council Offices,**
**Priory Road, Spalding, Lincs**
**PE11 2XE**

| Scale: 1:5000 | Date: Dec 2004 |
|---|---|
| Plan 'A' | North ↑ |

(C) Crown Copyright. South Holland District Council 100018215 23/12/2004 TF3113 1:5000