


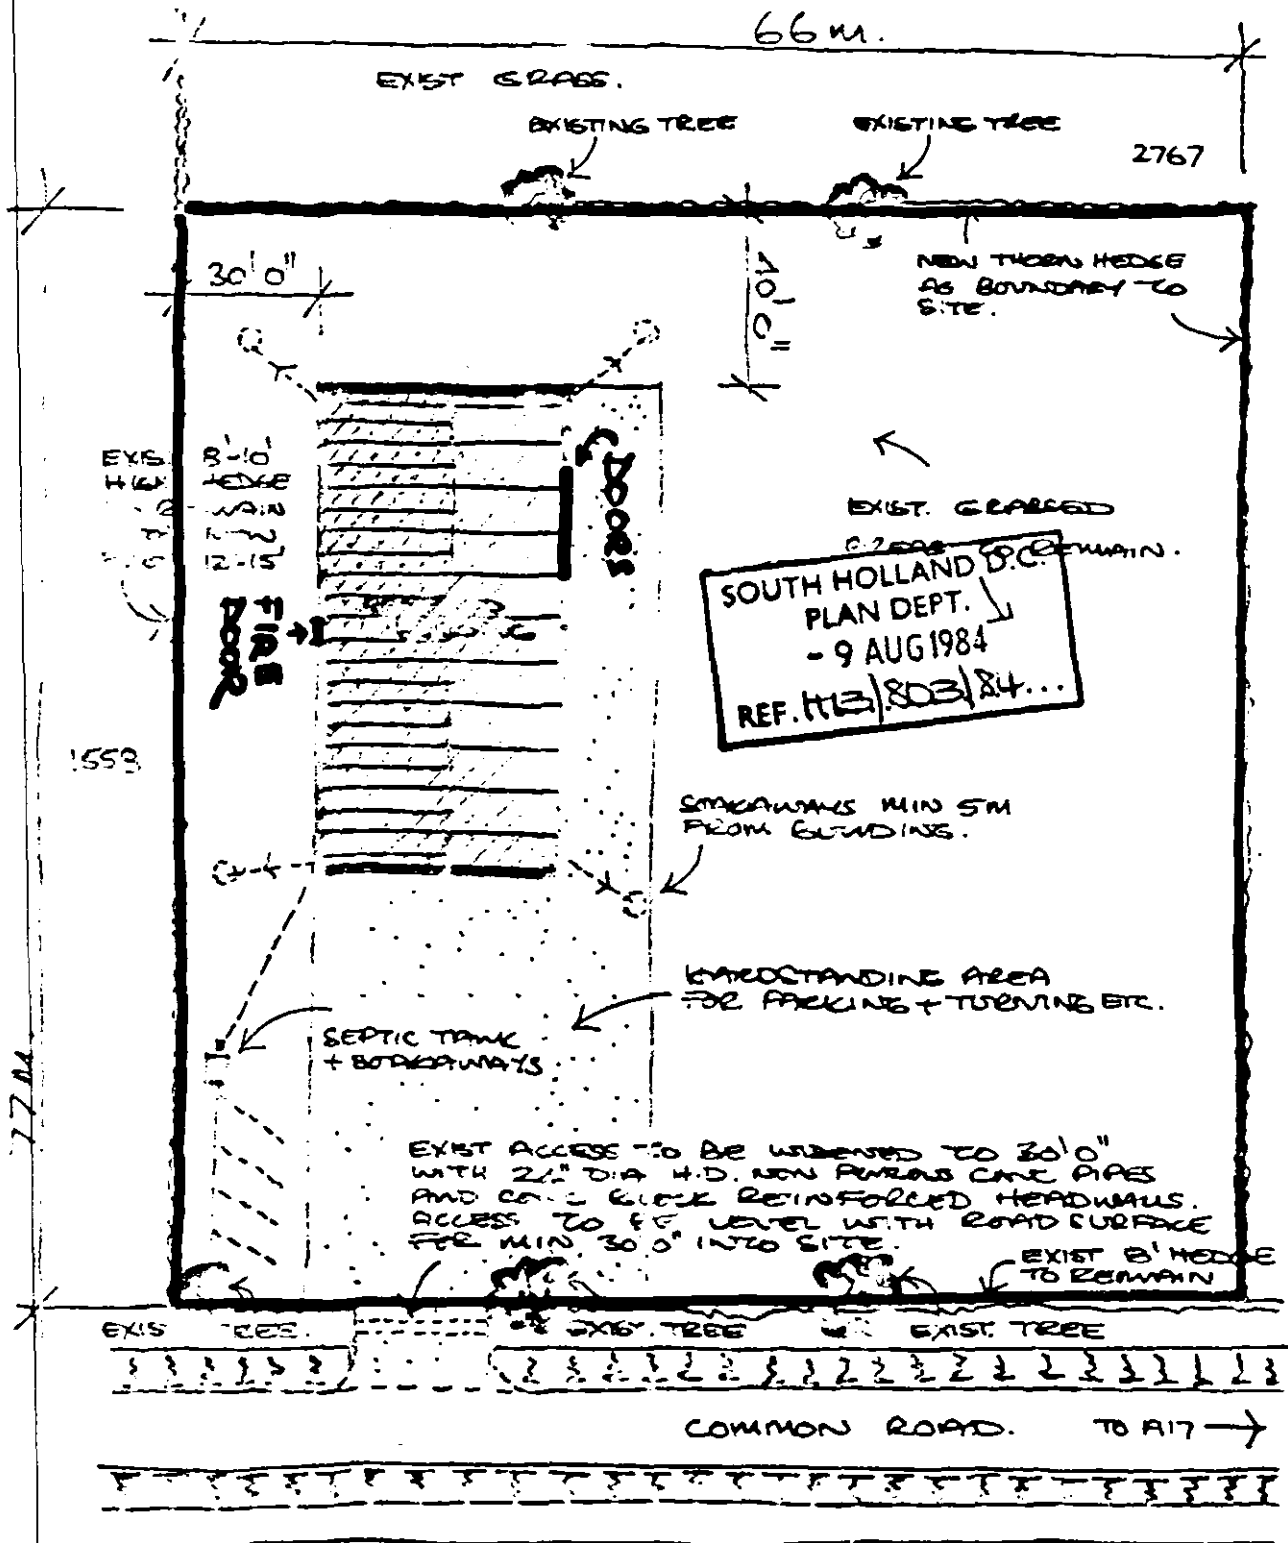

H13/803/84

DICK DAN.

SCALE 1:500

LOWETH CONSULTING DESIGN. 2. VICTORIA ST. HOLBURN.
SPALDING. LINCE. TEL. 0406 22126...