


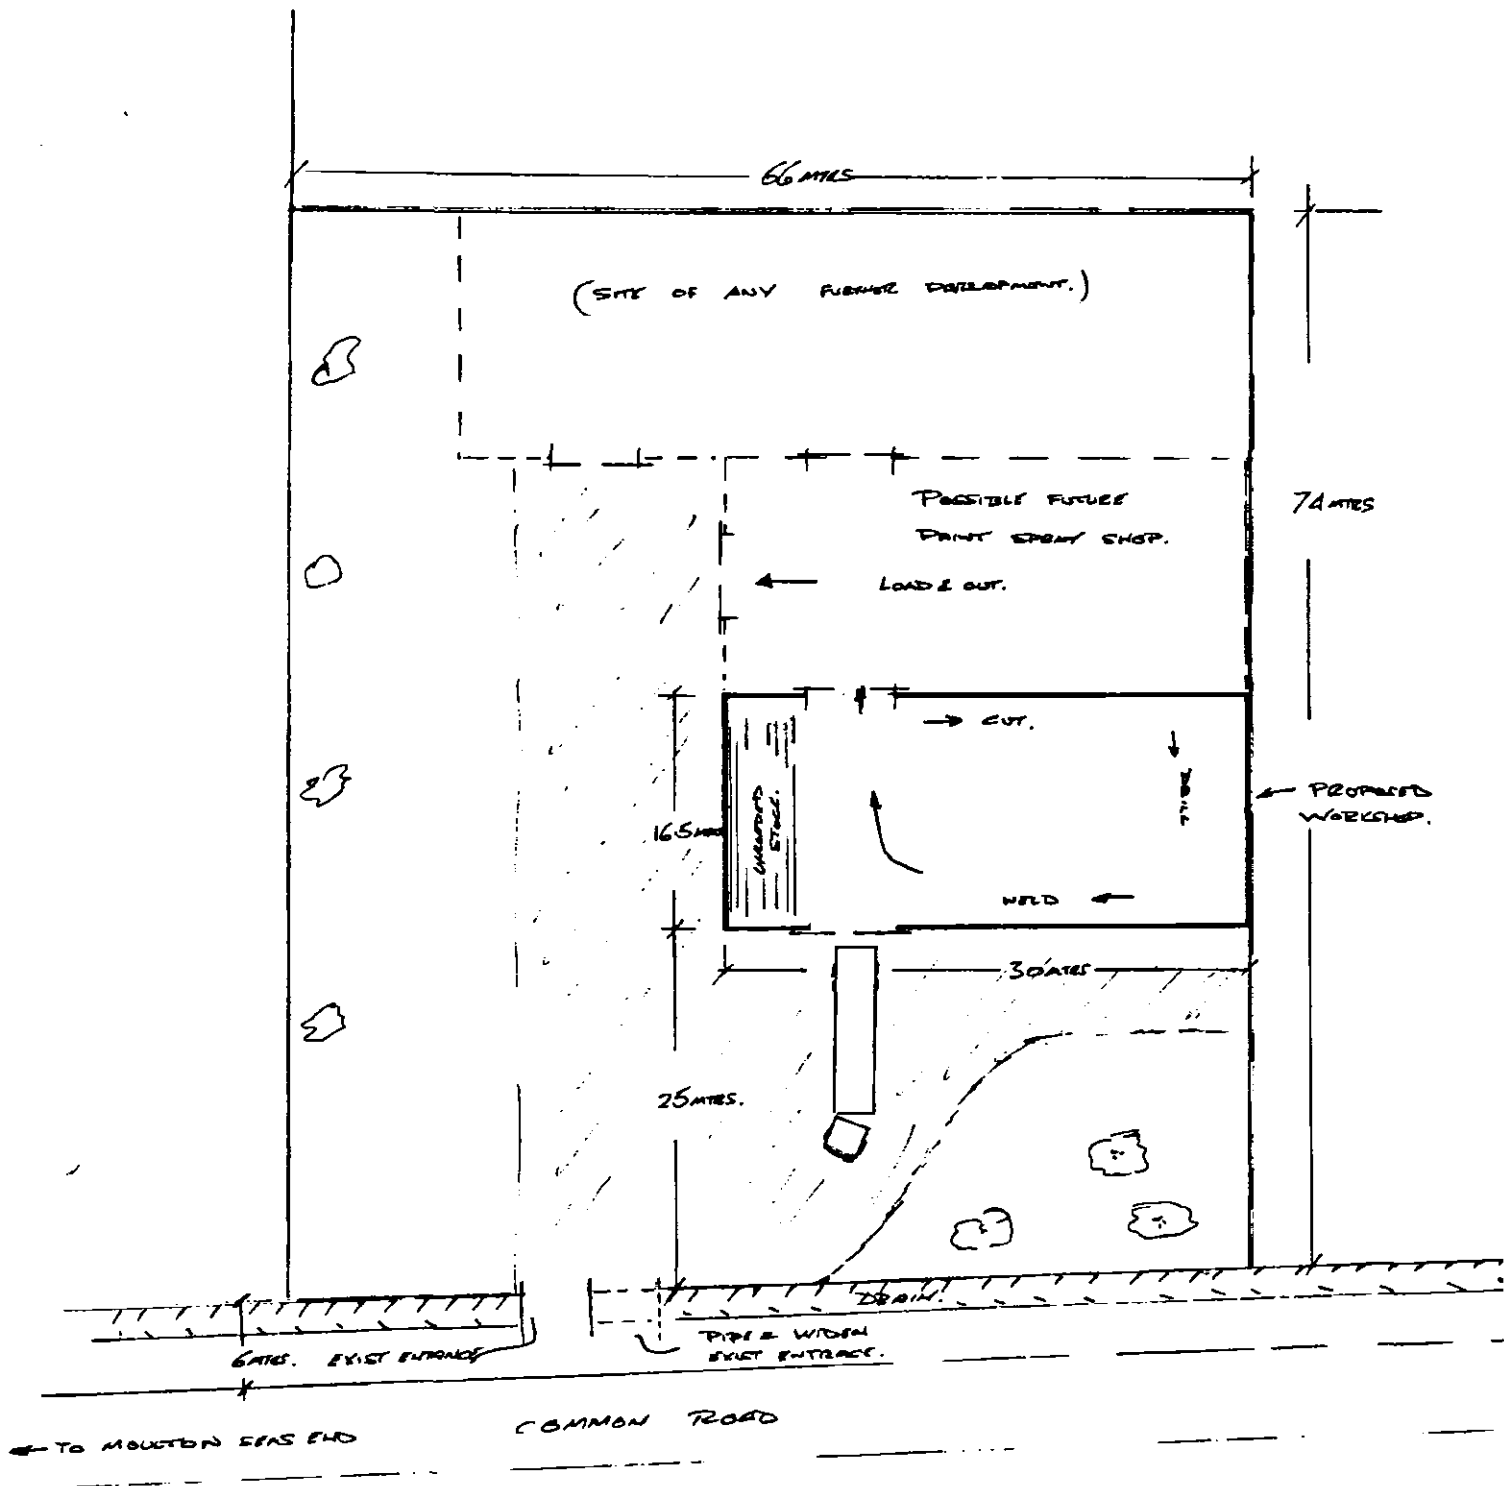

PLAN SHOWING POSSIBLE LAY OUT OF PROPOSED WORKSHOP (OR EXP. HANDS)
(OR TO RUN EAST-WEST)

AND FUTURE EXTENSIONS (IF ANY)

NOTE: IT WOULD BE VERY RARE TO HAVE ANY MATERIALS STORED OUTSIDE

SOUTH HOLLAND D.C.
PLAN DEPT.
- 4 MAY 1984
REF... H13/468/84