


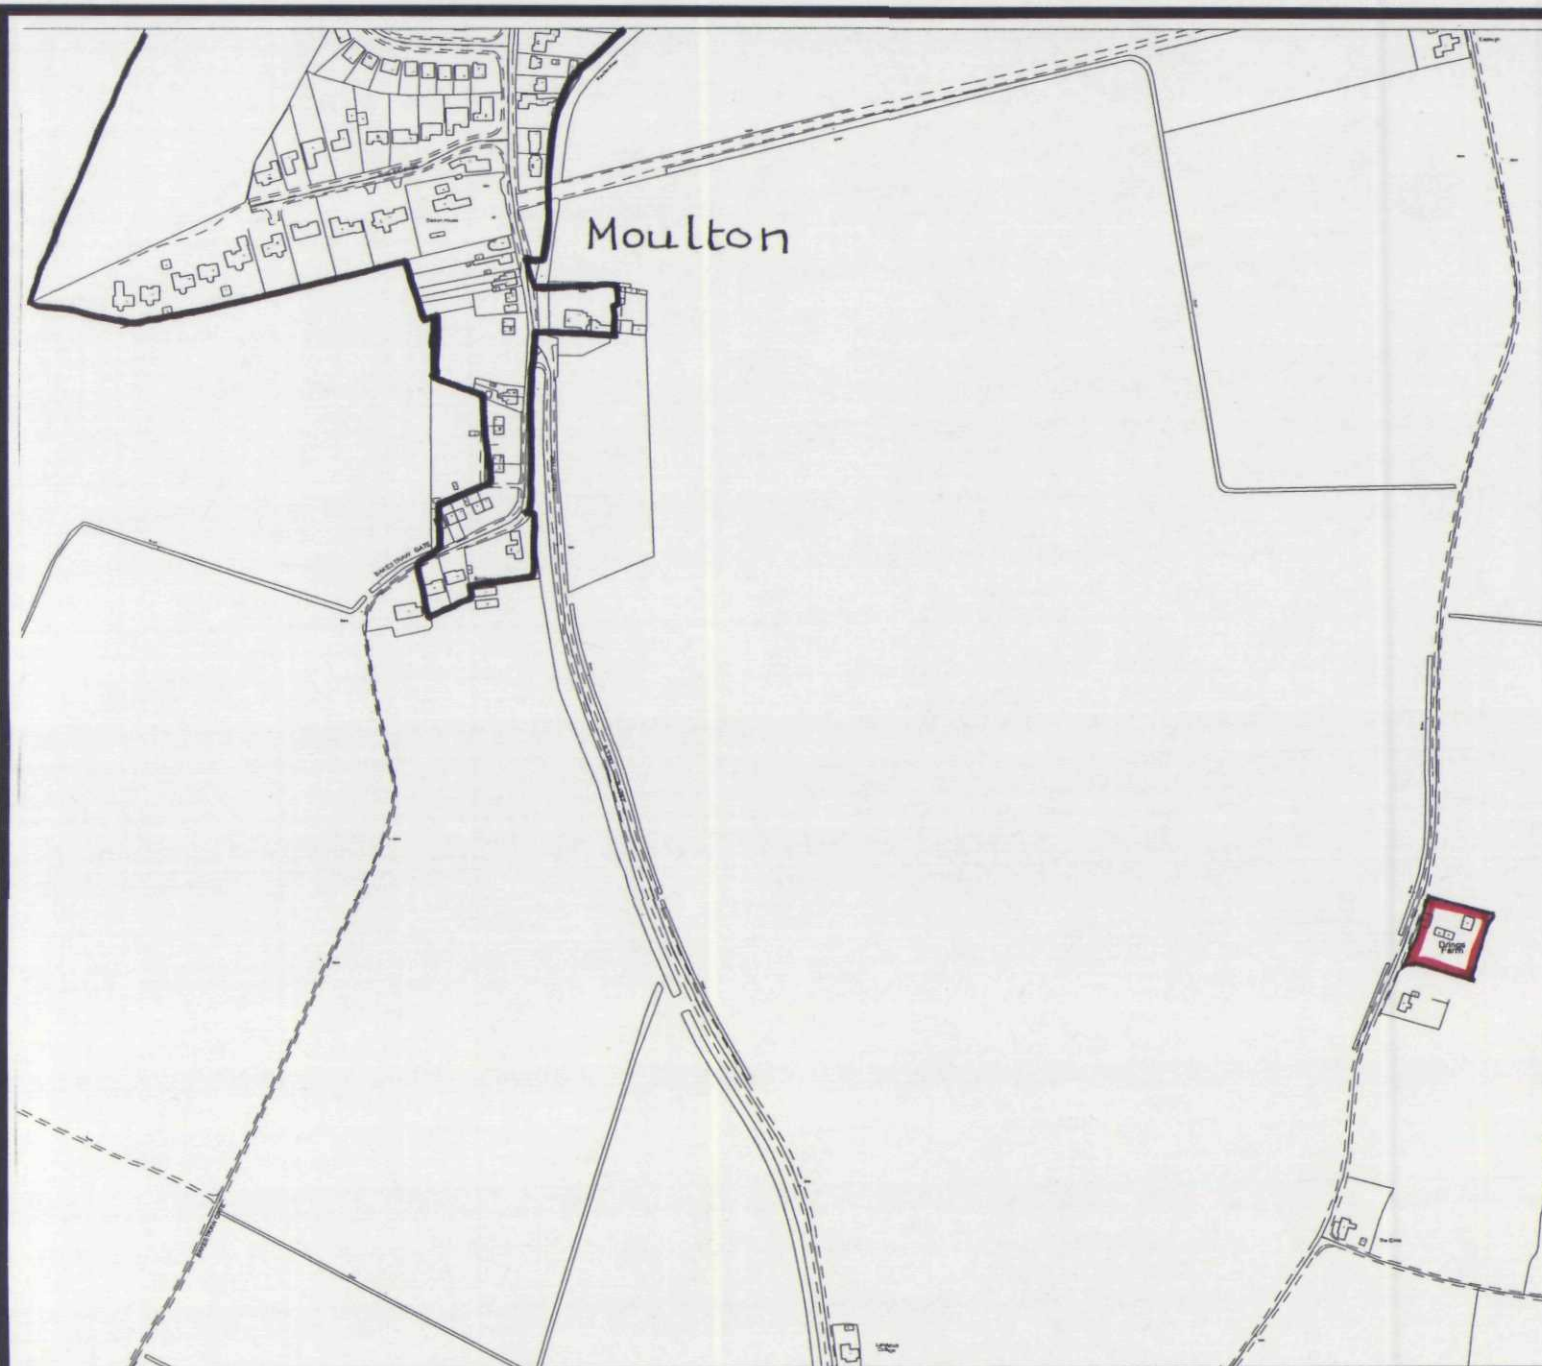

South Holland District Council

Planning & Development

Appeal by

F Dring & Sons Ltd

 **Appeal Site**

 **Development Boundary**

Steve Williams
Head of Planning &
Development
Council Offices,
Priory Road, Spalding, Lincs
PE11 2XE

Scale: 1:5000

**Date: Feb
2005**

Plan 'A'

North ↑