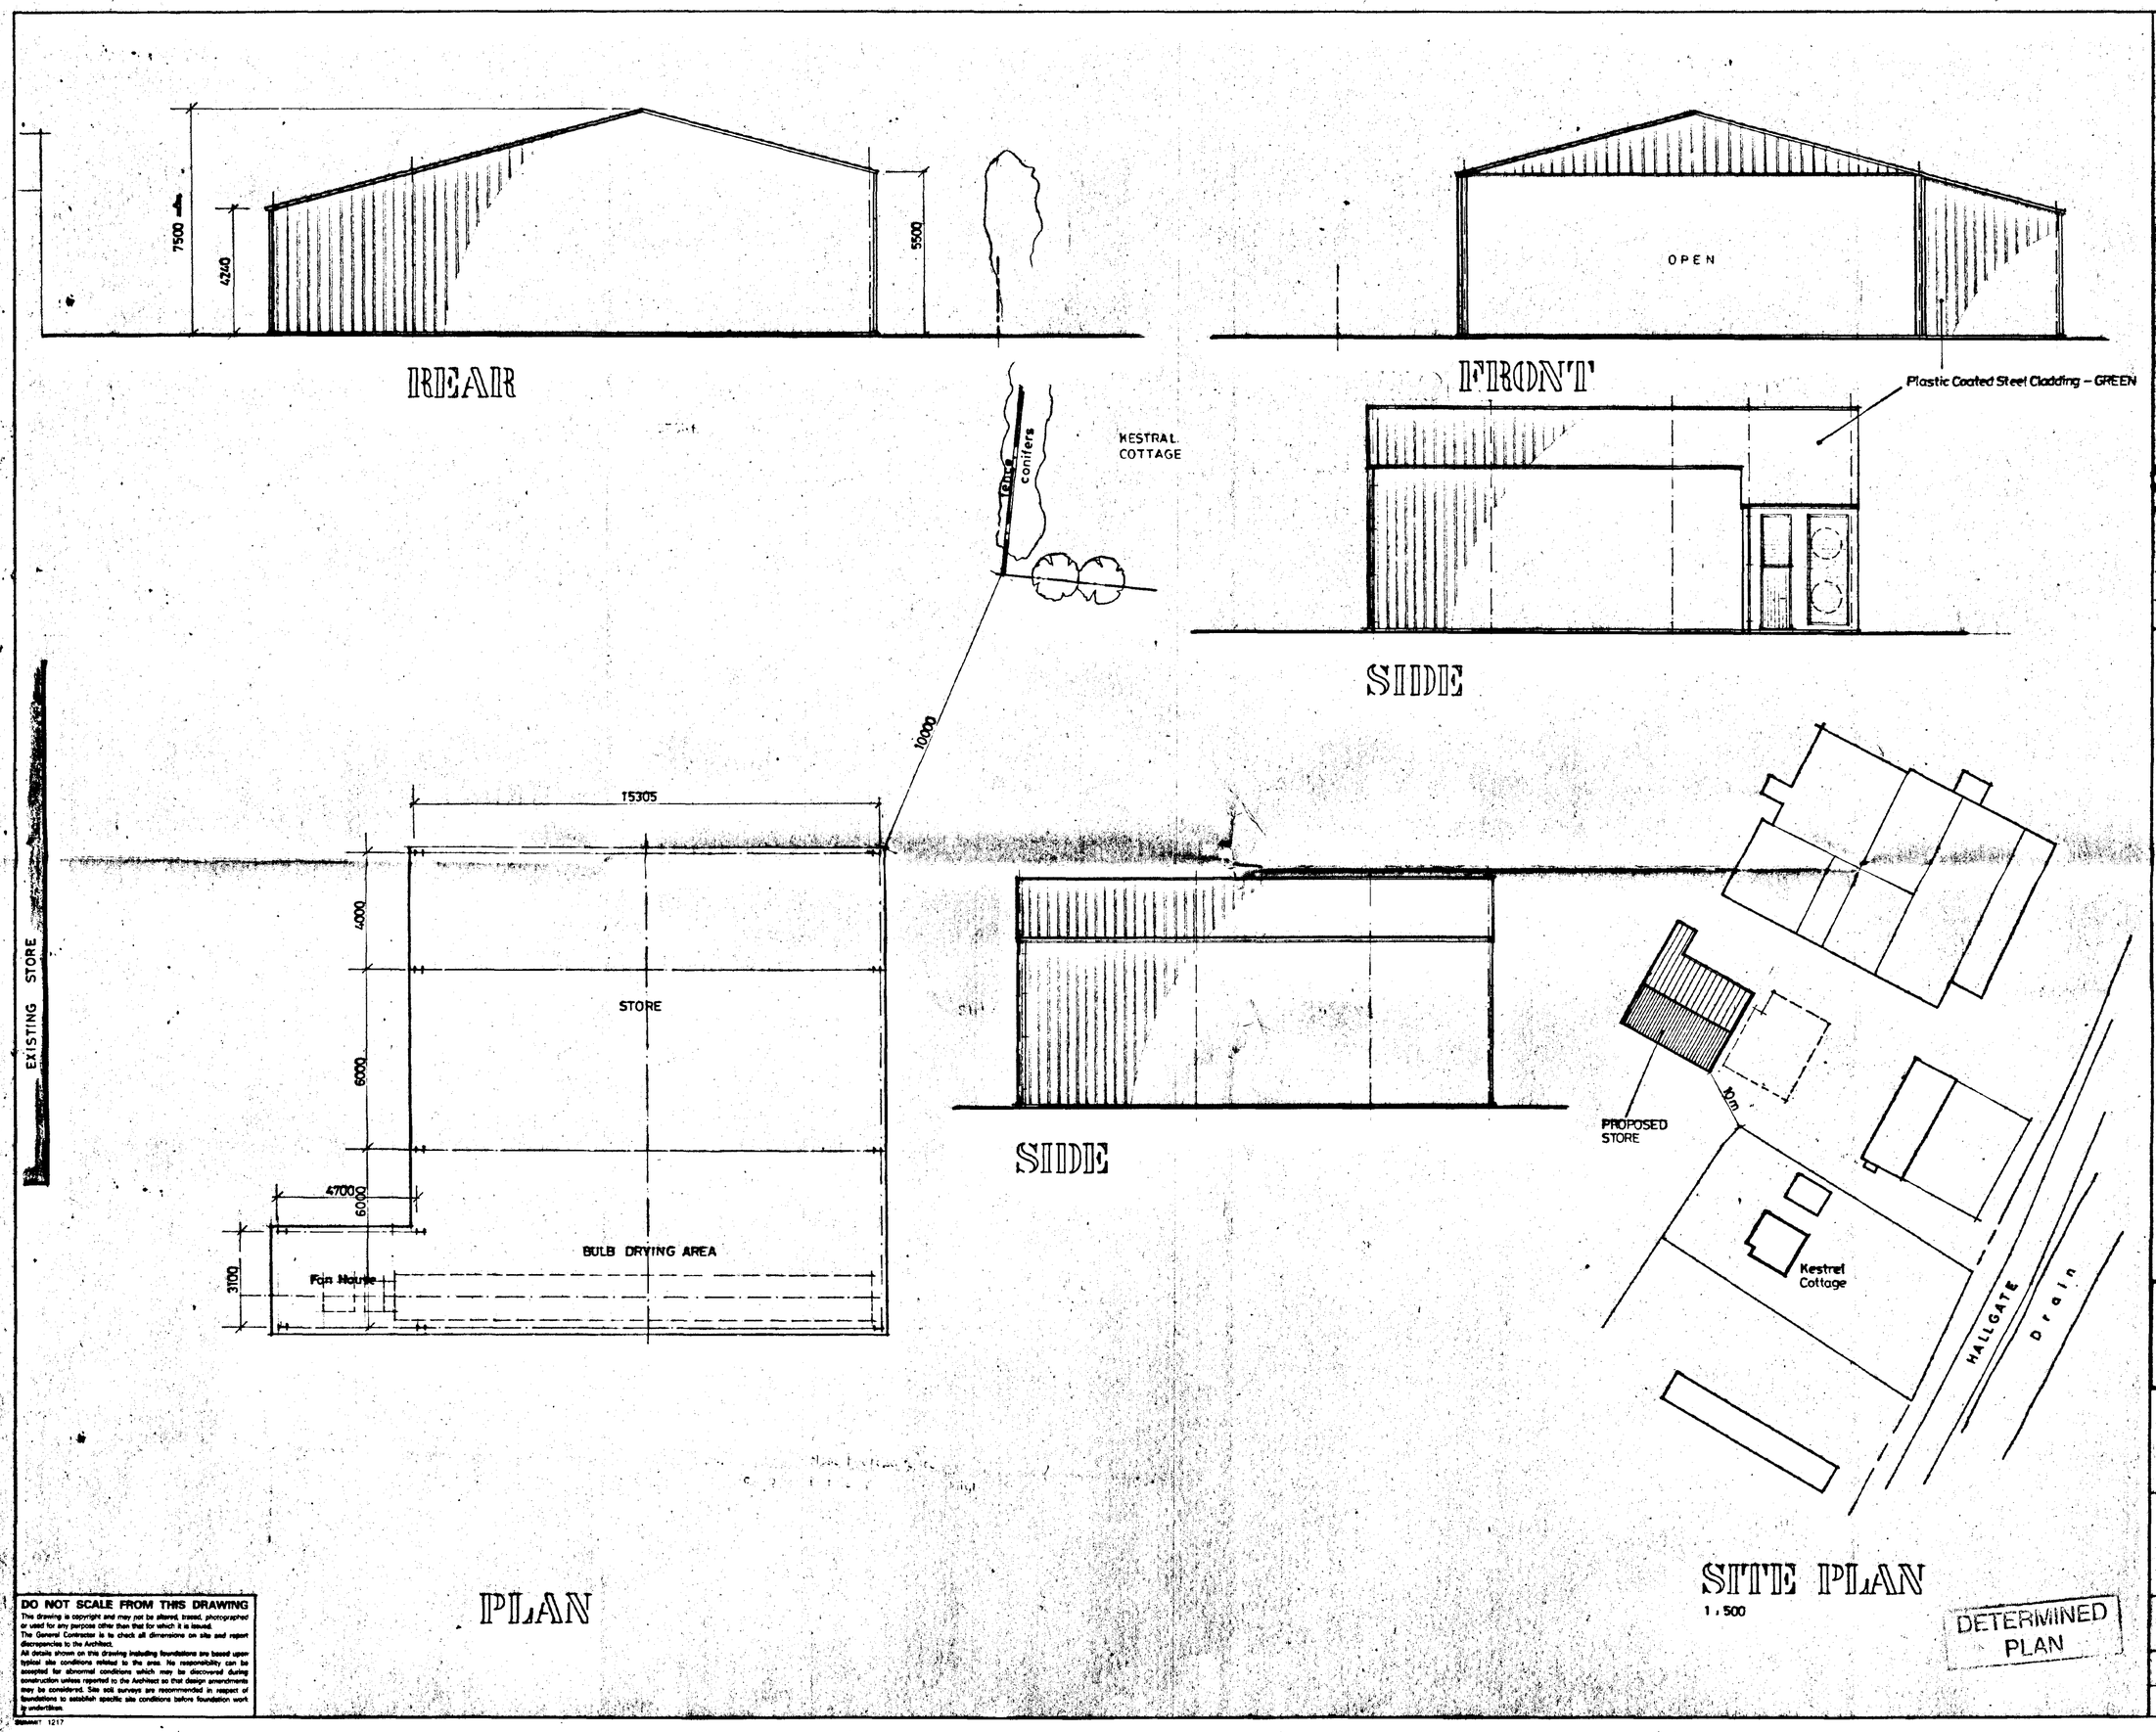

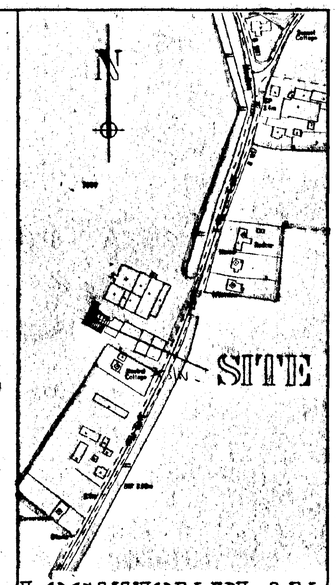

LOCATION PLAN
1 : 2500

AMENDED PLAN
Ref.

SOUTH HOLLAND DC
HOUSING & PLANNING
8 FEB 1999
Ref: 1223/98

A.S.2.99. Re-site store.

G. R. MERCHANT
I.ENG AMICE, FIWO,
ARCHITECTURAL, STRUCTURAL
& LAND DRAINAGE CONSULTANT
TEL: HOLBEACH (01406) 490800

PROJECT:
AGRICULTURAL STORE
HALLGATE
MOULTON

CLIENT:
T.H. CHARLTON & SONS

SCALES:	DATE:
1/100 (UNLESS OTHERWISE STATED)	DEC 1998
G.R. MERCHANT	DRAWING No.: THC.01A

REVISIONS:

DETERMINED PLAN

DO NOT SCALE FROM THIS DRAWING
This drawing is copyright and may not be altered, traced, photographed or used for any purpose other than that for which it is issued.
The General Contractor is to check all dimensions on site and report discrepancies to the Architect.
All details shown on this drawing including foundations are based upon typical site conditions related to the area. No responsibility can be accepted for abnormal conditions which may be discovered during construction unless reported to the Architect so that design amendments may be considered. Site soil surveys are recommended in respect of foundations to establish specific site conditions before foundation work is undertaken.

SUMMIT 1217