


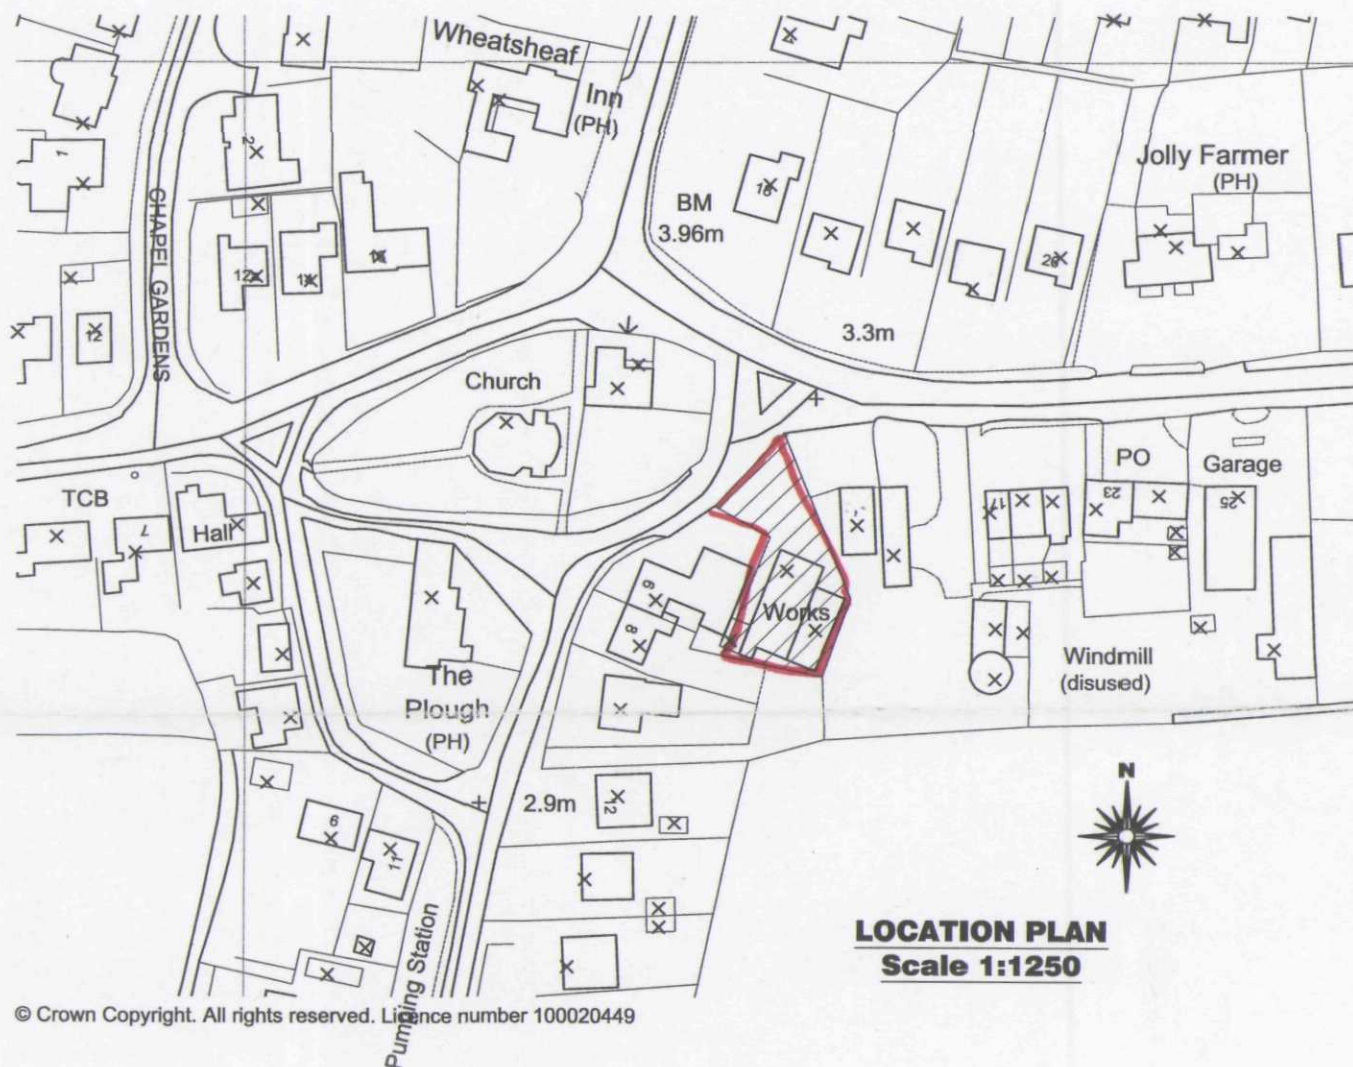

LOCATION PLAN
Scale 1:1250

**DETERMINED
PLAN**

SHDC
PLANNING & DEVELOPMENT
11 SEP 2007
Ref. 1224/07

rev "A" - 06.12.06 - Site shown hatched



2 Red Lion Street
Spalding
PE11 1SX
Tel / Fax: 01775 768 921
Mobile: 07815 112 058
e-mail: jason@remwaydesign.co.uk

Site:

Proposed Residential
Development to No.6
Woodgate Road

Client:

Mr P England
6 Woodgate Road
Moulton Chapel
PE12 0XF

Date: may06

Scale: 1:250 / 1:1250

Drawing No:

rem 997 - 05 "A"