



Contractor to check all Dimensions on site prior to ordering materials / commencing work.Do Not Scale from this Drawing - If In doubt then please ask

PROTECTION OF EXISTING TREES


- In order to avoid damage to existing trees, the following precautions should be taken during development operations:
- Before construction commences, trees should be fenced around the Root Protection Area or the extent of the canopy, whichever is greatest, to prevent the storage of materials, lighting of fires or excavations, erection of site accommodation, deposition of waste due to tipping or leakage, ground compaction by traffic or any other actions likely to affect the health of the tree.
 - The fence should be a min of 1.2m tall and should be in place prior to any work commencing. The fencing should be clearly signposted indicating that it should not be removed.
 - The fence should be properly maintained during construction to provide adequate protection.
 - The fencing should be inspected frequently during works to ensure that trees are not being damaged.

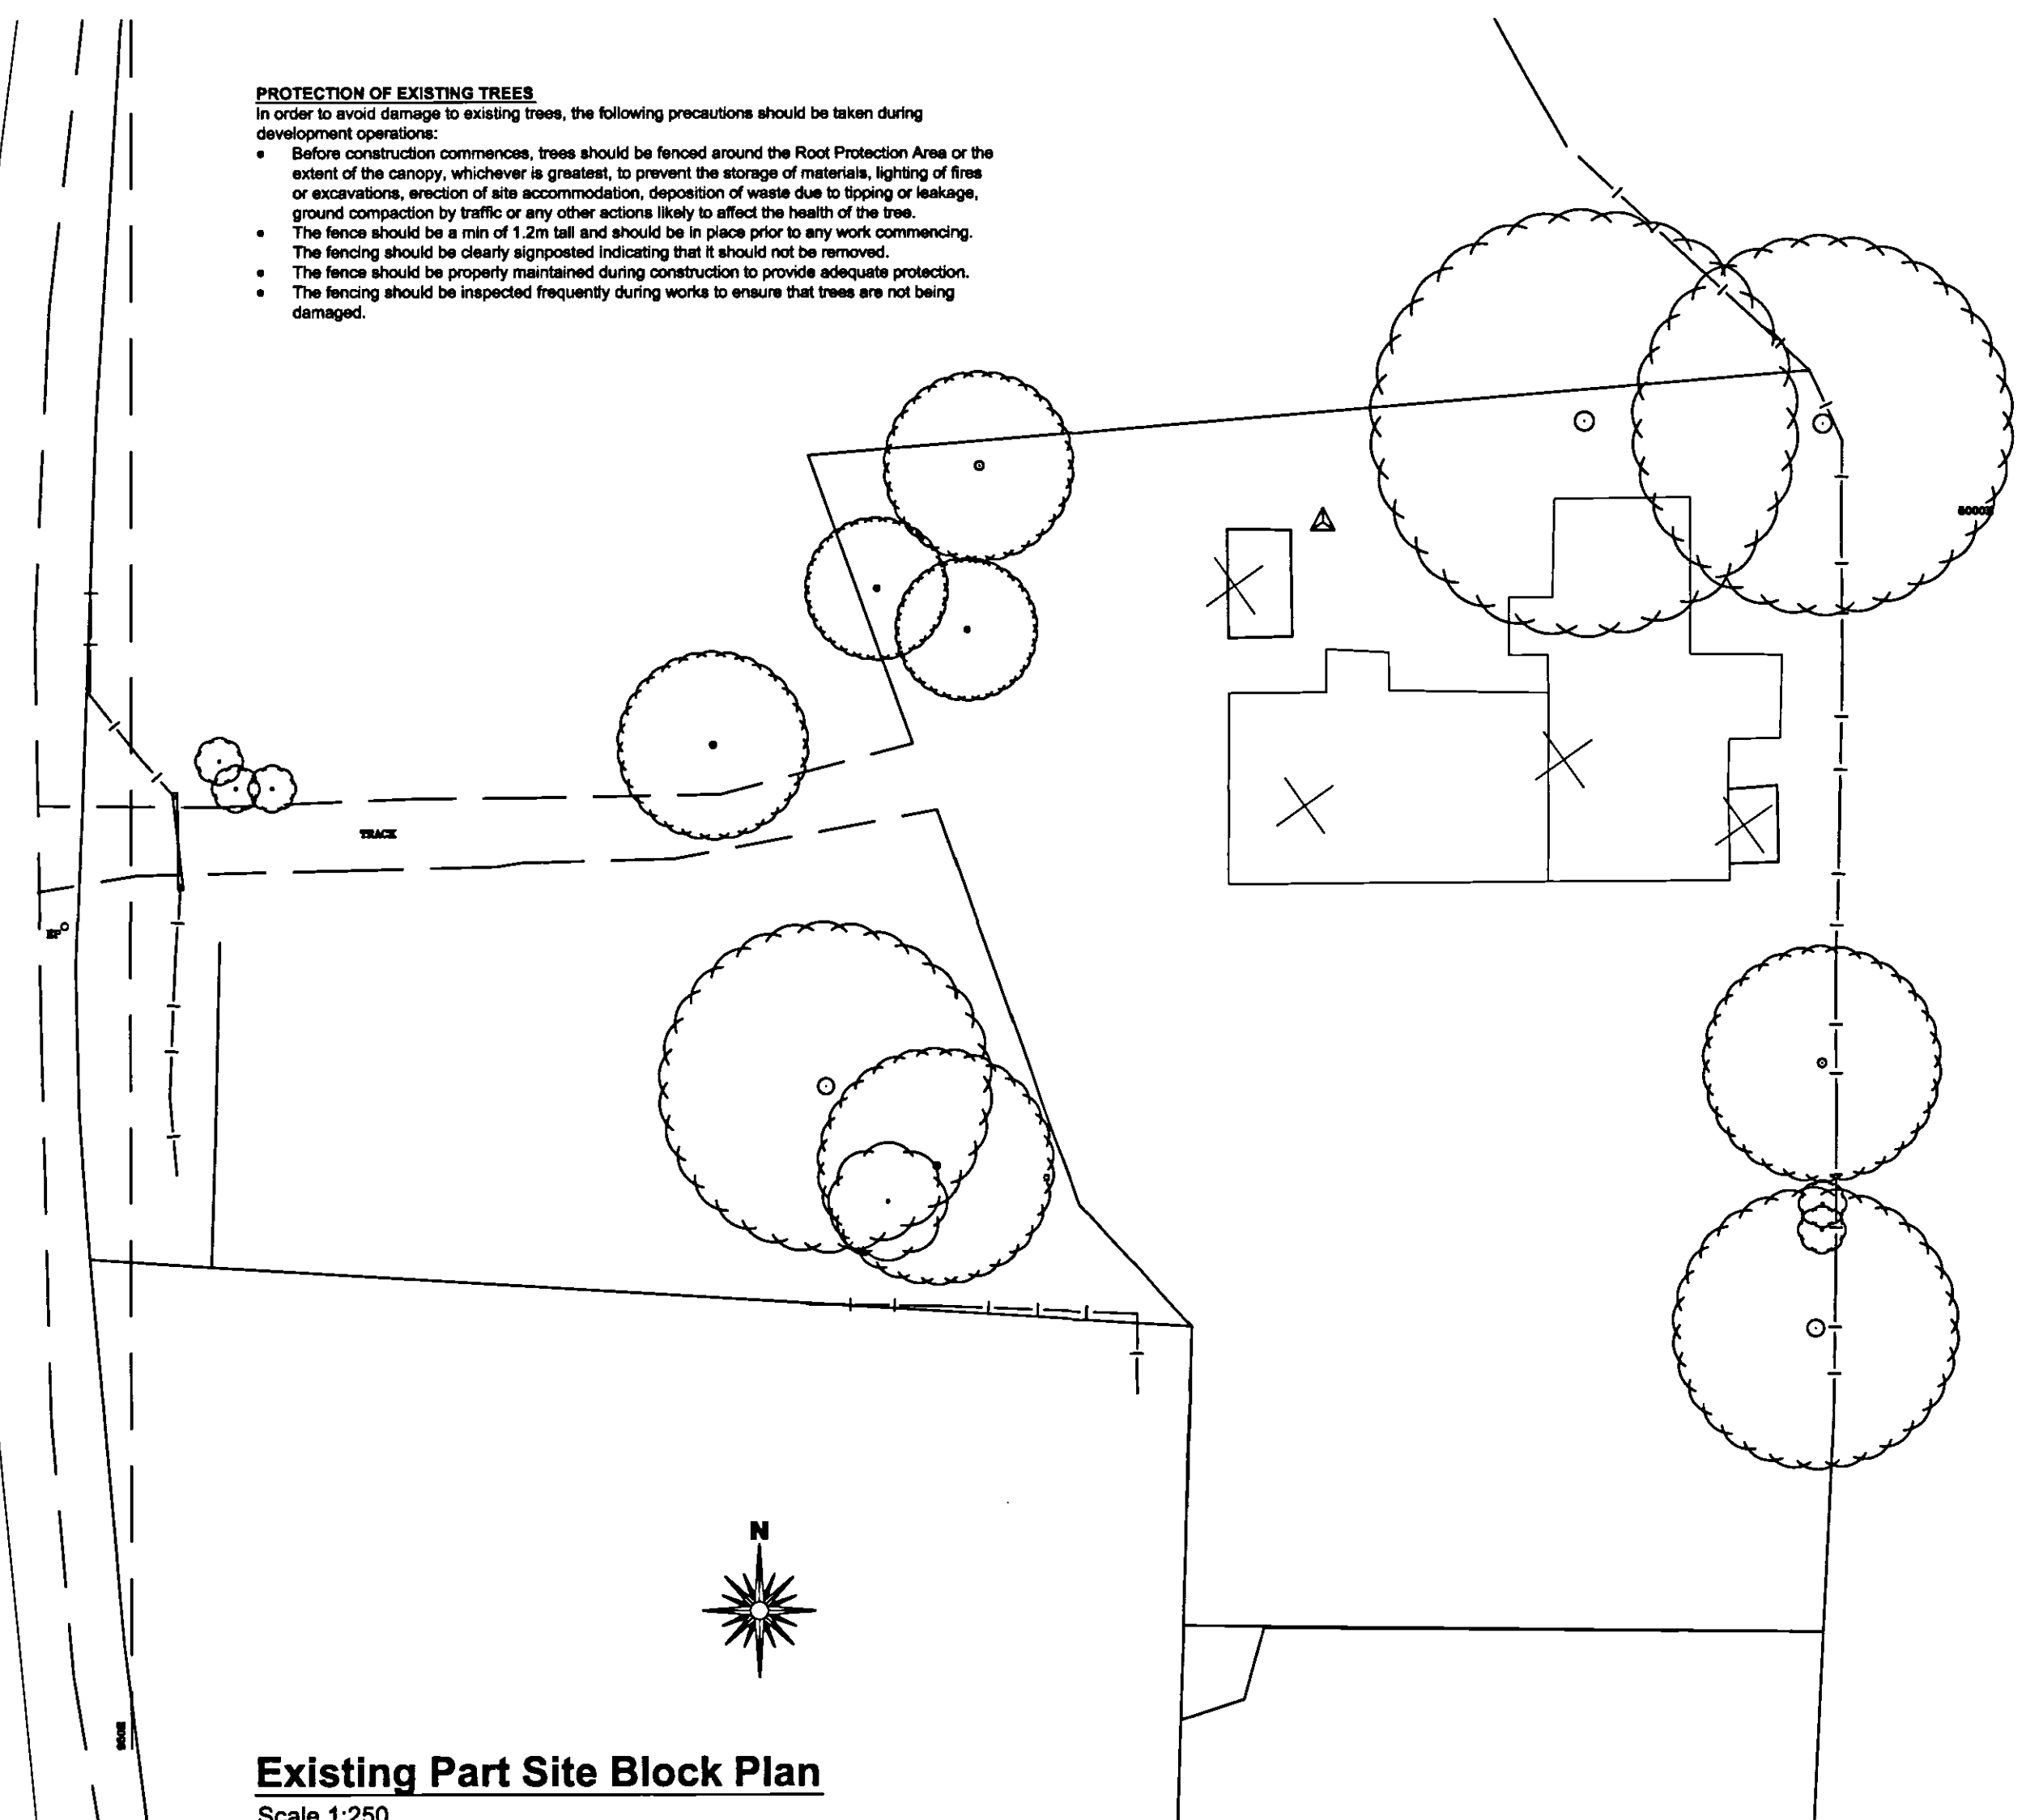

Existing Part Site Block Plan
Scale 1:250

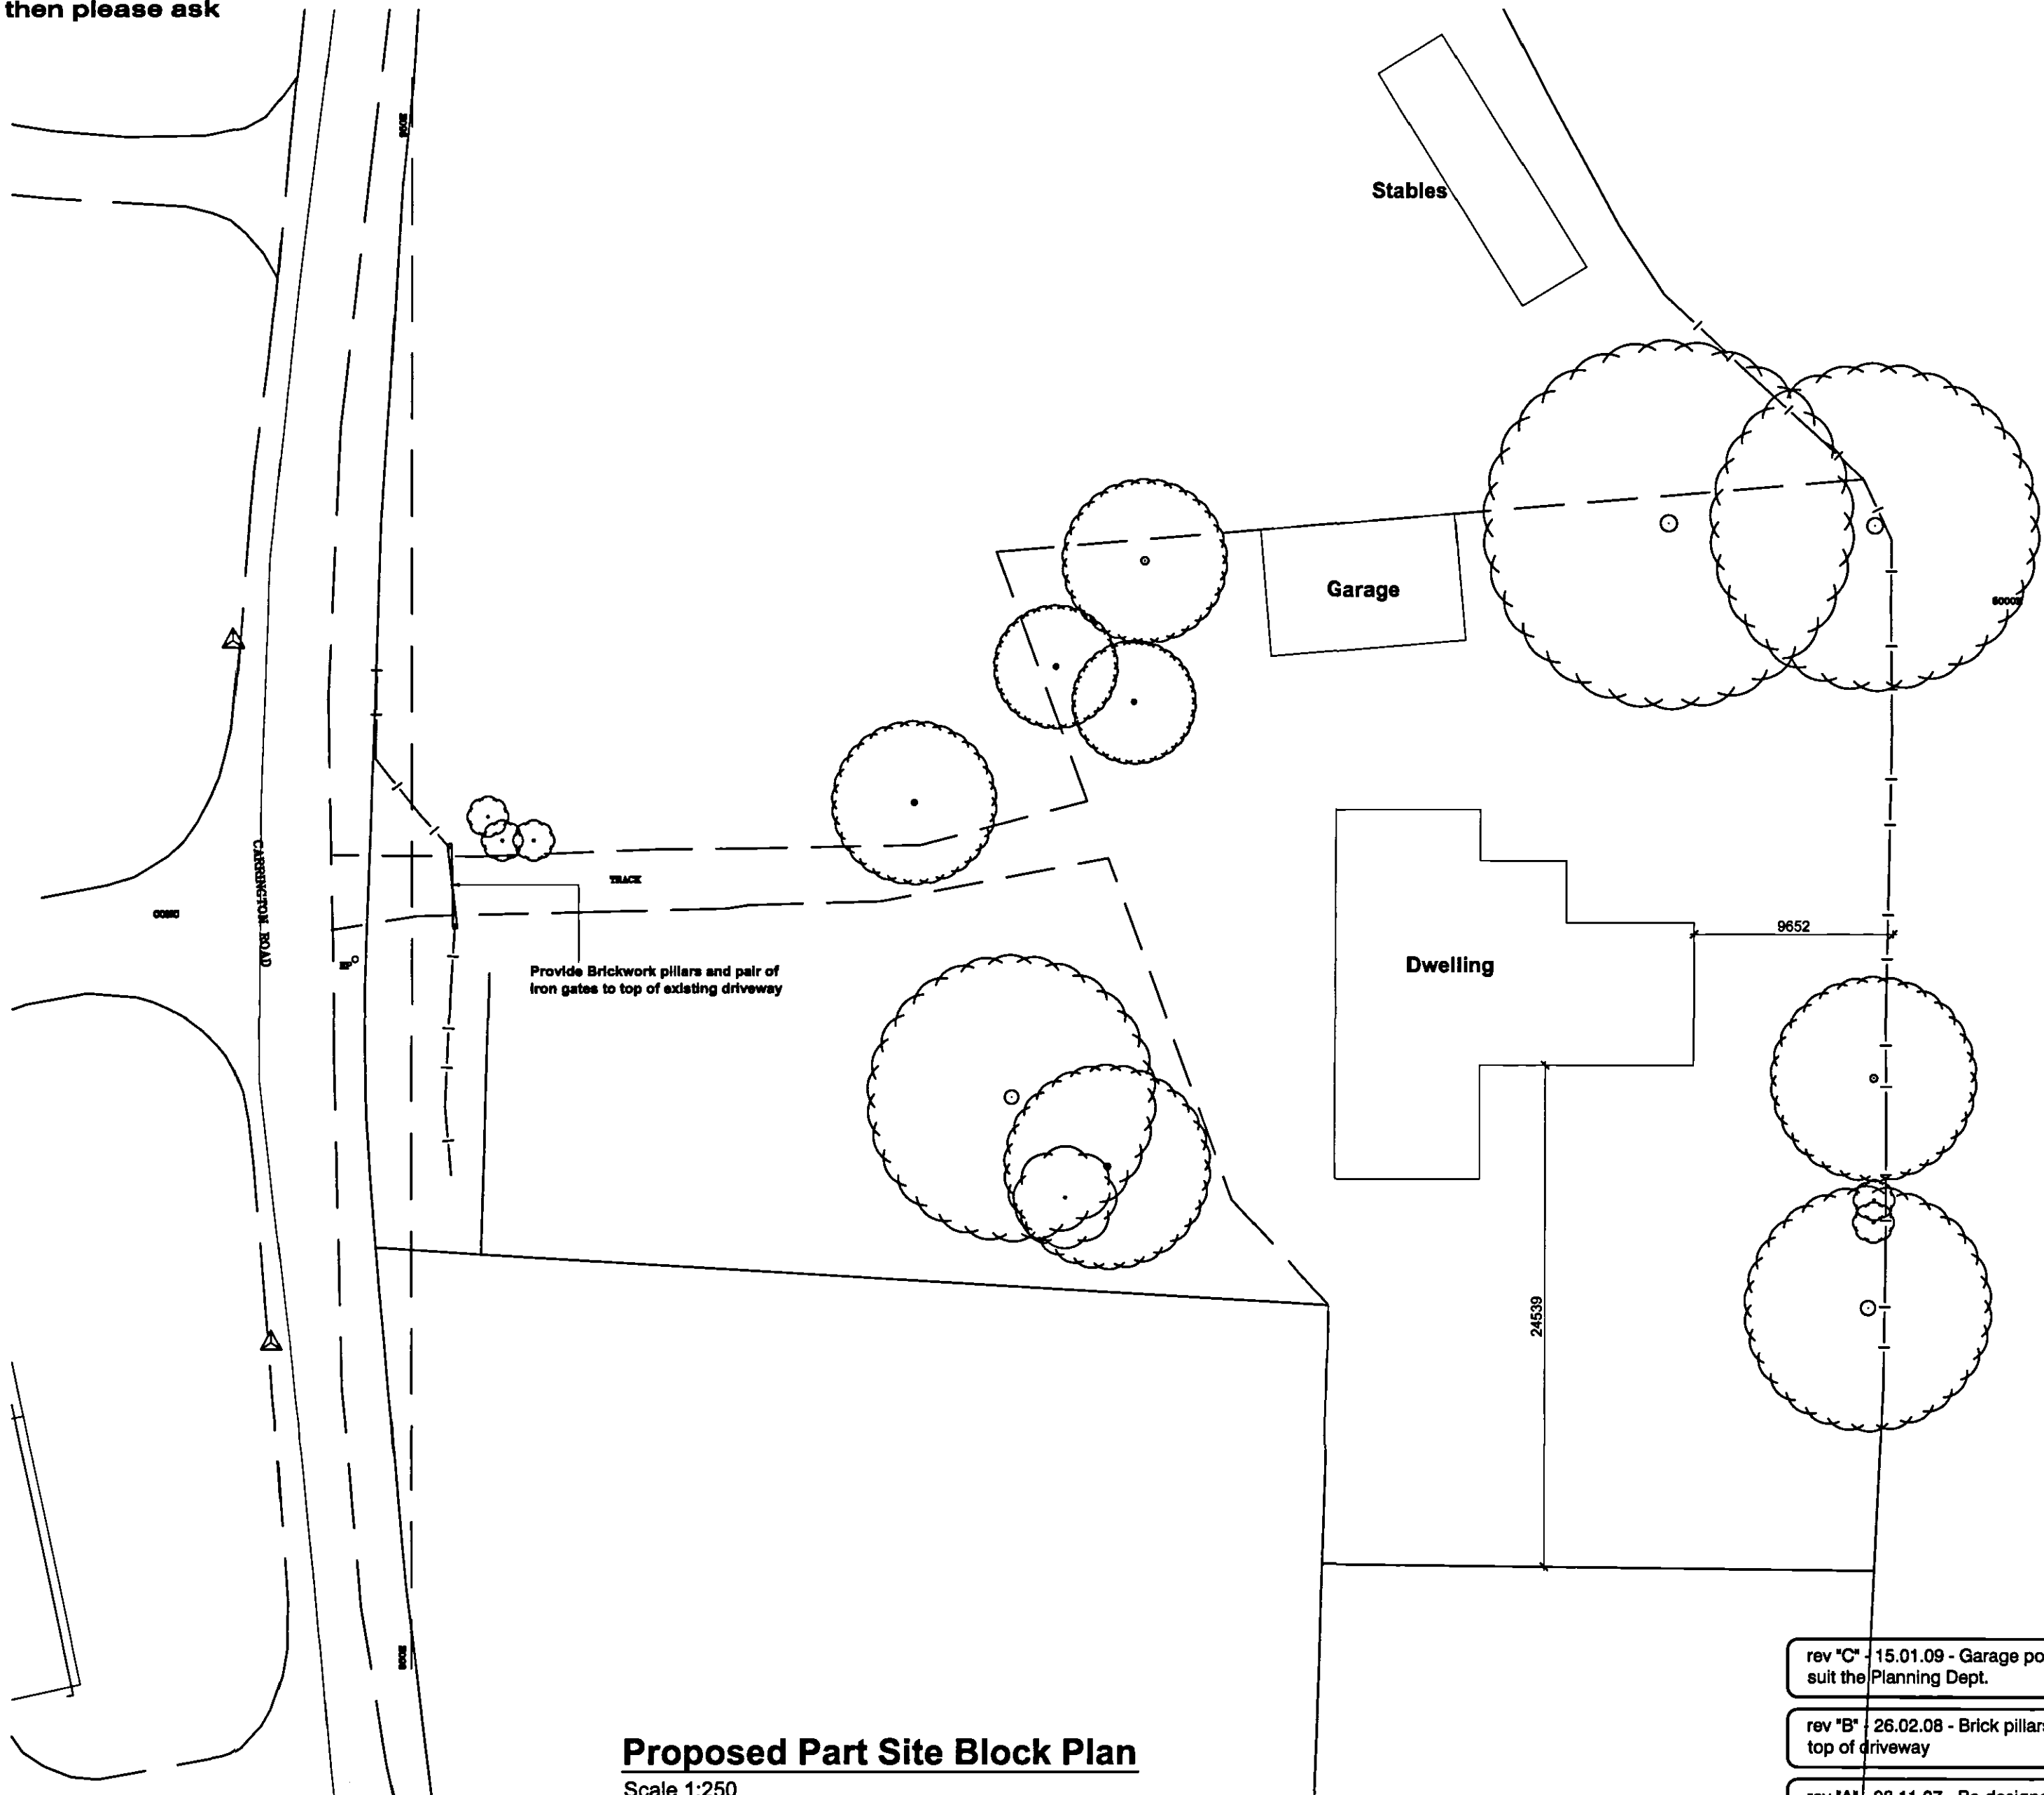

Proposed Part Site Block Plan
Scale 1:250

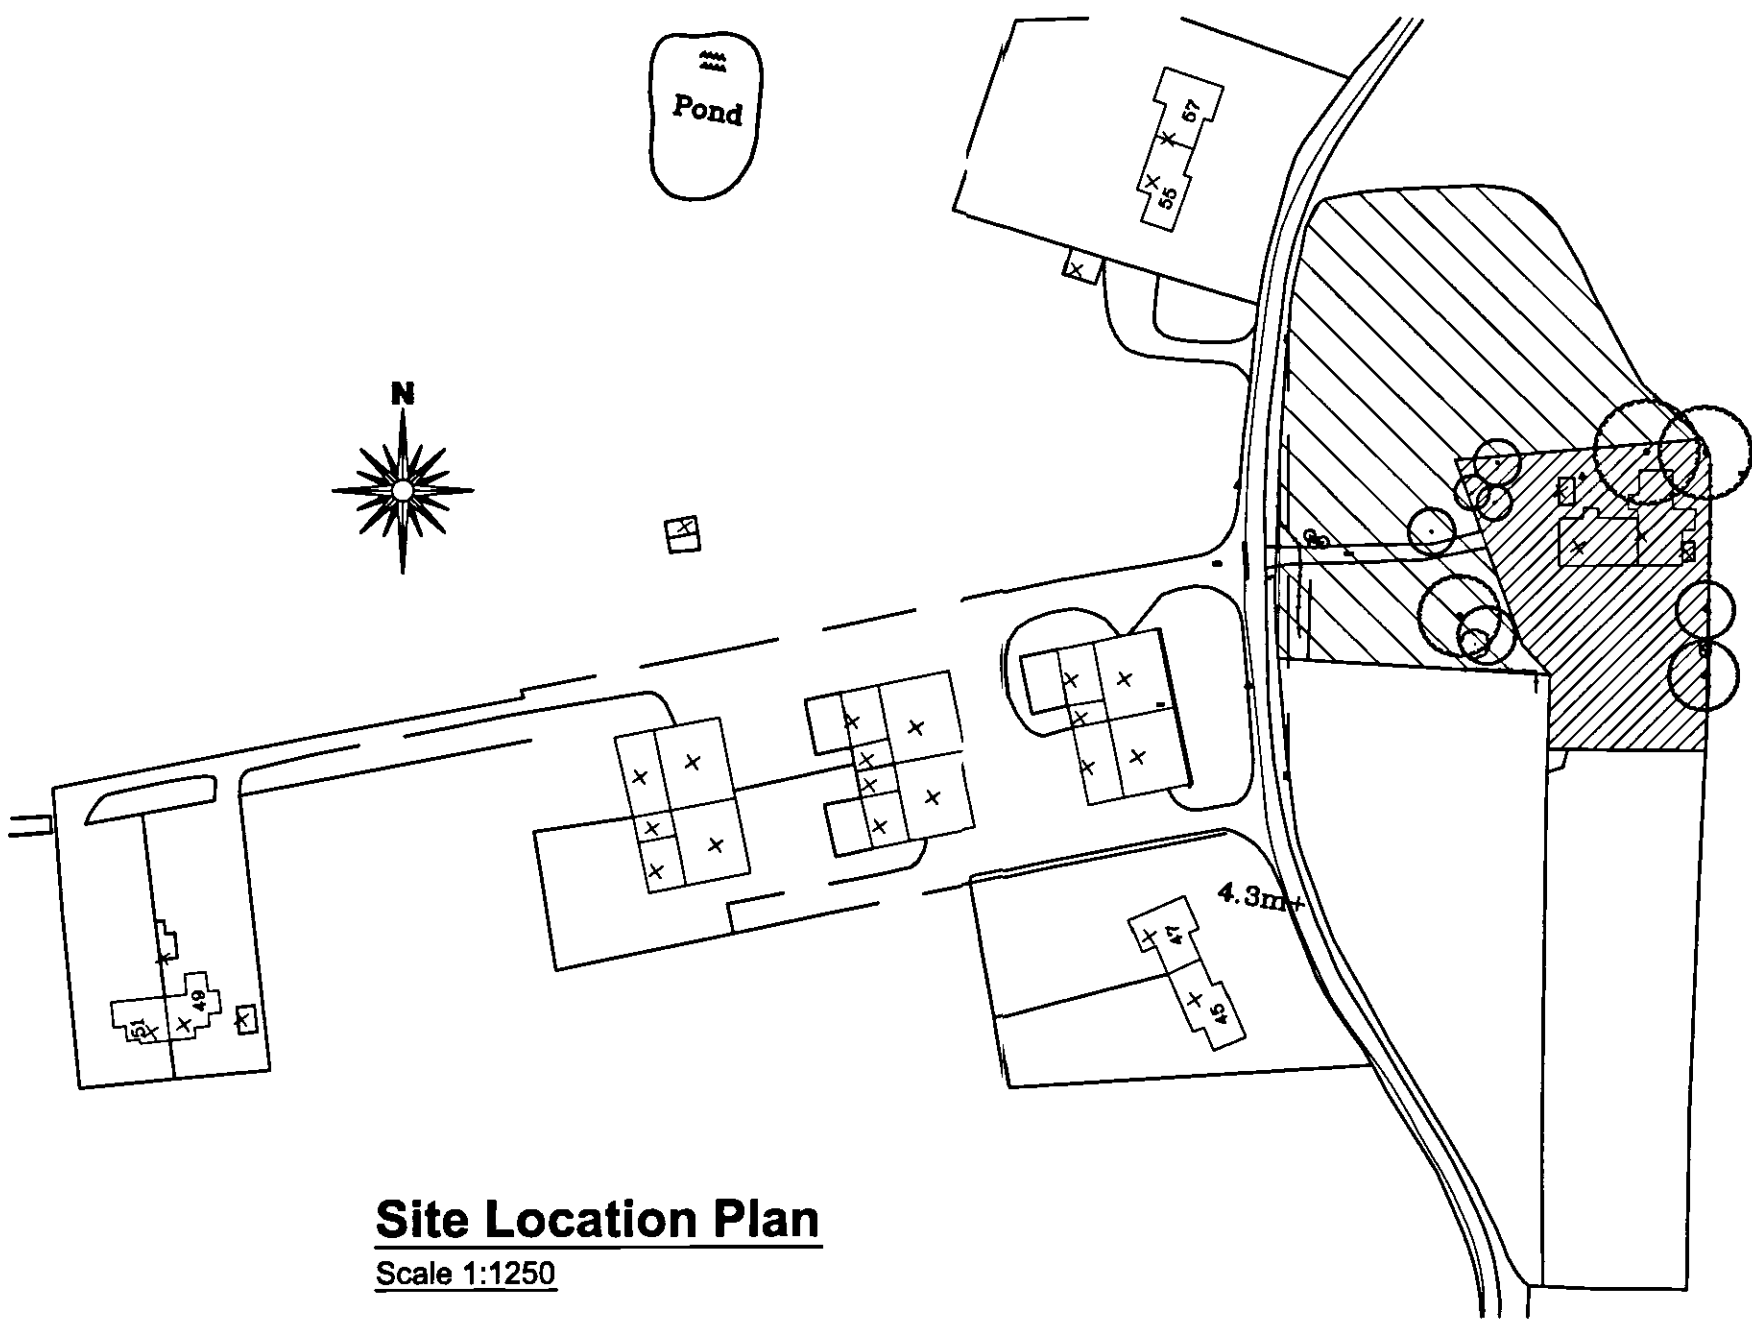

Site Location Plan
Scale 1:1250

rev "C" - 15.01.09 - Garage positioned amended to suit the Planning Dept.

rev "B" - 26.02.08 - Brick pillars and gates added to top of driveway

rev "A" - 08.11.07 - Re-designed to gain Planning Permission

Client :
Mr K Shepperson & Mr G Freeman
c/o The Crooked Billet
Hallgate Rd
Church End
Fleet
PE12 8NQ

Site :
Replacement Dwelling:
Old Crown Farm
Carrington Road
Moulton Seas End

Drawing:
Site Location and Block Plan

SHDC
Planning & Development
16 JAN 2009
Ref: 1227/05

AMENDED PLAN
Ref: A

remway
Design Ltd
2 Red Lion Street
Spalding
PE11 1SX
Tel / Fax: 01775 768 921
Mobile: 07815 112 058
e-mail: jason@remwaydesign.co.uk

Date: oct07 Scale: As Noted

Drawing No:
1444 - 03 "C"