
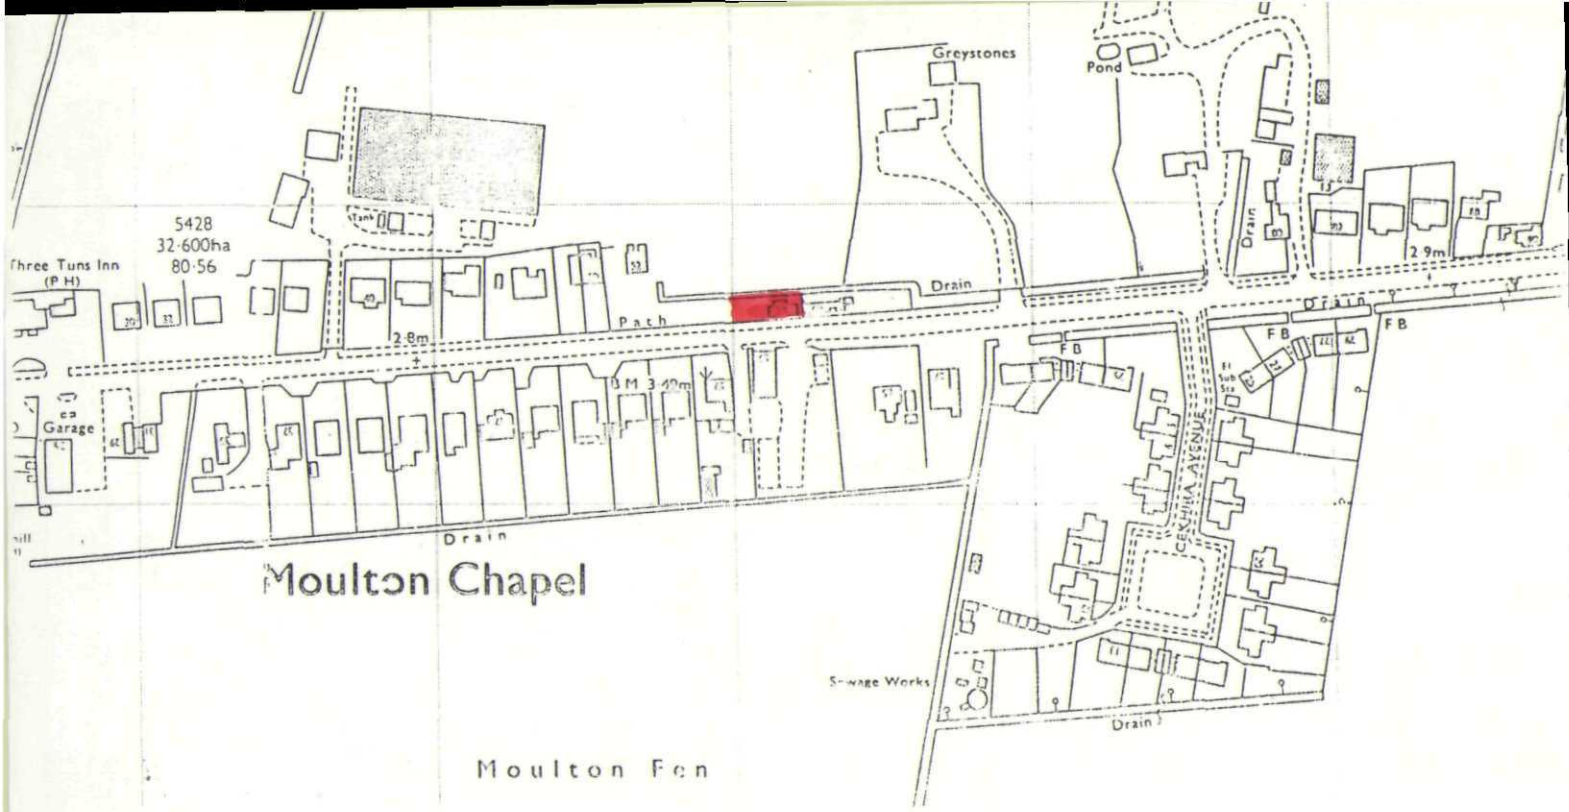


location plan - 1:2500

DETERMINED PLAN

SHDC
Planning & Development
-9 OCT 2003
Ref 1229/03

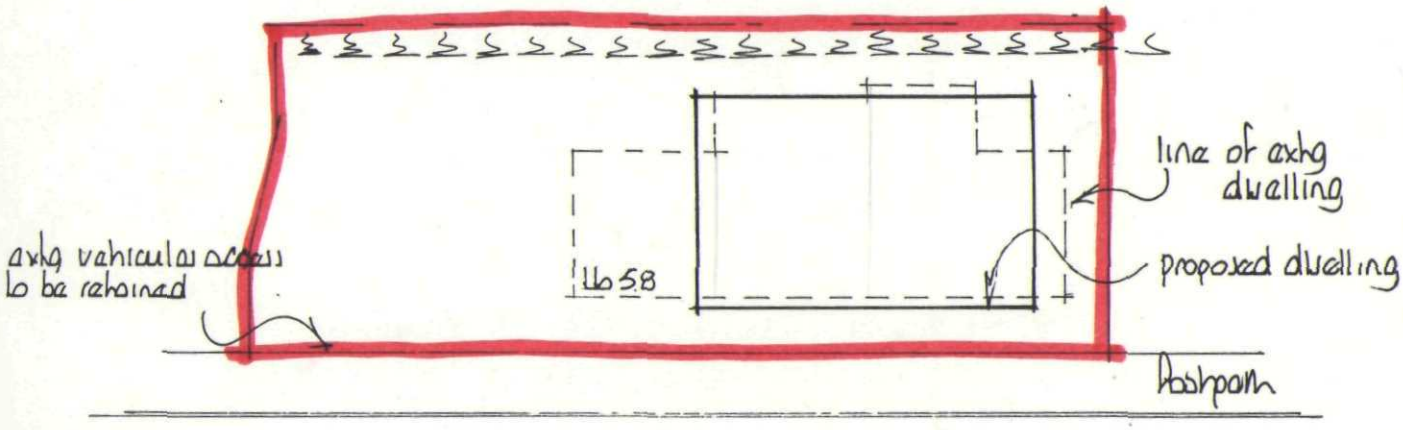

block plan - 1:200