


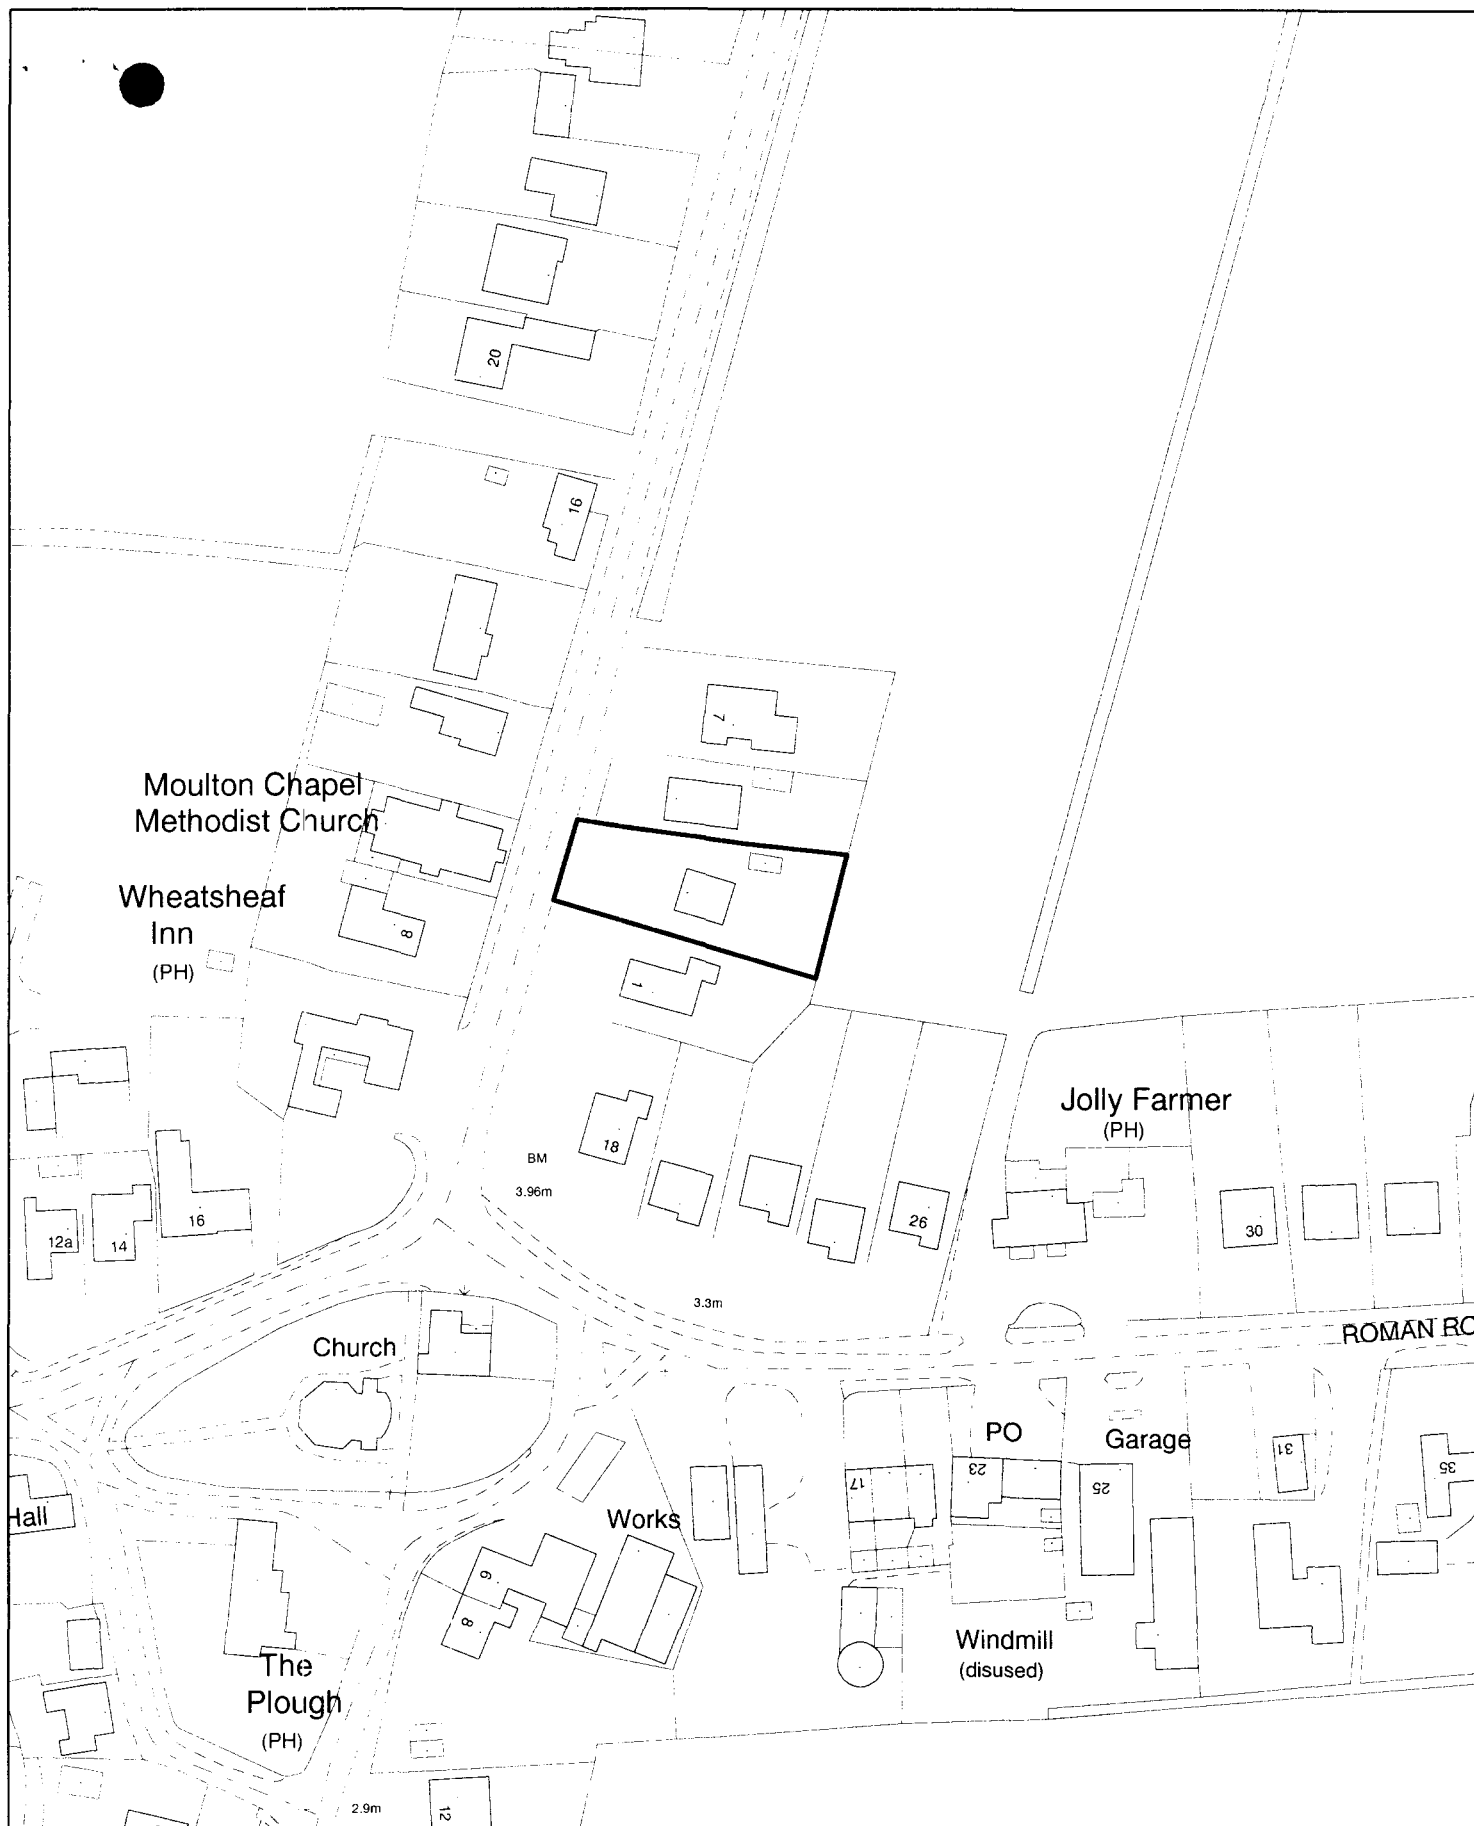

# **Planning Application Location Plan** **Ward Member Notification**

**H13/1236/00**

Scale: 1:1250

Housing and Planning Services Department  
 Council Offices, Priory Road, Spalding, Lincolnshire  
 PE11 2XE

PLEASE DO NOT COPY THIS PLAN  
 This map is reproduced from Ordnance Survey material with  
 permission of Ordnance Survey on behalf of Her Majesty's  
 Stationery Office (c) Crown copyright. Unauthorised  
 reproduction infringes Crown copyright and may lead to  
 prosecution or civil proceedings. South Holland District Council  
 LA079413 2000

