




ELEVATIONS 1:100

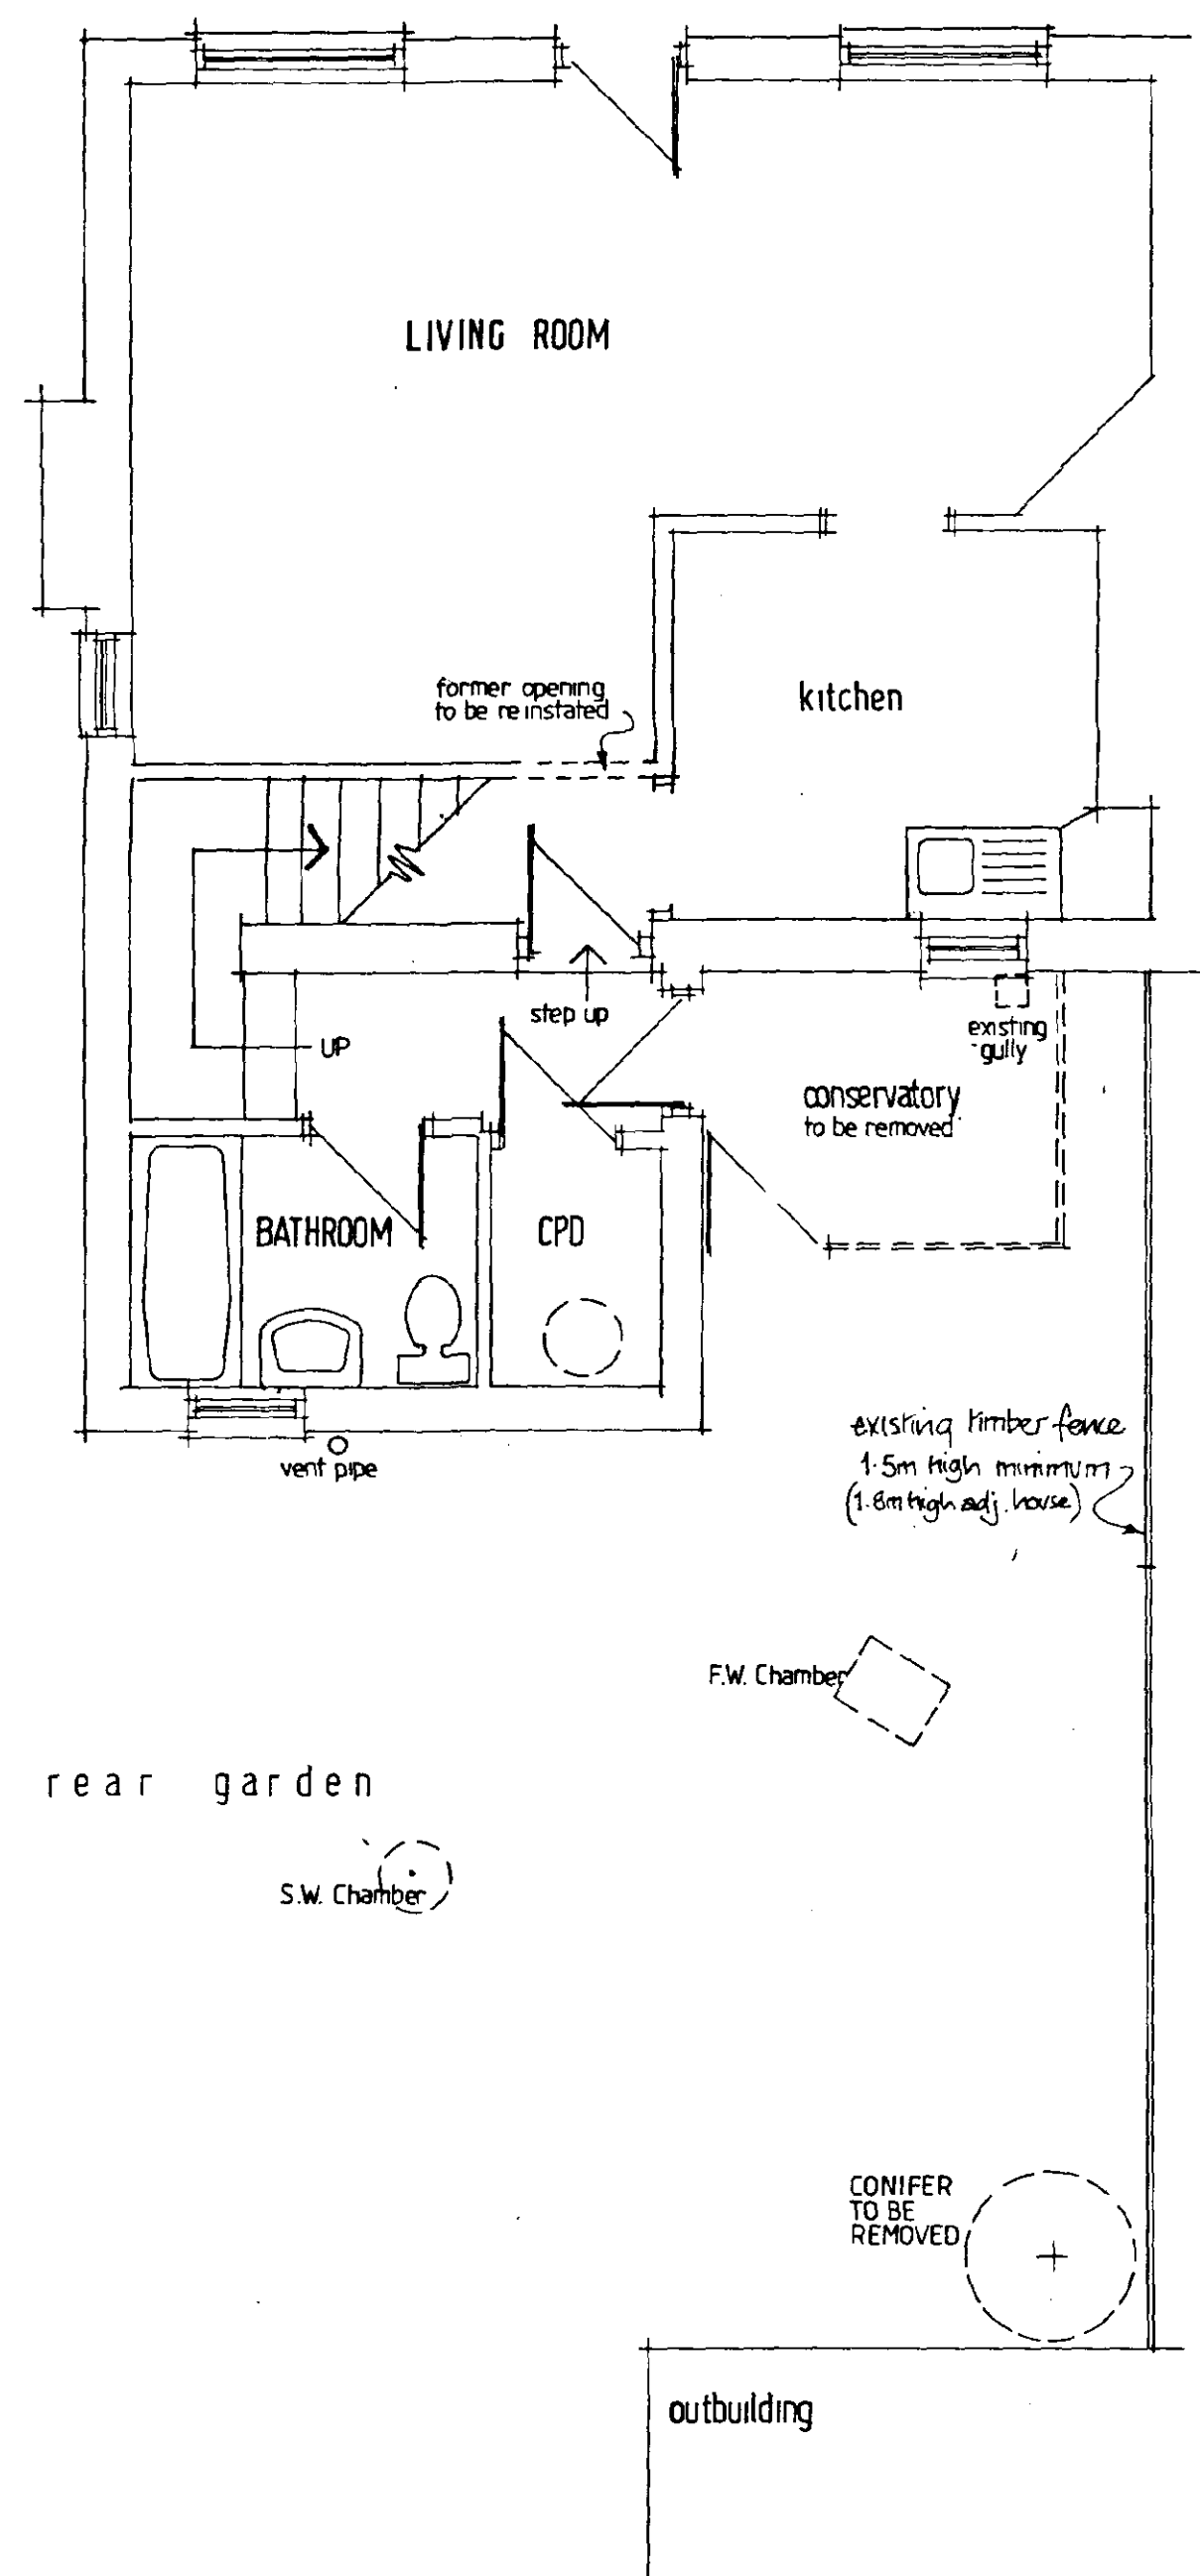


FLOOR LAYOUT - existing 1:50

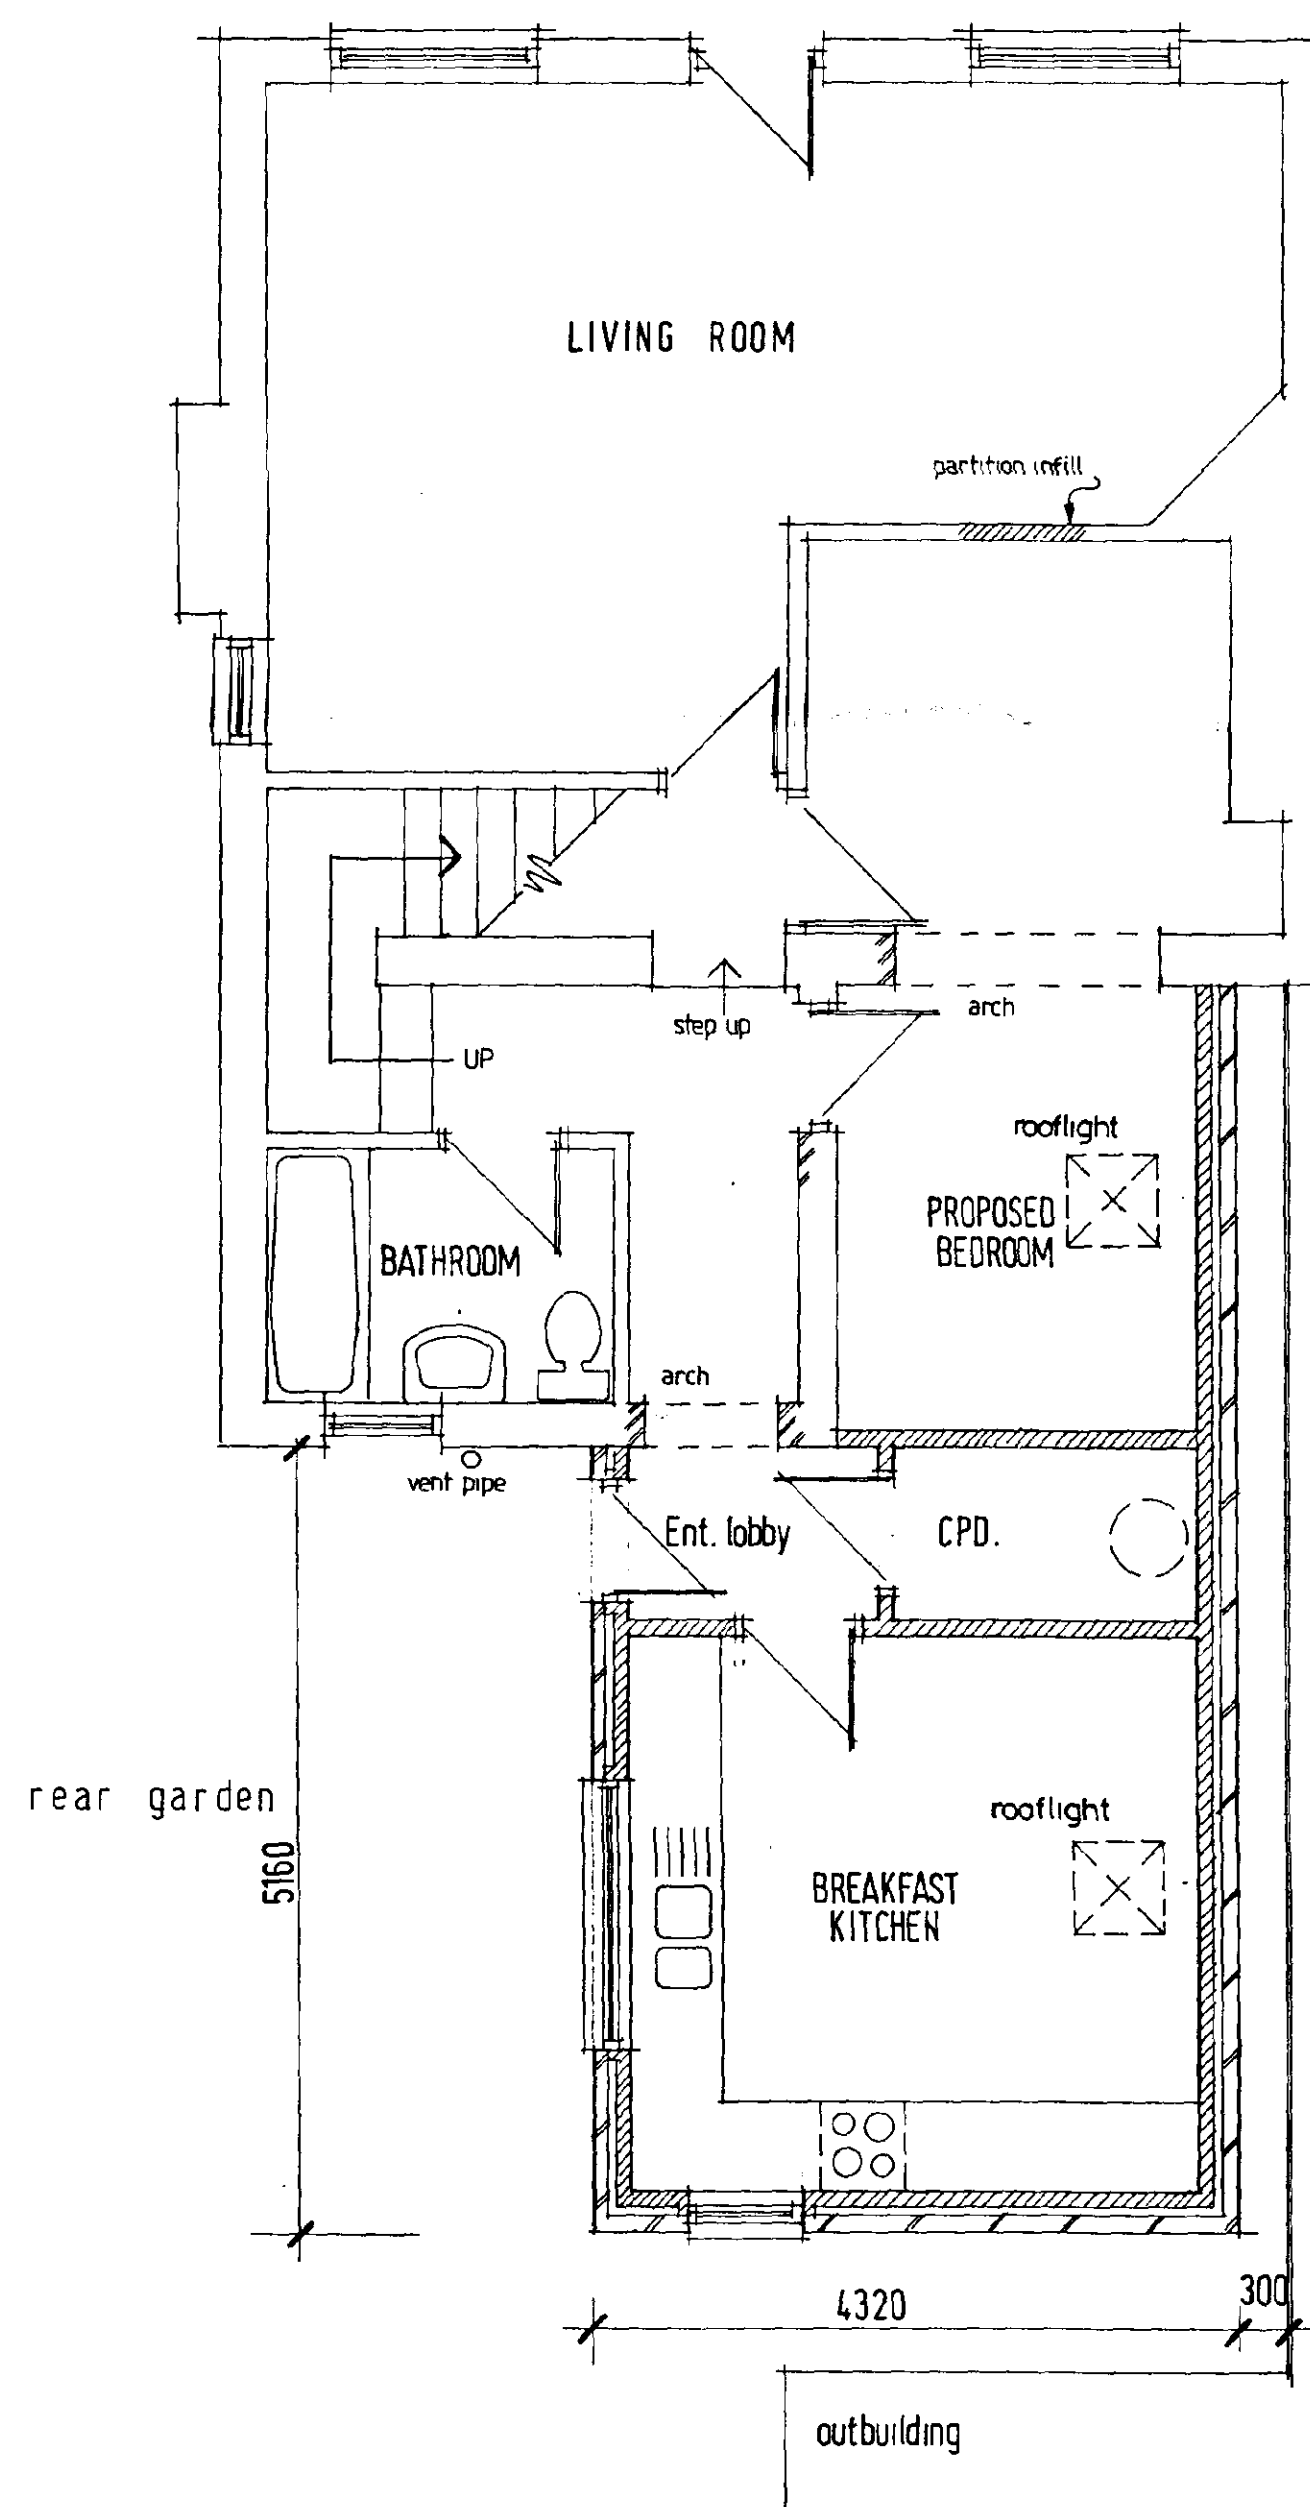

FLOOR LAYOUT - proposed 1:50

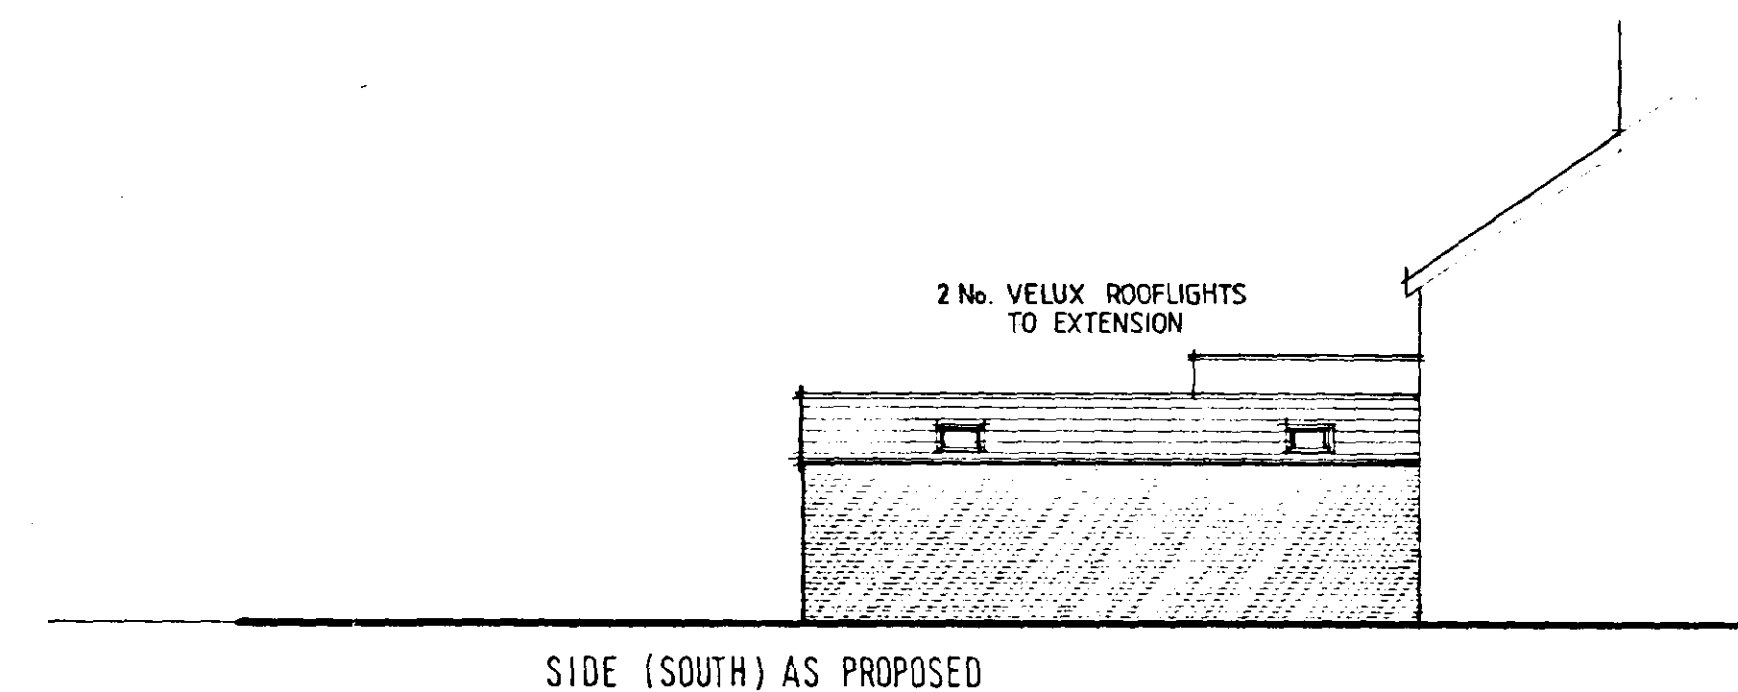

SIDE (SOUTH) AS PROPOSED

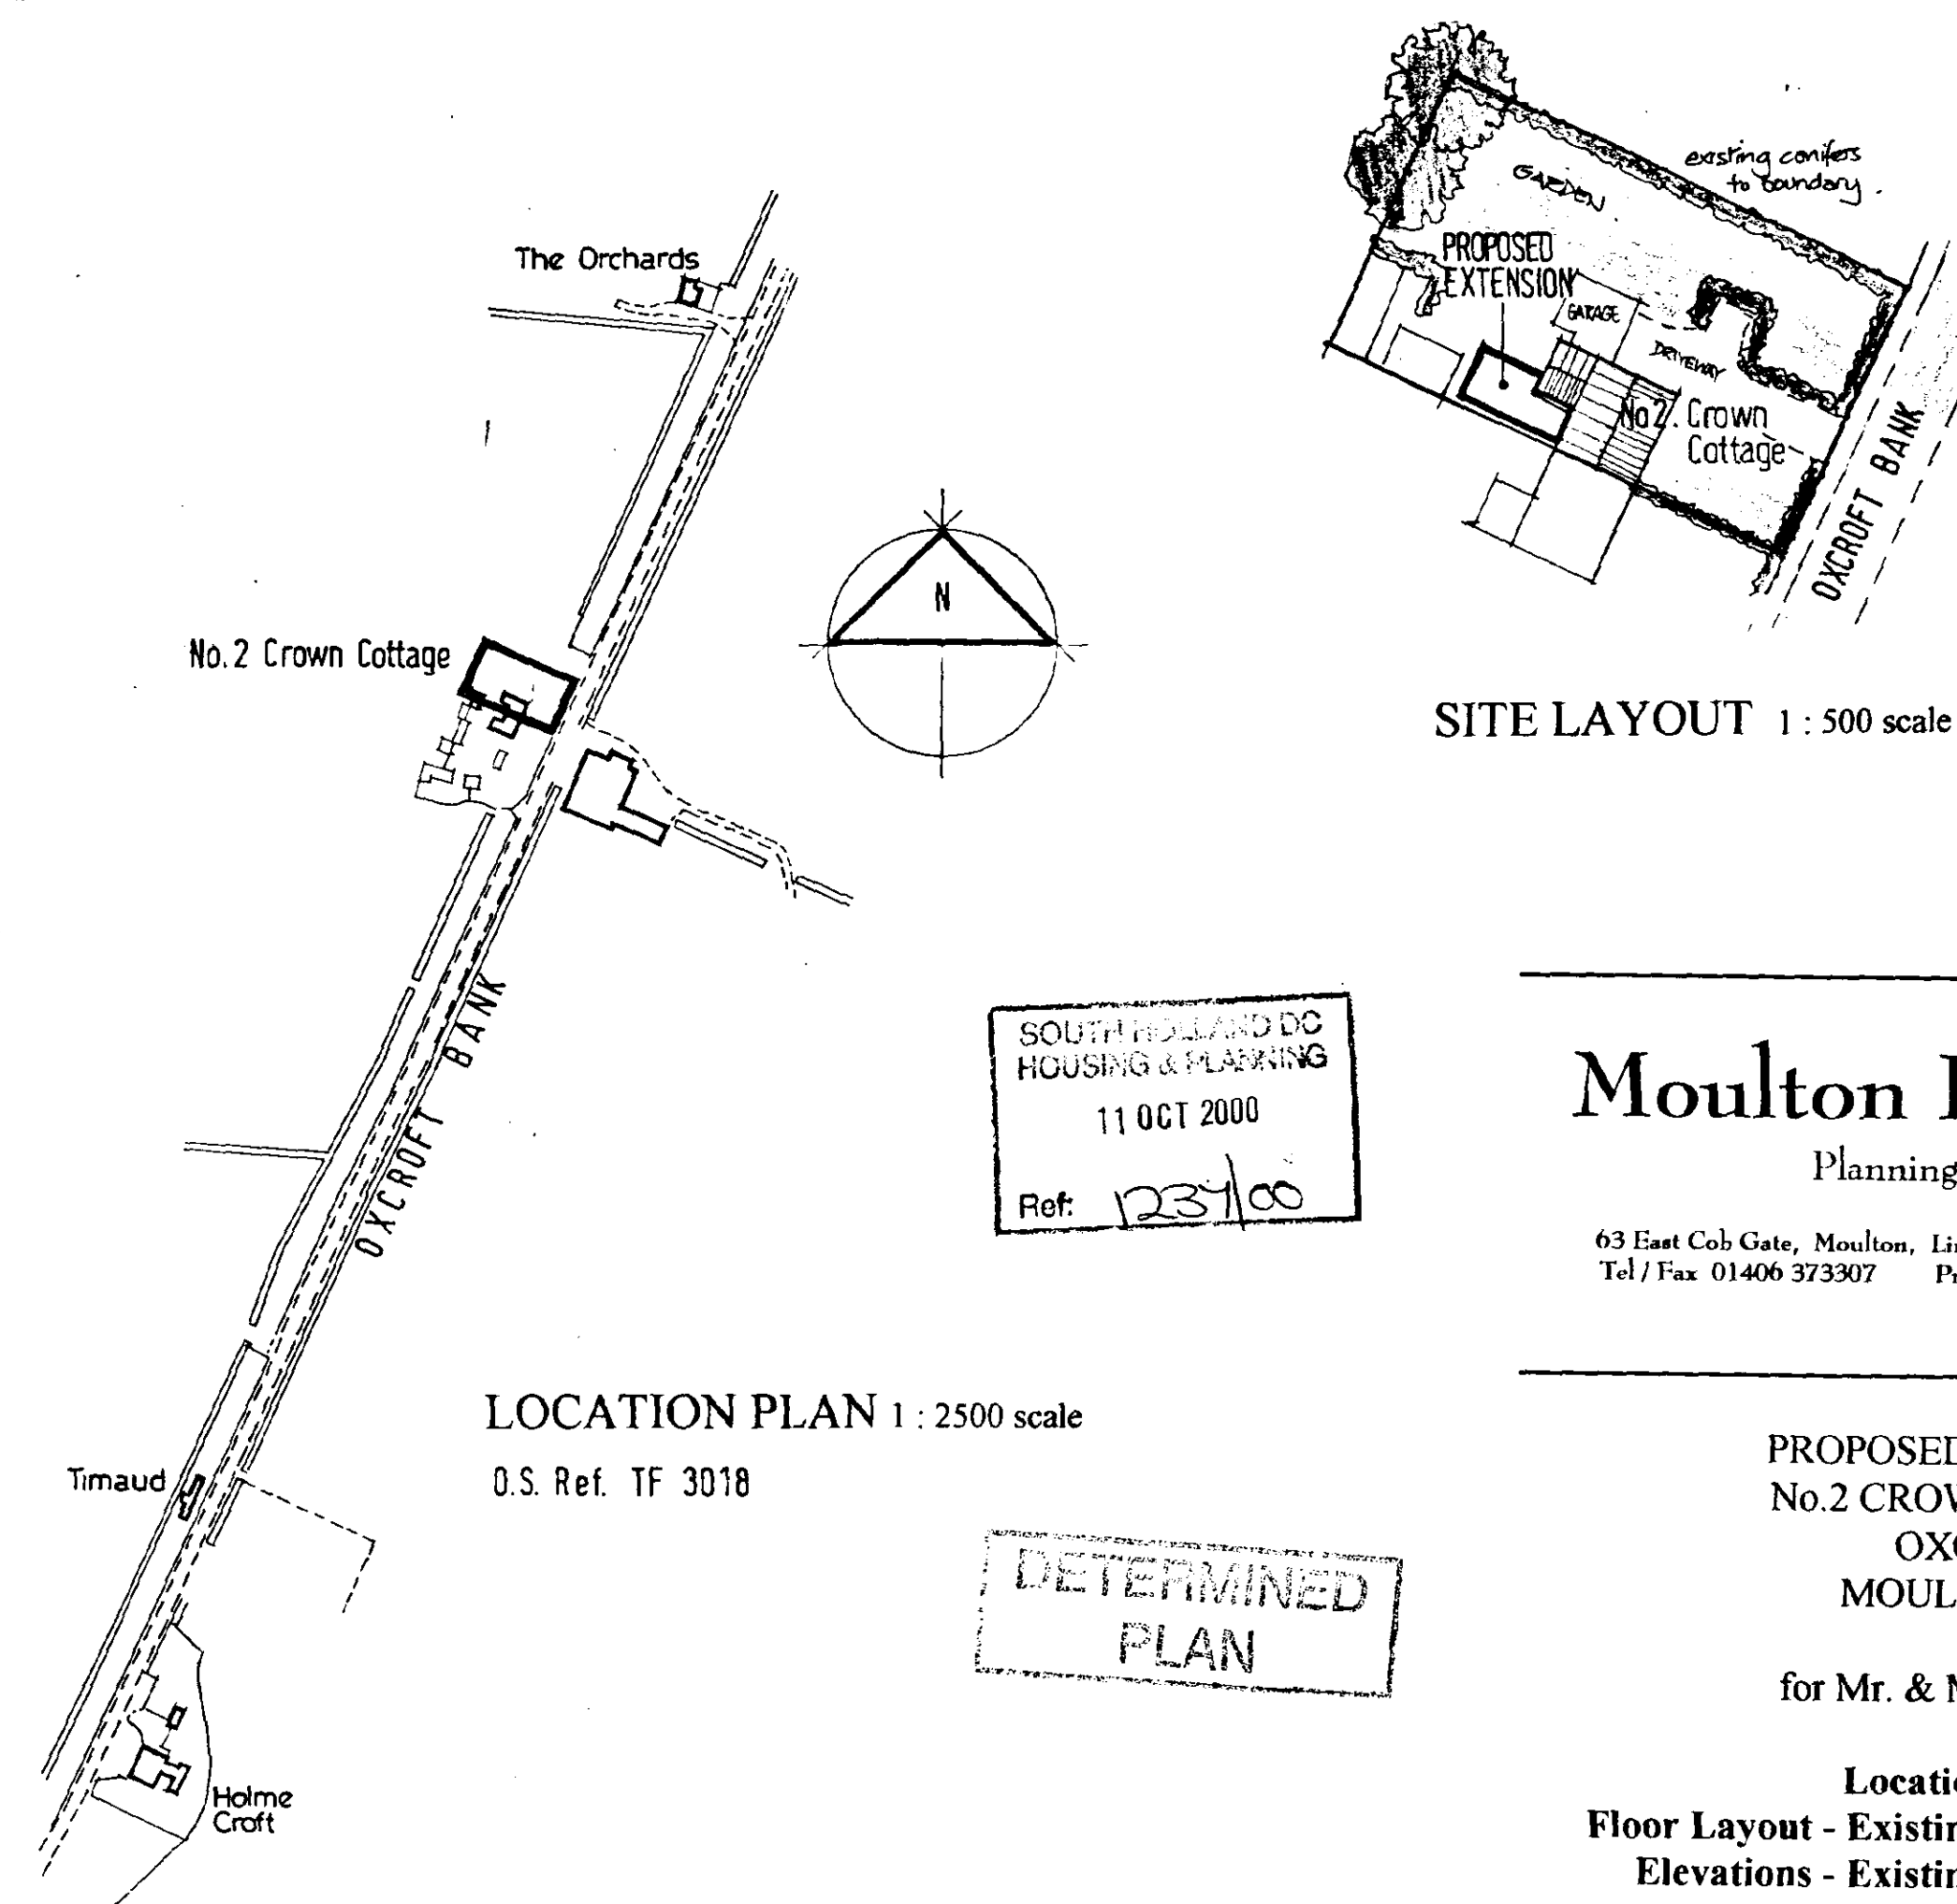

SITE LAYOUT 1:500 scale

LOCATION PLAN 1:2500 scale
O.S. Ref. TF 3018

Moulton Design

Planning & Architecture

63 East Cob Gate, Moulton, Lincolnshire PE12 6QJ
Tel / Fax 01406 373307 Principal: Alan J. Finch

PROPOSED EXTENSION
No.2 CROWN COTTAGE
OXCROFT BANK
MOULTON CHAPEL

for Mr. & Mrs. M. Wilson

Location & Site Plan
Floor Layout - Existing & Proposed
Elevations - Existing & Proposed