


DO NOT SCALE THIS DRAWING. THE CONTRACTOR IS DEEMED TO HAVE CHECKED ALL DIMENSIONS ON SITE AND REPORT ANY DISCREPANCIES TO OGLESBY & LIMB LTD.
THE CONTENTS OF THIS DRAWING ARE COVERED BY COPYRIGHT AND REMAIN THE PROPERTY OF OGLESBY & LIMB LTD. WRITTEN APPROVAL MUST BE OBTAINED FROM OGLESBY & LIMB LTD PRIOR TO DUPLICATION OR REPRODUCTION OF THIS DRAWING OR ITS CONTENTS.
ANY DIMENSIONS NOT SHOWN ARE TO BE CHECKED AND AGREED WITH OGLESBY & LIMB LTD.

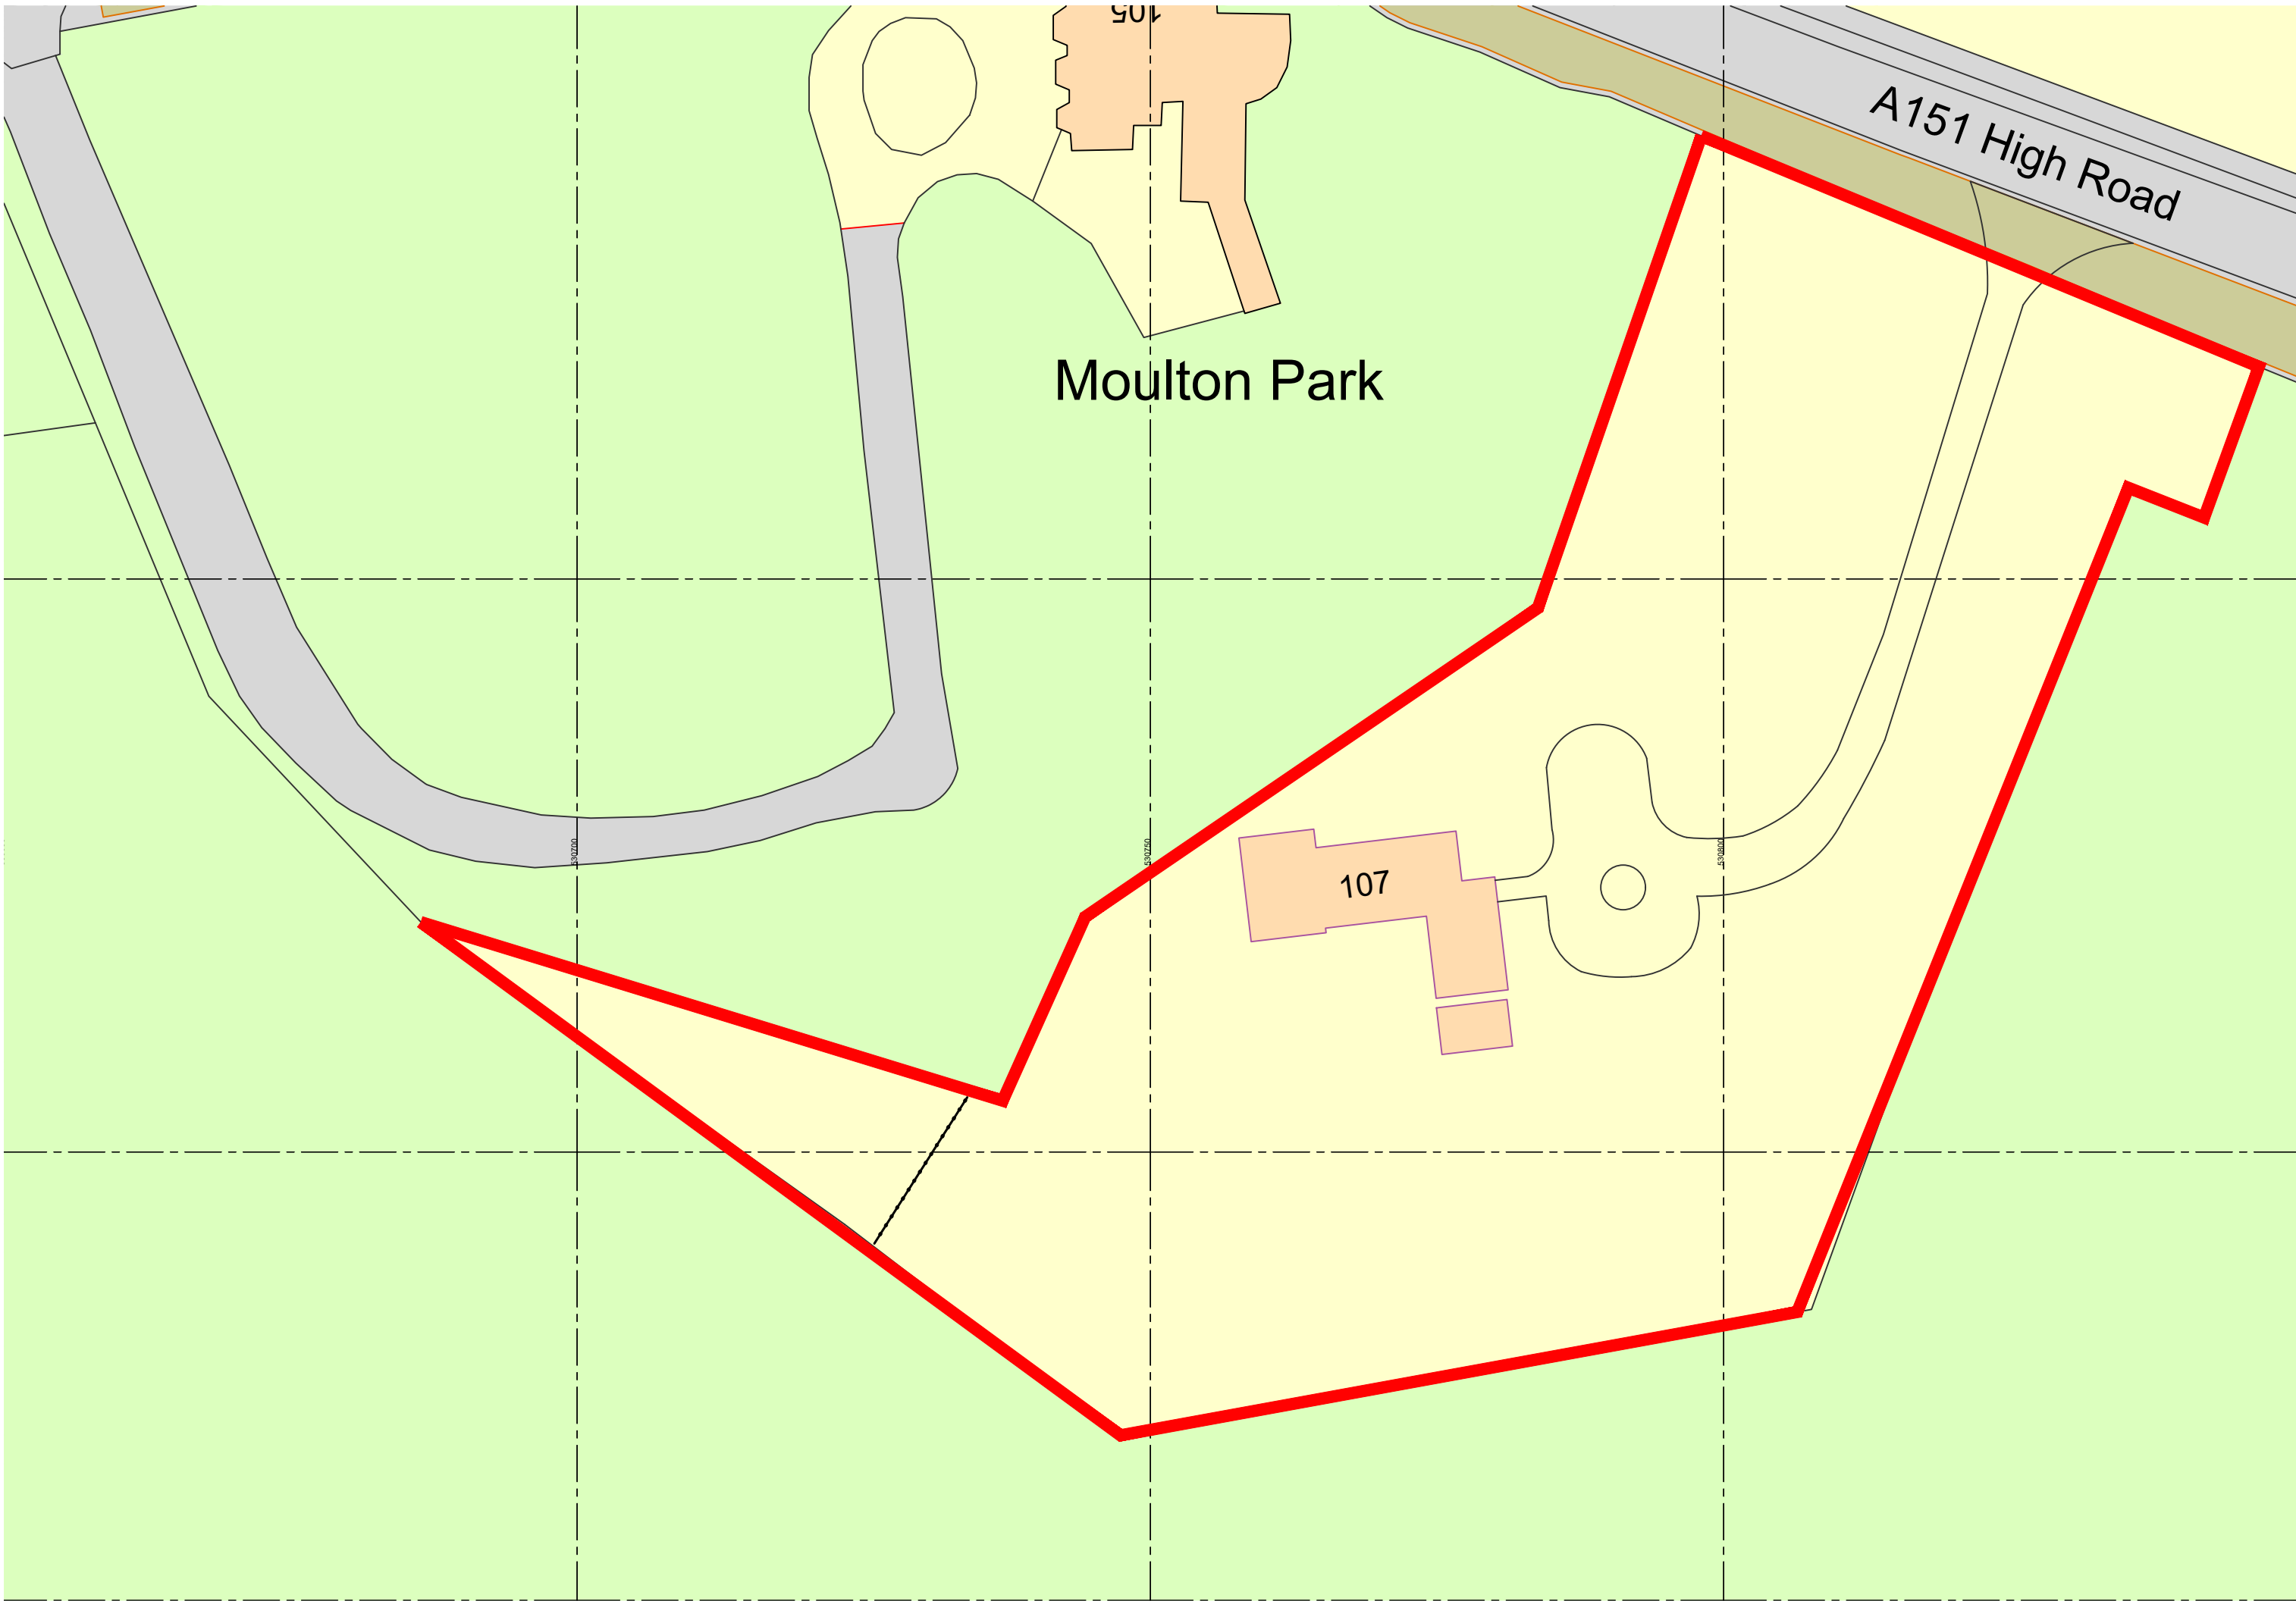

Ordnance Survey, (c) Crown Copyright 2018. All rights reserved. Licence number 100022432


Site Block Plan as existing

Scale 1:500 @ A1

Site of works proposal outlined in red.

SCALE 1 : 500 0m 5m 10m 20m 30m 40m 50m

SCALE 1 : 1 0m 10mm 20mm 40mm 60mm 80mm 100mm

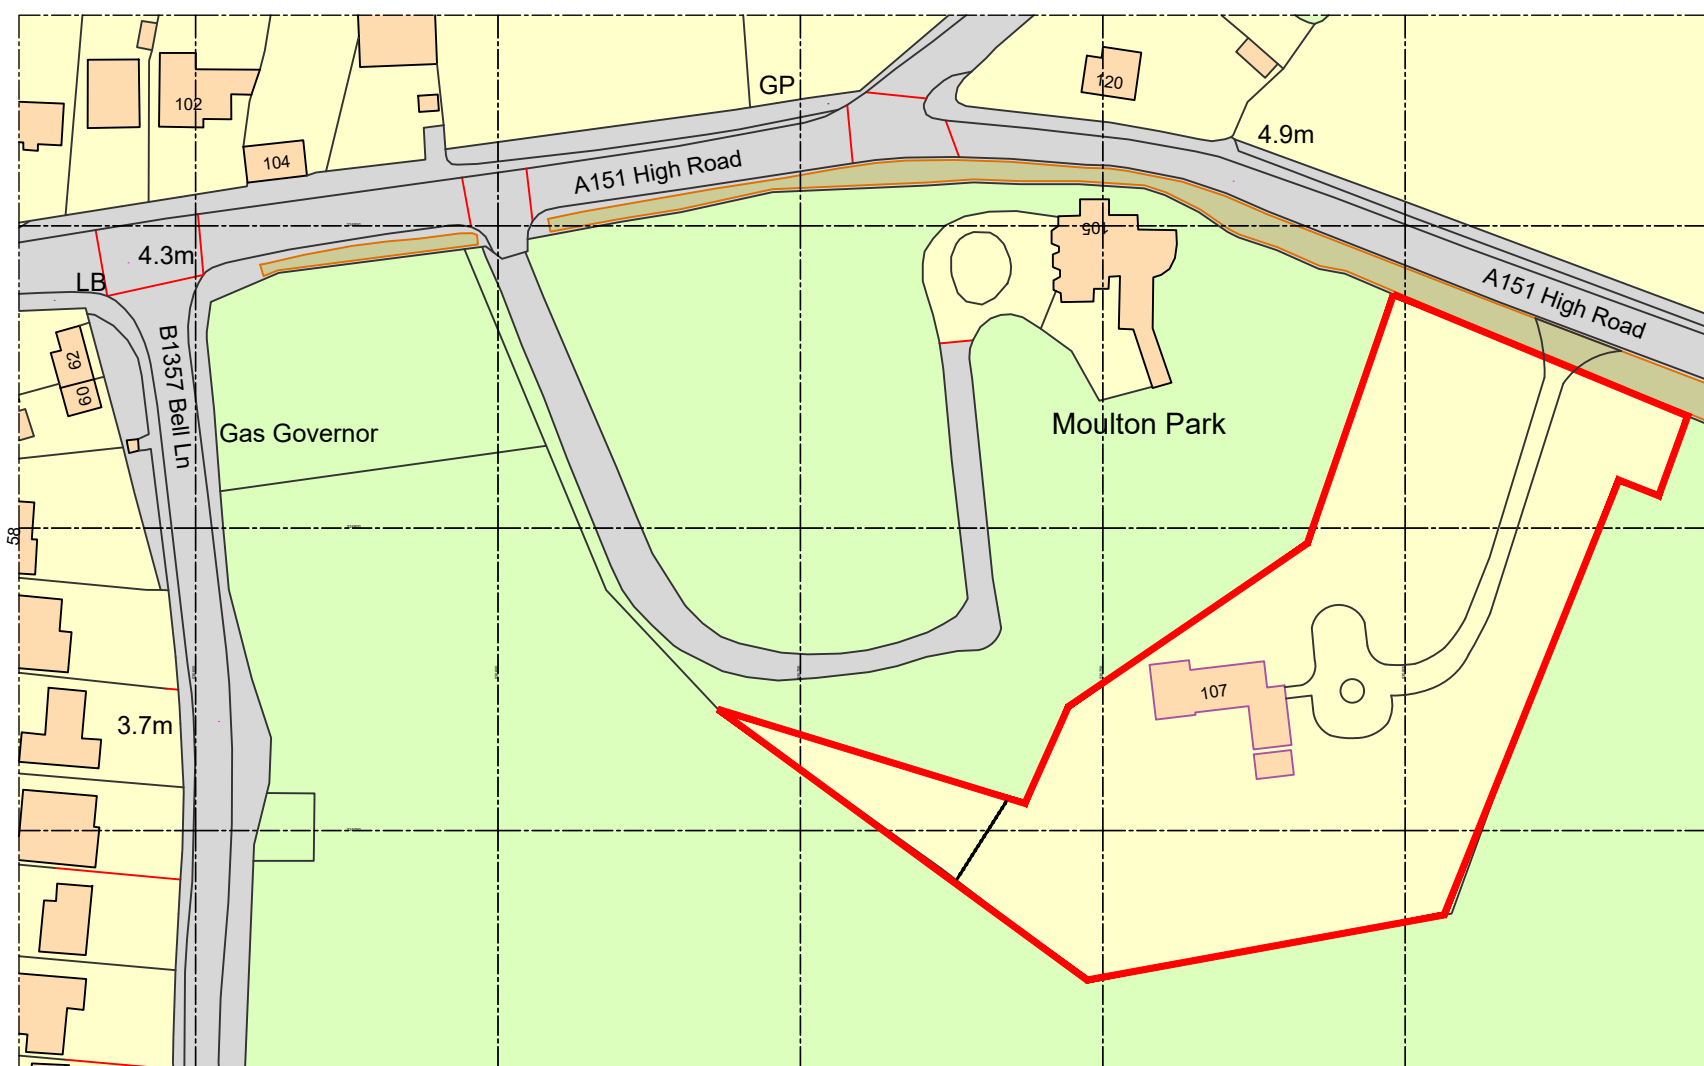

Ordnance Survey, (c) Crown Copyright 2018. All rights reserved. Licence number 100022432

Site Location Plan as existing

Scale 1:1250 @ A1

Site of works proposal outlined in red.

SCALE 1 : 1250 0m 10m 20m 40m 60m 80m 100m 120m

SCALE 1 : 1 0m 8mm 16mm 40mm 50mm 80mm 100mm



Imagery ©2019 Google, Map data
©2019 Google

-	xx.xx.xx	Xxxx	RDL
Ref.	Date	Description	Initial

Oglesby & Limb Ltd	
Chartered Architect	
Suite 1, Market Chambers 12 Market Place, Spalding, Lincs PE11 1SL	
Tel: 01775 761196	
e-mail: design@o-l-ltd.co.uk	

Client:
Kirk Homes Ltd

Project:
Proposed Residential Extension of The Old Coach House, 107 High Road, Moulton, Spalding, Lincs, PE12 6PD

Drawing Title:
Site Location & Block Plan as existing
GENERAL ISSUE.

Date:	May 2019	Scale:	as shown @ A1
Drawn by:	RDL	Checked by:	AJO

Drawing Number:	Rev:
A1336 - 01	-