

DO NOT SCALE THIS DRAWING. THE CONTRACTOR IS DEEMED TO HAVE CHECKED ALL DIMENSIONS ON SITE AND REPORT ANY DISCREPANCIES TO OGLESBY & LIMB LTD.
THE CONTENTS OF THIS DRAWING ARE COVERED BY COPYRIGHT AND REMAIN THE PROPERTY OF OGLESBY & LIMB LTD. WRITTEN APPROVAL MUST BE OBTAINED FROM OGLESBY & LIMB LTD PRIOR TO DUPLICATION OR REPRODUCTION OF THIS DRAWING OR ITS CONTENTS.
ANY DIMENSIONS NOT SHOWN ARE TO BE CHECKED AND AGREED WITH OGLESBY & LIMB LTD.



Ordnance Survey, (c) Crown Copyright 2018. All rights reserved. Licence number 100022432



Site Block Plan as proposed

Scale 1:500 @ A1


Site of works proposal outlined in red.

SCALE 1 : 500

SCALE 1 : 1

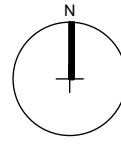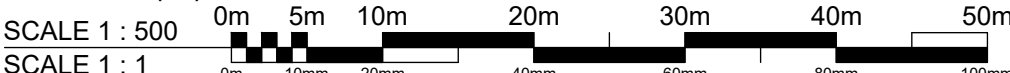

Existing
Proposed
To be removed

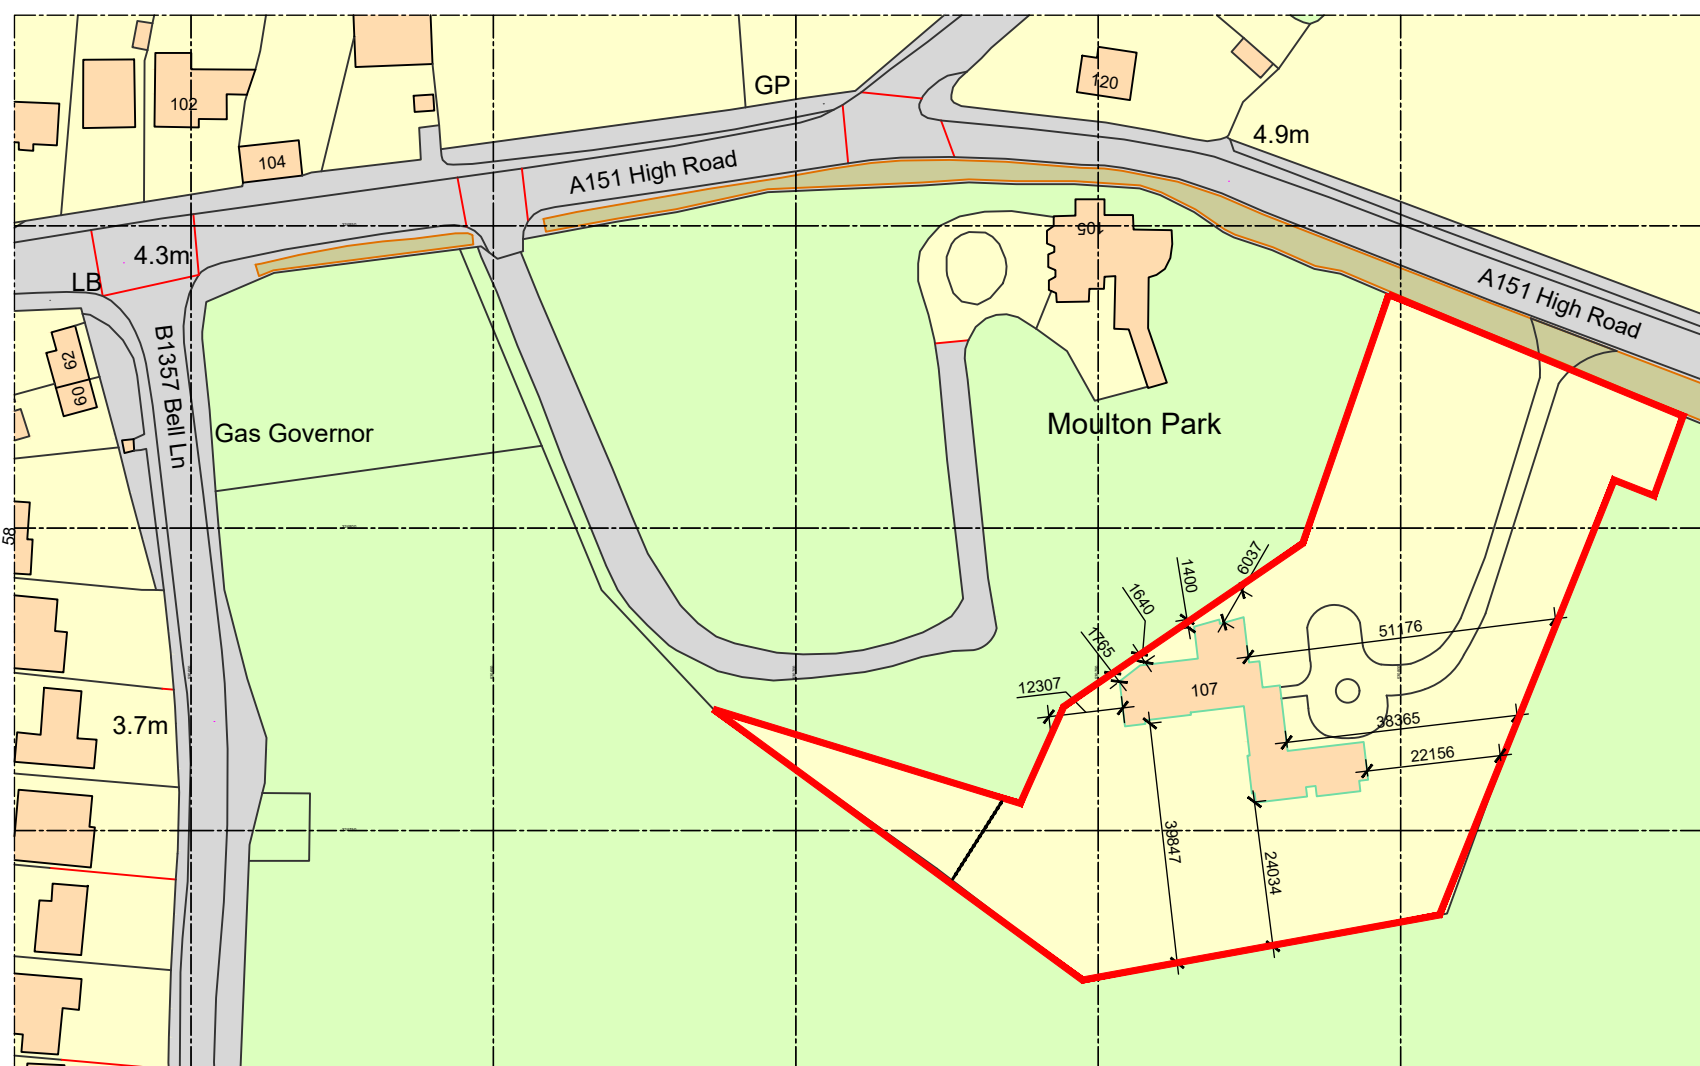

Ordnance Survey, (c) Crown Copyright 2018. All rights reserved. Licence number 100022432



Site Location Plan as proposed

Scale 1:1250 @ A1

Site of works proposal outlined in red.

SCALE 1 : 1250

SCALE 1 : 1

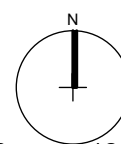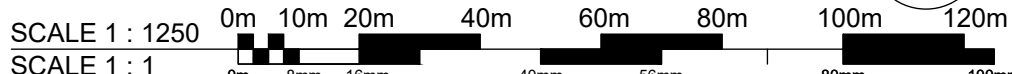

Imagery ©2019 Google, Map data
©2019 Google

-	xx.xx.xx	Xxxx	RDL
Ref.	Date	Description	Initial

Oglesby & Limb Ltd
Chartered Architect
Suite 1, Market Chambers
12 Market Place, Spalding, Lincs
PE11 1SL
Tel: 01775 761196
e-mail: design@o-l-ltd.co.uk

O&L

Client:
Kirk Homes Ltd

Project:
**Proposed Residential Extension of The
Old Coach House, 107 High Road,
Moulton, Spalding, Lincs, PE12 6PD**

Drawing Title:
**Site Location & Block Plan as
proposed**
PLANNING APPLICATION ISSUE

Date:	DEC 2020	Scale:	as shown @ A1
Drawn by:	RDL	Checked by:	AJO

Drawing Number:	Rev:
A1336 - 10	-