


DO NOT SCALE THIS DRAWING. THE CONTRACTOR IS DEEMED TO HAVE CHECKED ALL DIMENSIONS ON SITE AND REPORT ANY DISCREPANCIES TO OGLESBY & LIMB LTD.
THE CONTENTS OF THIS DRAWING ARE COVERED BY COPYRIGHT AND REMAIN THE PROPERTY OF OGLESBY & LIMB LTD. WRITTEN APPROVAL MUST BE OBTAINED FROM OGLESBY & LIMB LTD PRIOR TO DUPLICATION OR REPRODUCTION OF THIS DRAWING OR ITS CONTENTS.
ANY DIMENSIONS NOT SHOWN ARE TO BE CHECKED AND AGREED WITH OGLESBY & LIMB LTD.



Section as existing
Scale 1 : 100
0m 2m 4m 6m 8m 10m
VISUAL SCALE 1:100 @ A1

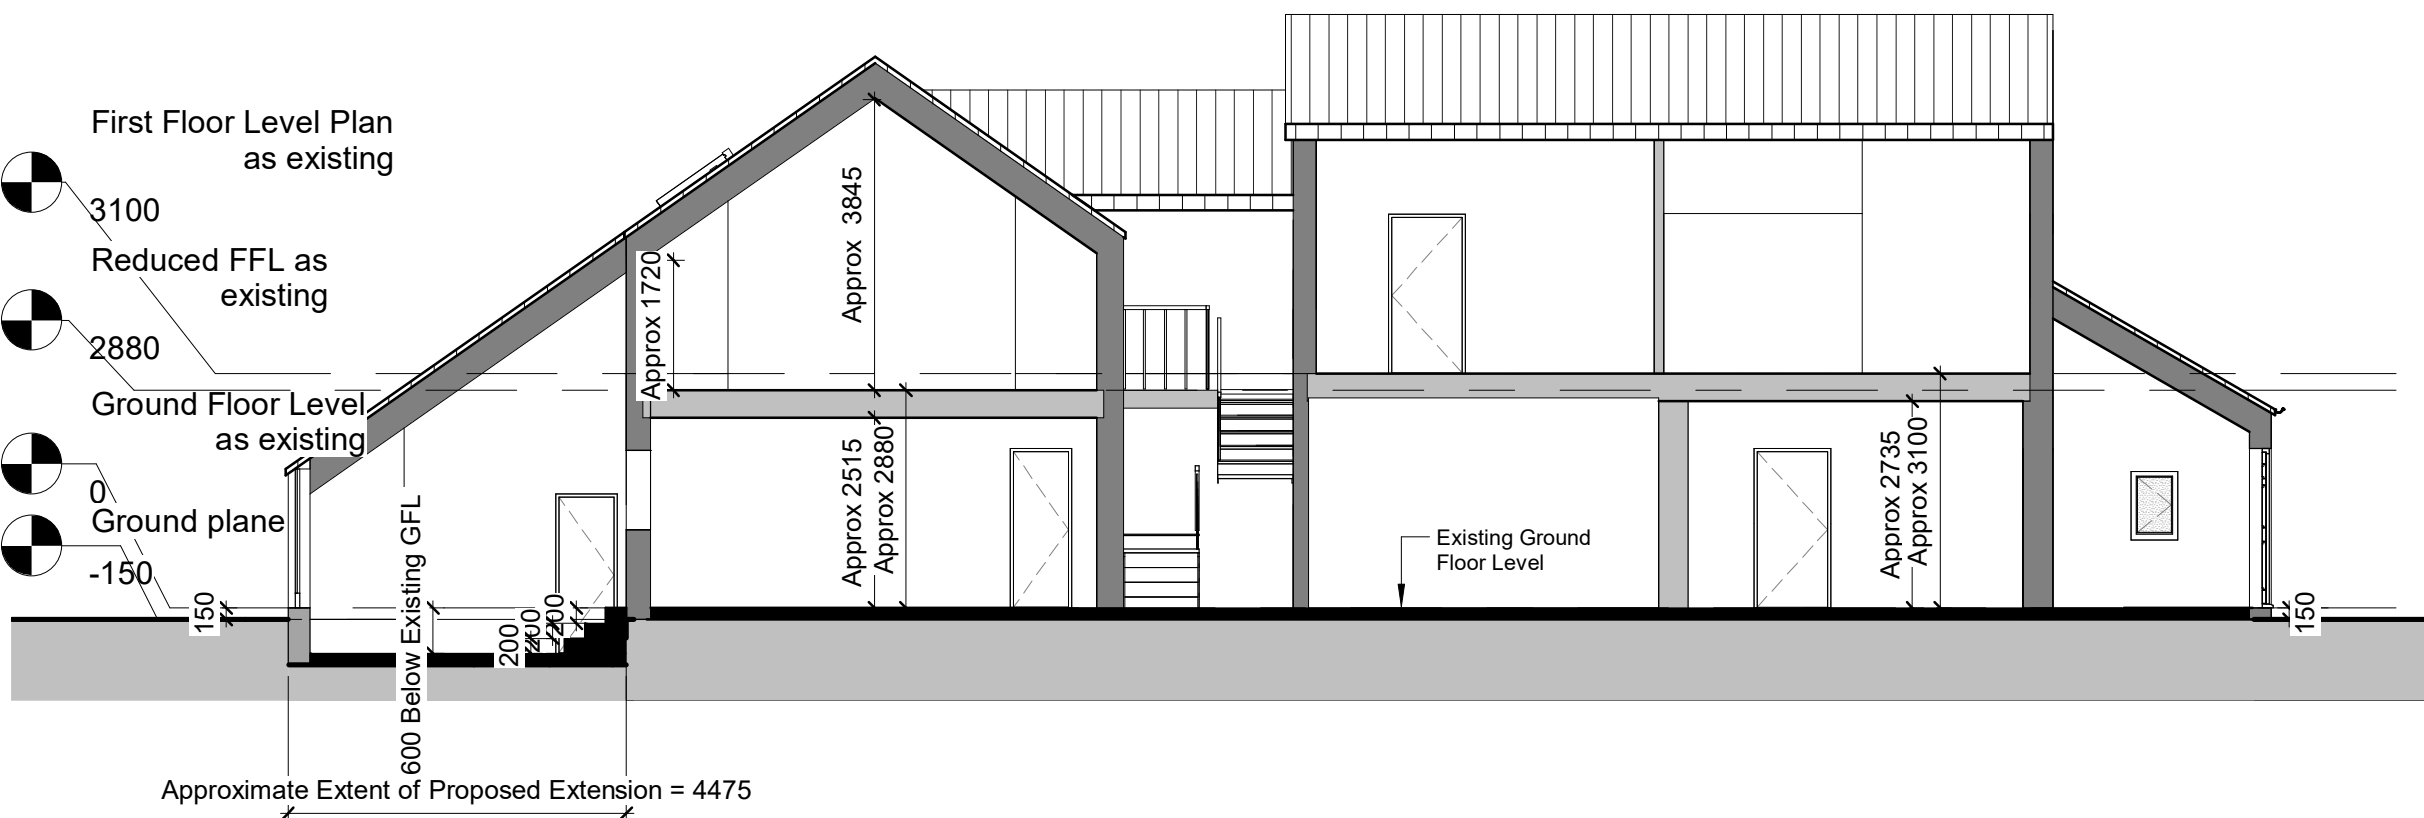

Section as proposed
Scale 1 : 100
0m 2m 4m 6m 8m 10m
VISUAL SCALE 1:100 @ A1

X	XX.XX.XX	Xxxx	XXX
Ref.	Date	Description	Initial

Oglesby & Limb Ltd

Chartered Architect

Suite 1, Market Chambers
12 Market Place, Spalding, Lincs
PE11 1SL

Tel: 01775 761196

e-mail: design@o-l-ltd.co.uk

Client:
Kirk Homes Ltd

Project:
**Proposed Residential
Extension of The Old
Coach House, 107 High
Road, Moulton, Spalding,
Lincs, PE12 6PD**

Drawing Title:

Section as existing & proposed

PLANNING APPLICATION ISSUE

Date:	DEC 2019	Scale:	as shown @ A1
Drawn by:	RDL	Checked by:	AJO

Drawing Number:	Rev:
A1336-15	