

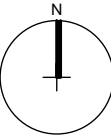


Site Block Plan as proposed

Scale 1:500 @ A3
Site of works proposal outlined in red.

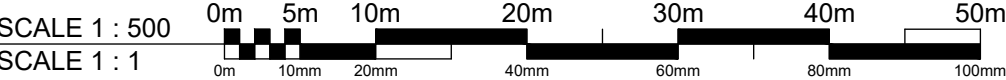

- Existing
- Proposed
- To be removed

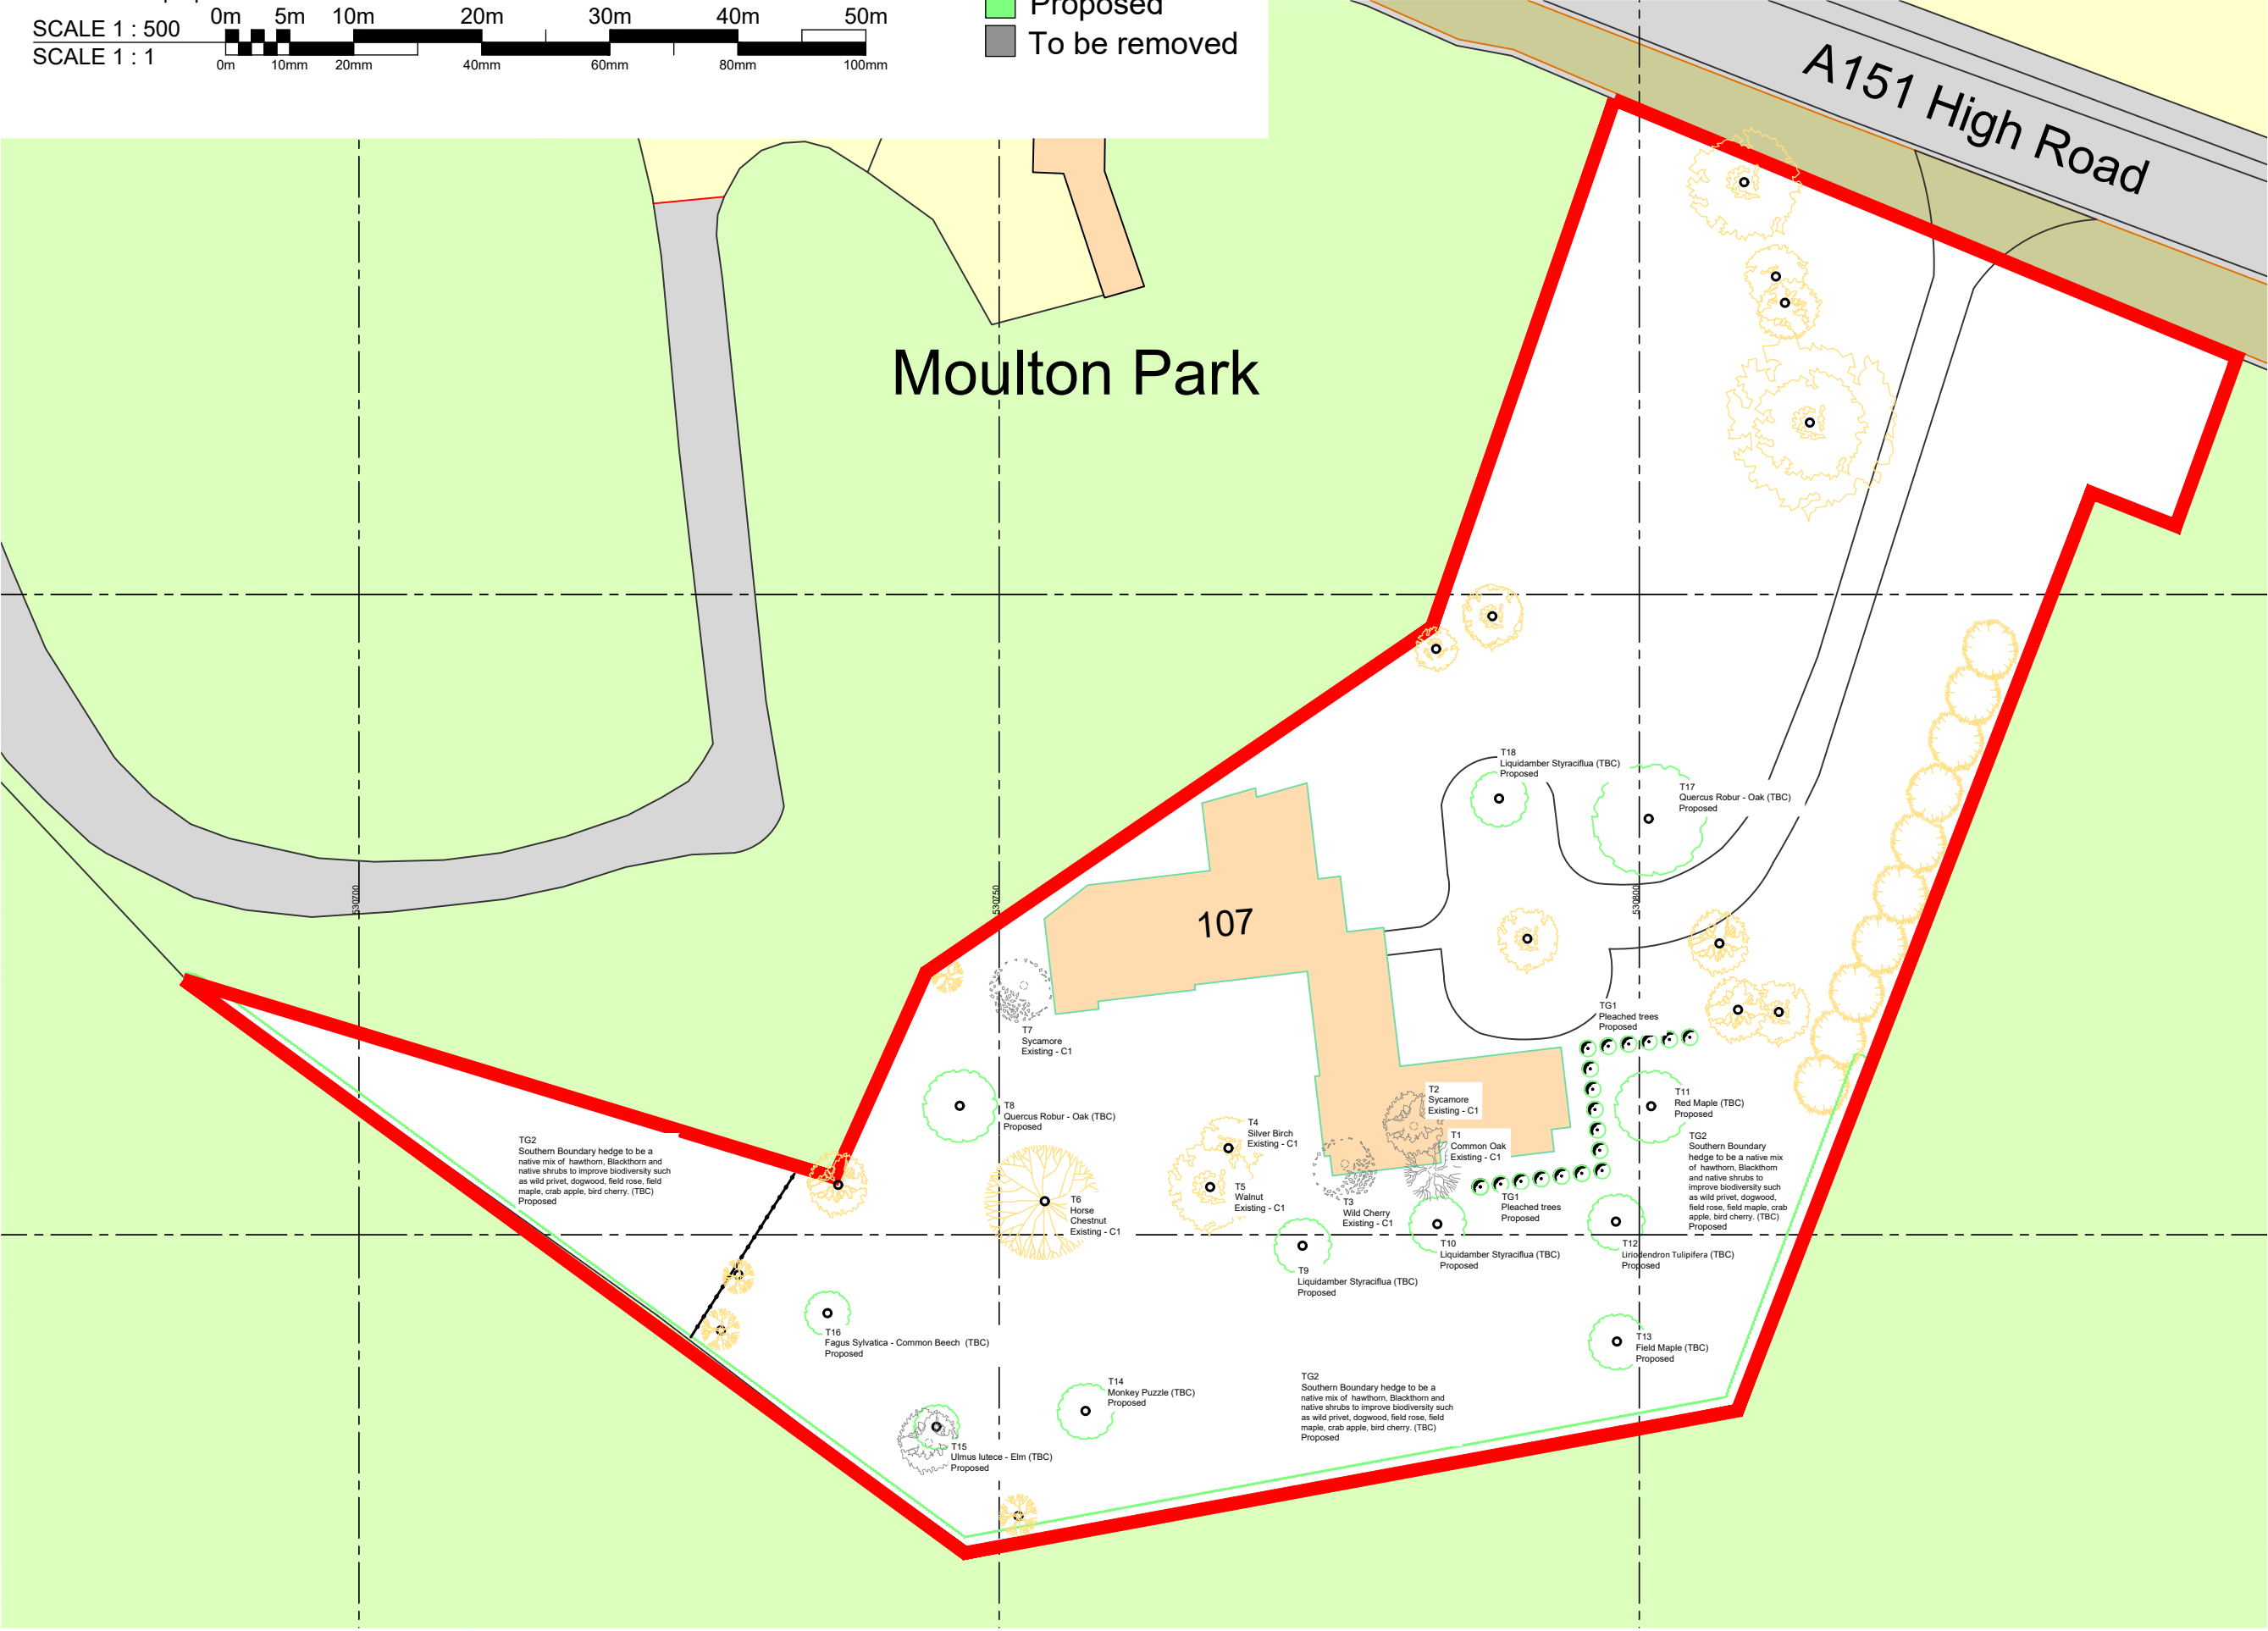

DO NOT SCALE THIS DRAWING. THE CONTRACTOR IS DEEMED TO HAVE CHECKED ALL DIMENSIONS ON SITE AND REPORT ANY DISCREPANCIES TO OGLESBY & LIMB LTD. THE CONTENTS OF THIS DRAWING ARE COVERED BY COPYRIGHT AND REMAIN THE PROPERTY OF OGLESBY & LIMB LTD. WRITTEN APPROVAL MUST BE OBTAINED FROM OGLESBY & LIMB LTD PRIOR TO DUPLICATION OR REPRODUCTION OF THIS DRAWING OR ITS CONTENTS. ANY DIMENSIONS NOT SHOWN ARE TO BE CHECKED AND AGREED WITH OGLESBY & LIMB LTD.

-	XX.XX.XX	Xxxxxx	RDL
Ref.	Date	Description	Initial

Oglesby & Limb Ltd
Chartered Architect
Suite 1, Market Chambers
12 Market Place, Spalding, Lincs
PE11 1SL
Tel: 01775 761196
e-mail: design@jo-ltd.co.uk

O&L

Client:
Kirk Homes

Project:
Proposed Residential Extension of The Old Coach House, 107 High Road, Moulton, Spalding, Lincs, PE12 6PD

Drawing Title:
Tree Plantation Plan as proposed.

PLANNING APPLICATION ISSUE

Date:	DEC 2019	Scale:	as shown @ A3
Drawn by:	RDL	Checked by:	AJO

Drawing Number:	Rev.
A1336 - 11	-