



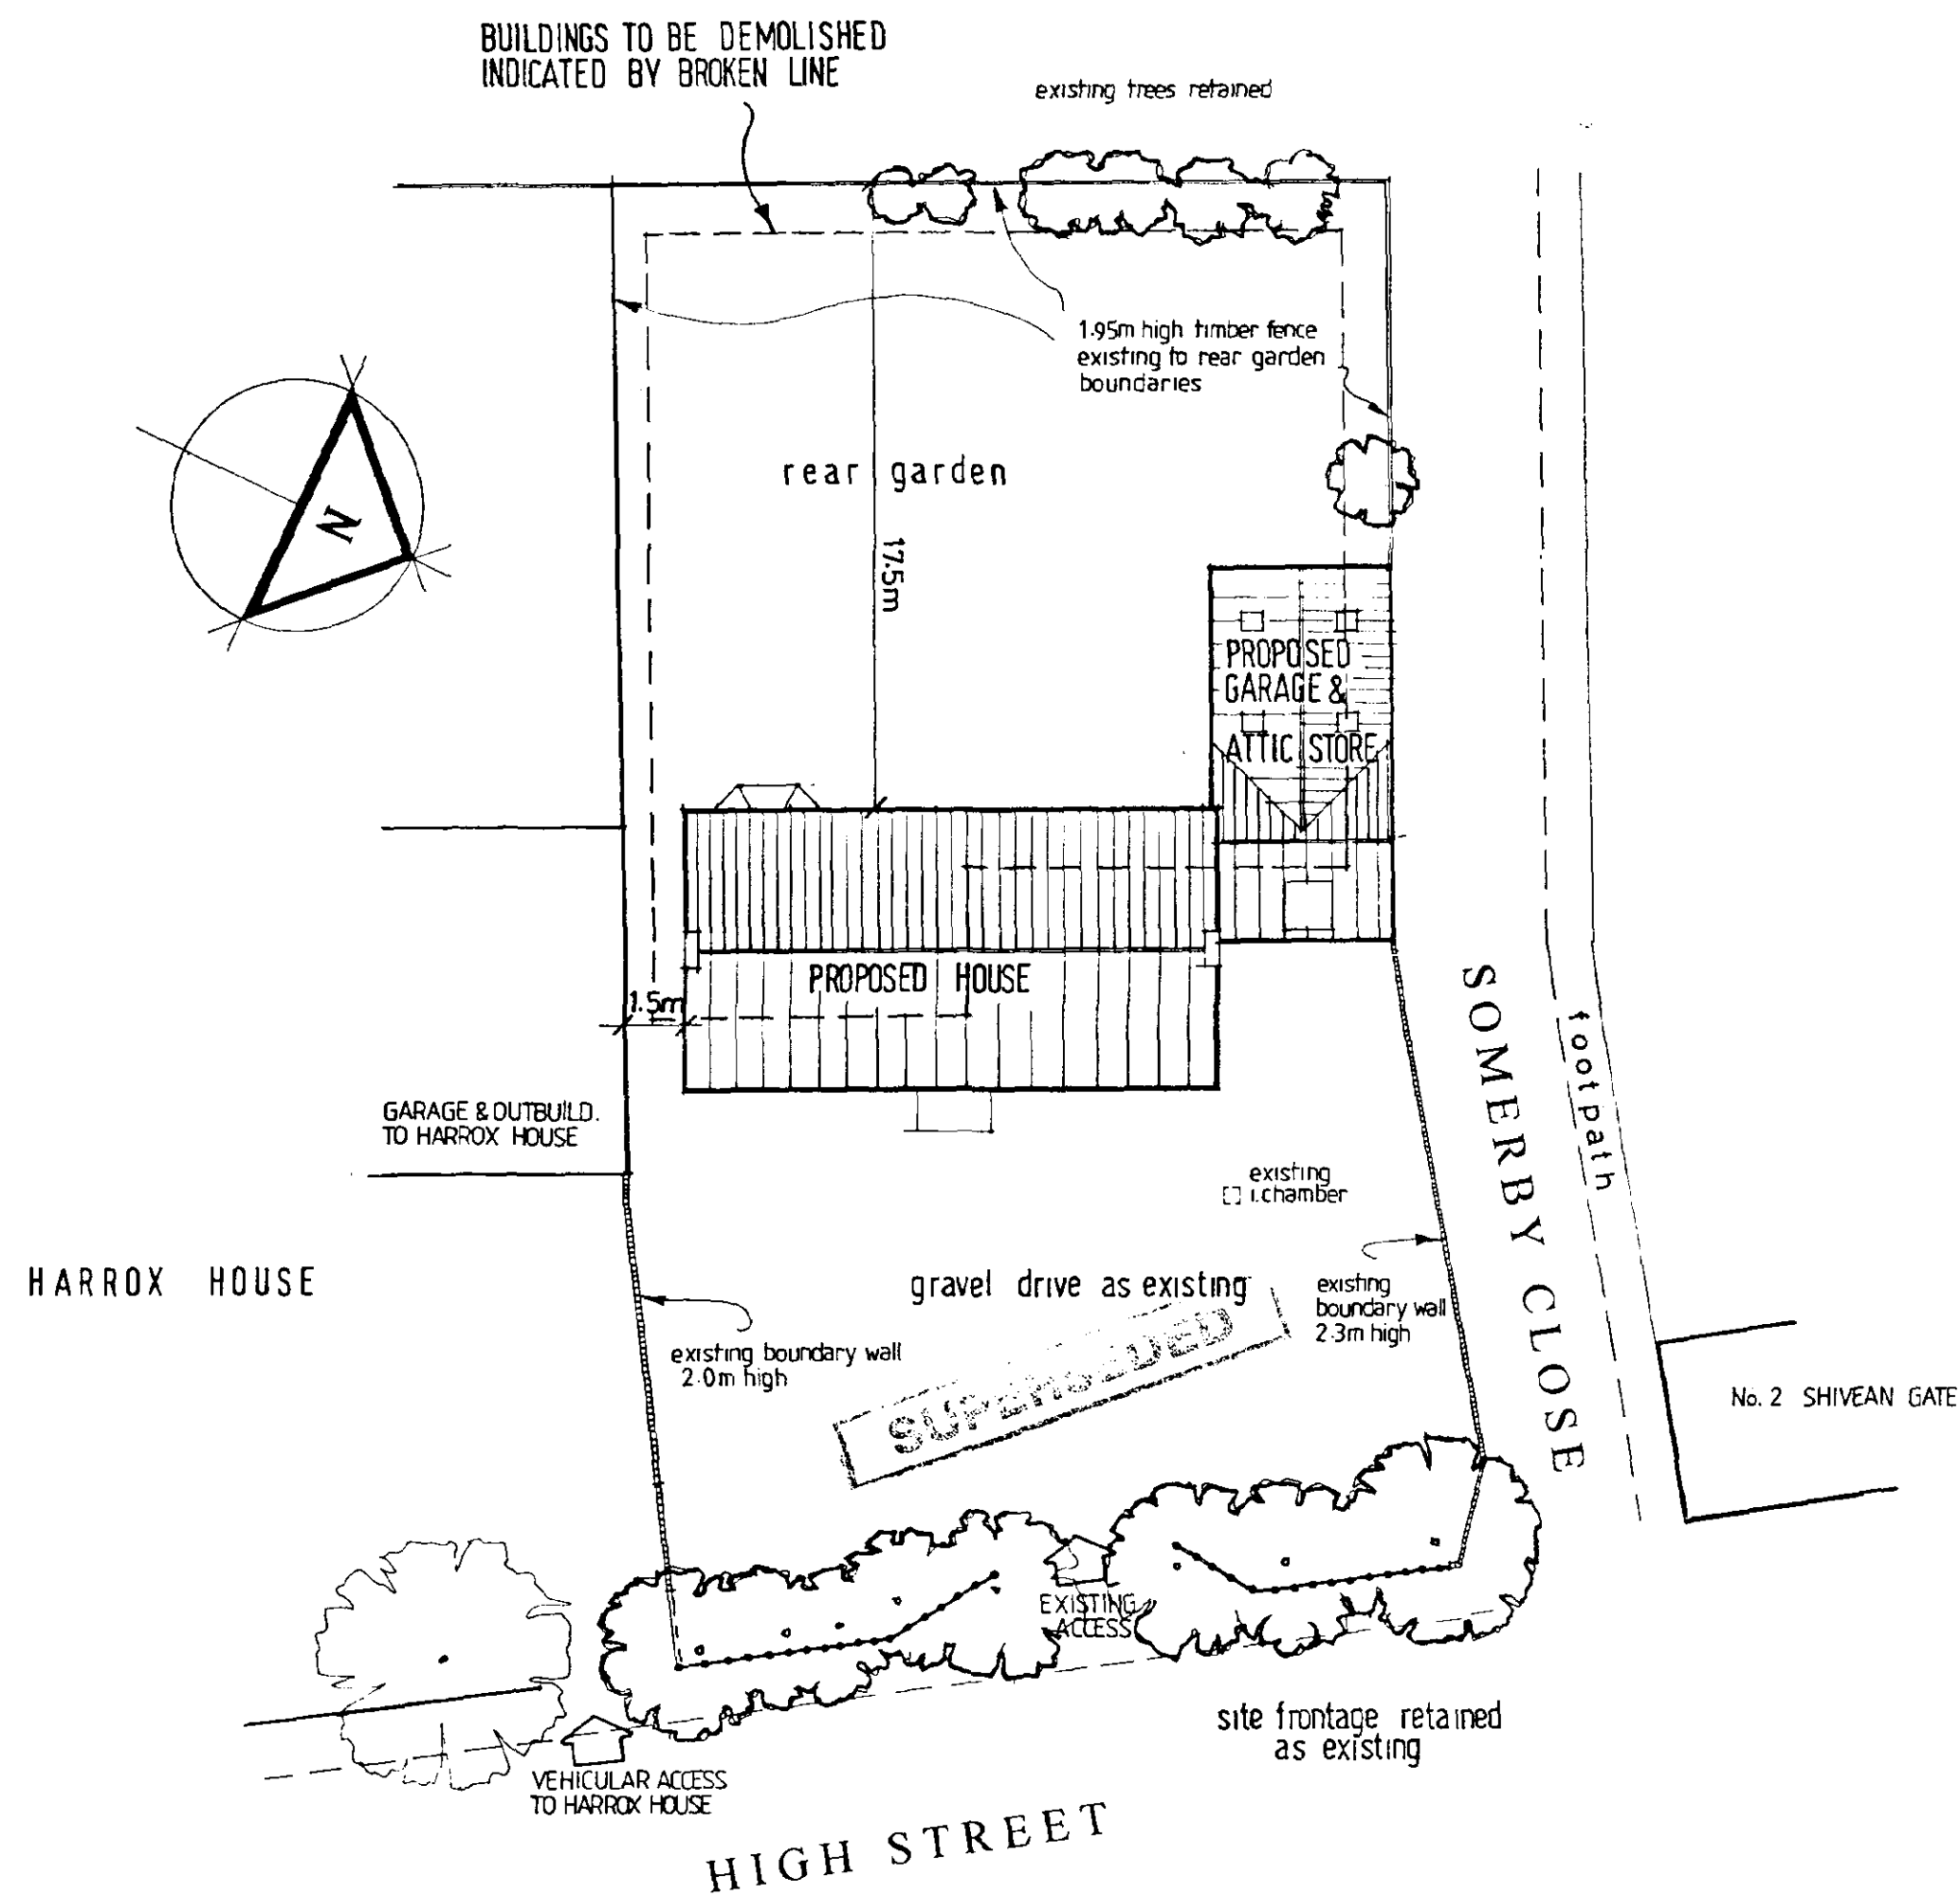

SITE LAYOUT

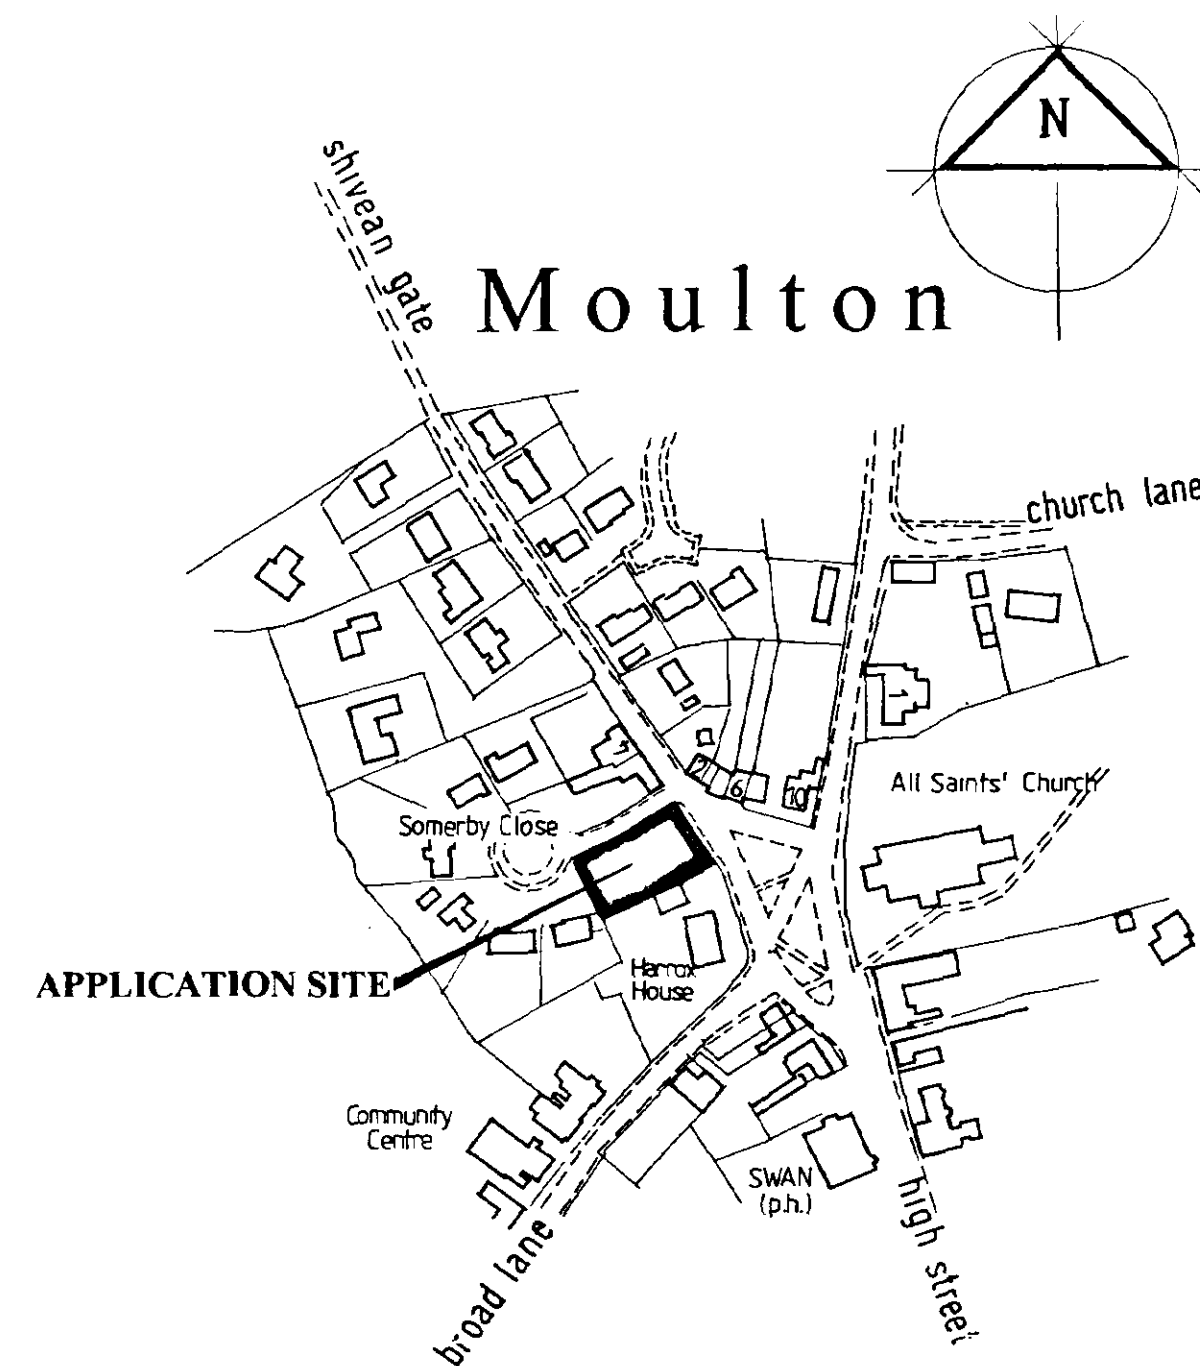

LOCATION PLAN

Moulton Design

Planning & Architecture

63 East Cob Gate, Moulton, Lincolnshire PE12 6QJ
Tel / Fax 01406 373307 Principal: Alan J. Finch

PROPOSED DWELLING
No.1 HIGH STREET
MOULTON
Spalding

for J., N. & T. Barnett

SITE LOCATION
SITE LAYOUT

HOUSING & PLANNING
16 OCT 2000
Ref: 1243/00

1:2500 / 1:200 scales AJF 10/00 001001 /01