



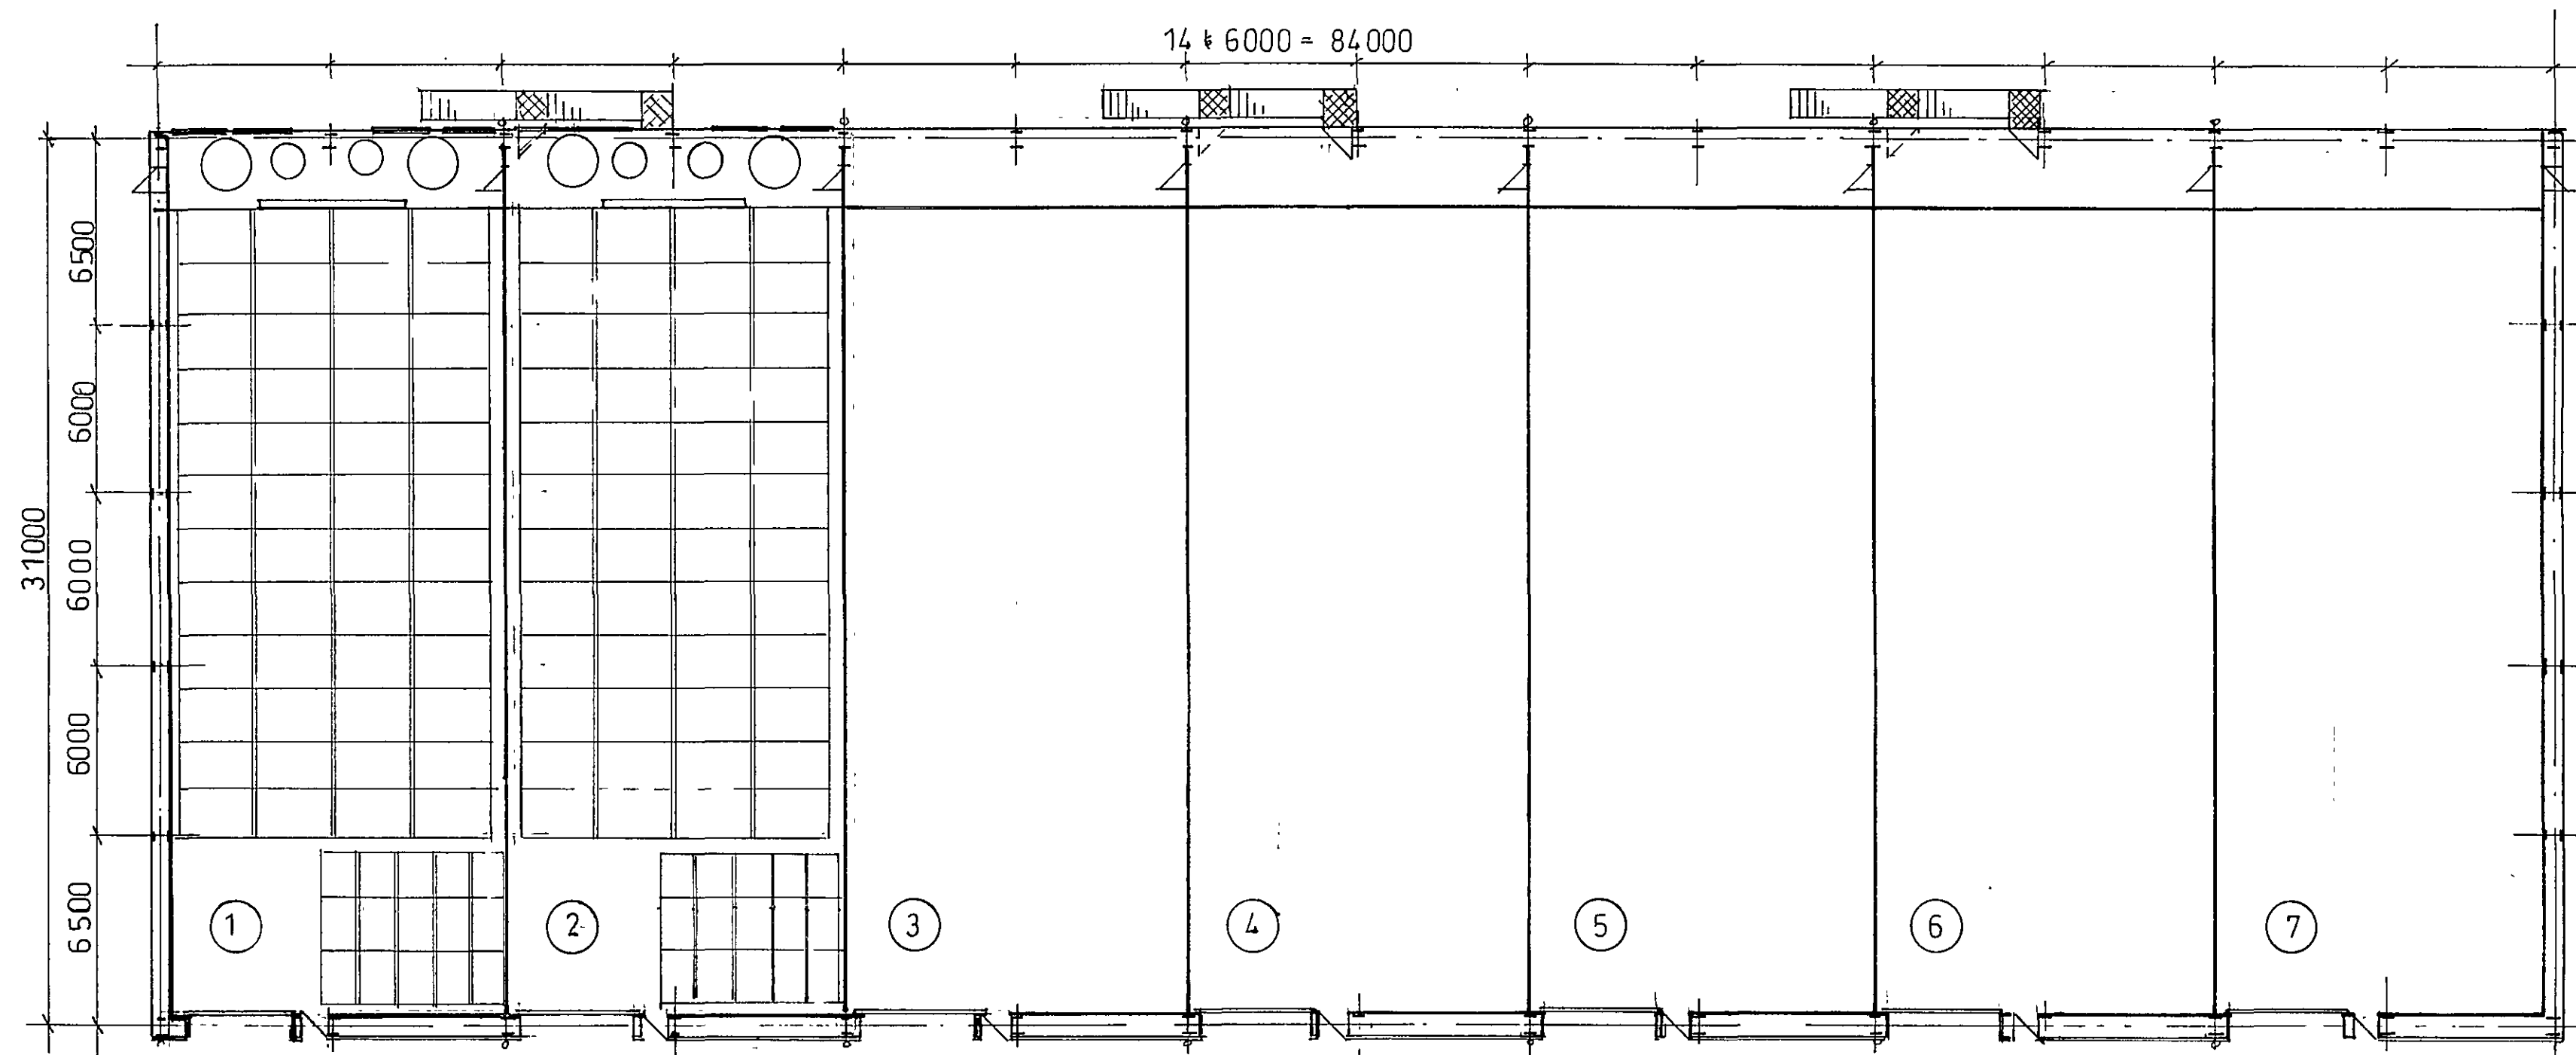


FLOOR PLAN

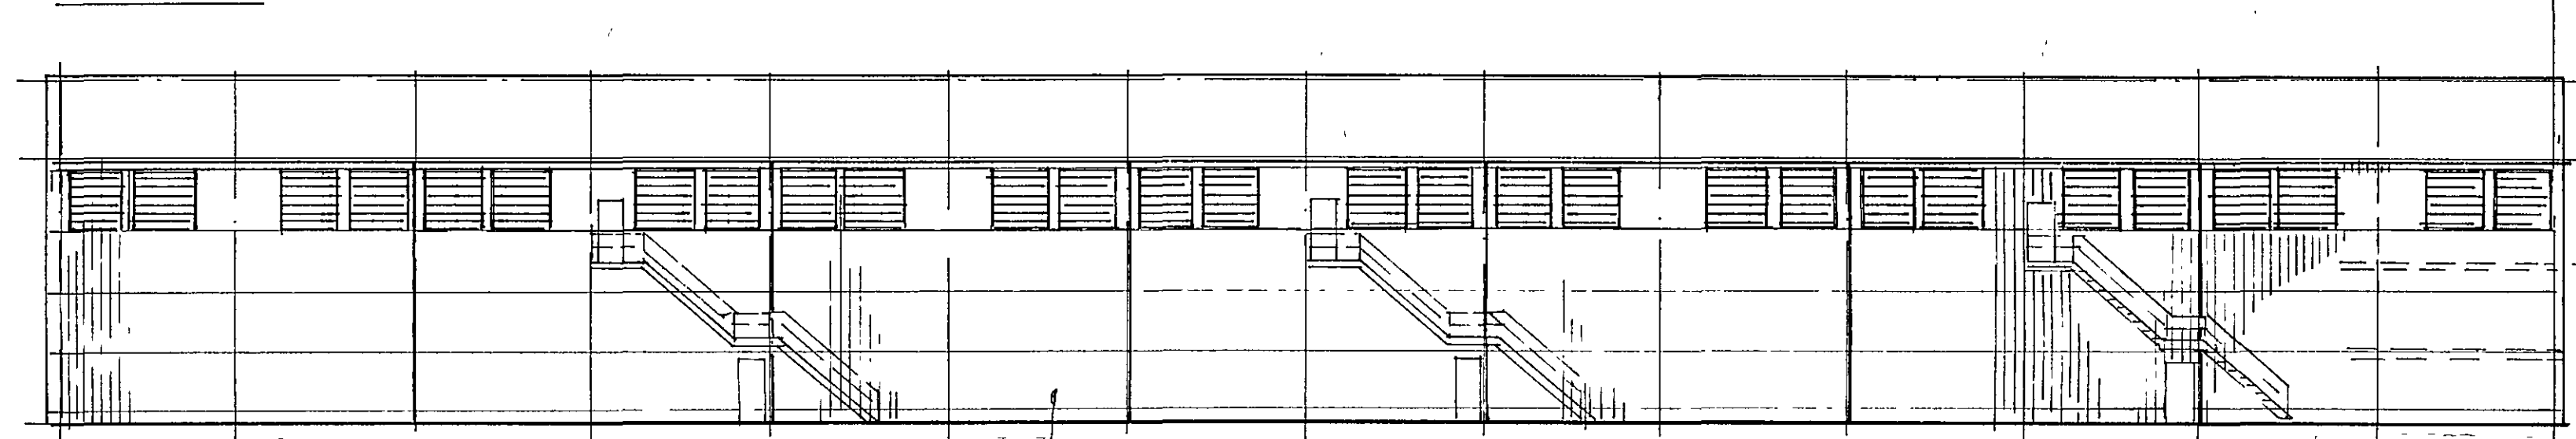

WEST ELEVATION

100 mm PROFILED STEEL COMPOSITE PANELS

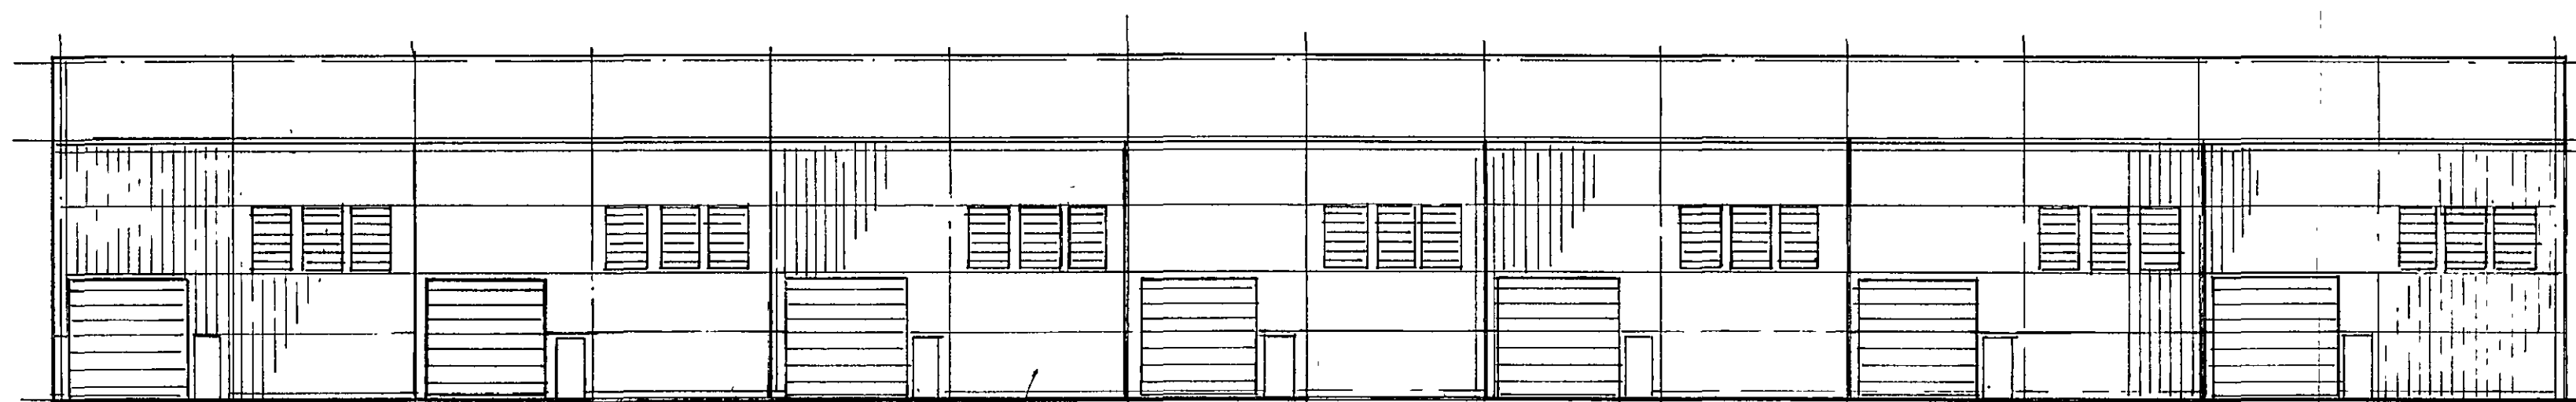


EAST ELEVATION

4.0 X 4.0 ELECTRIC
HIGH LIFT OVERSECTIONAL
DOORS (INSULATED)

SINGLE SKIN PROFILED STEEL CLADDING




ROOF PLAN

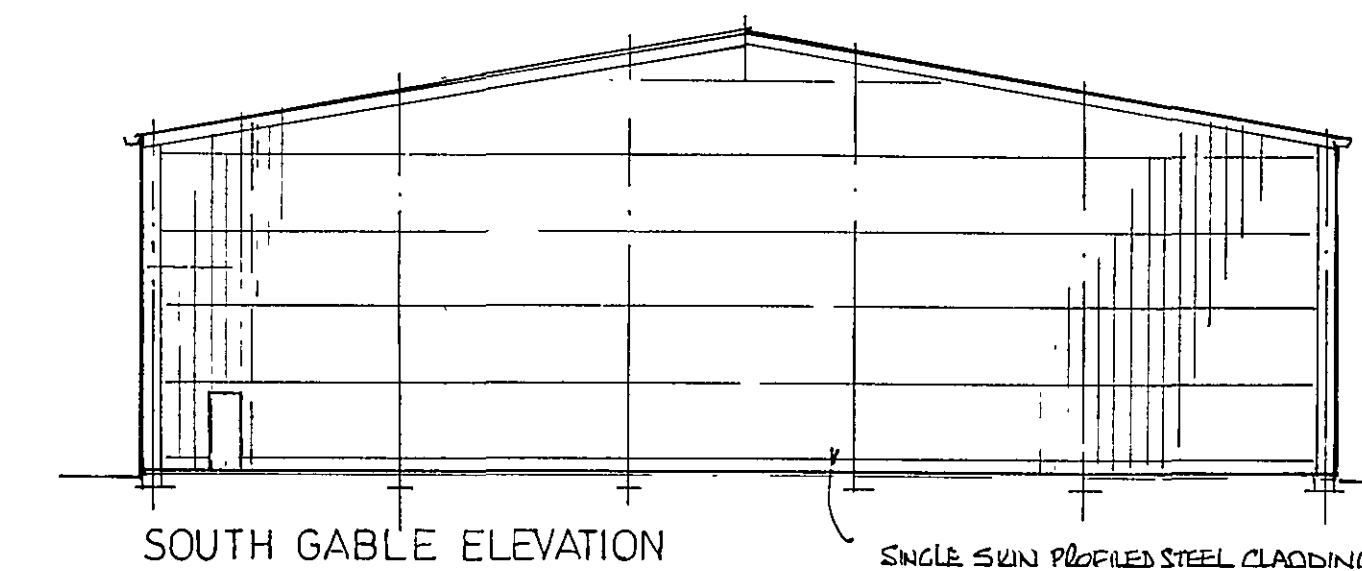


SOUTH GABLE ELEVATION

SINGLE SKIN PROFILED STEEL CLADDING

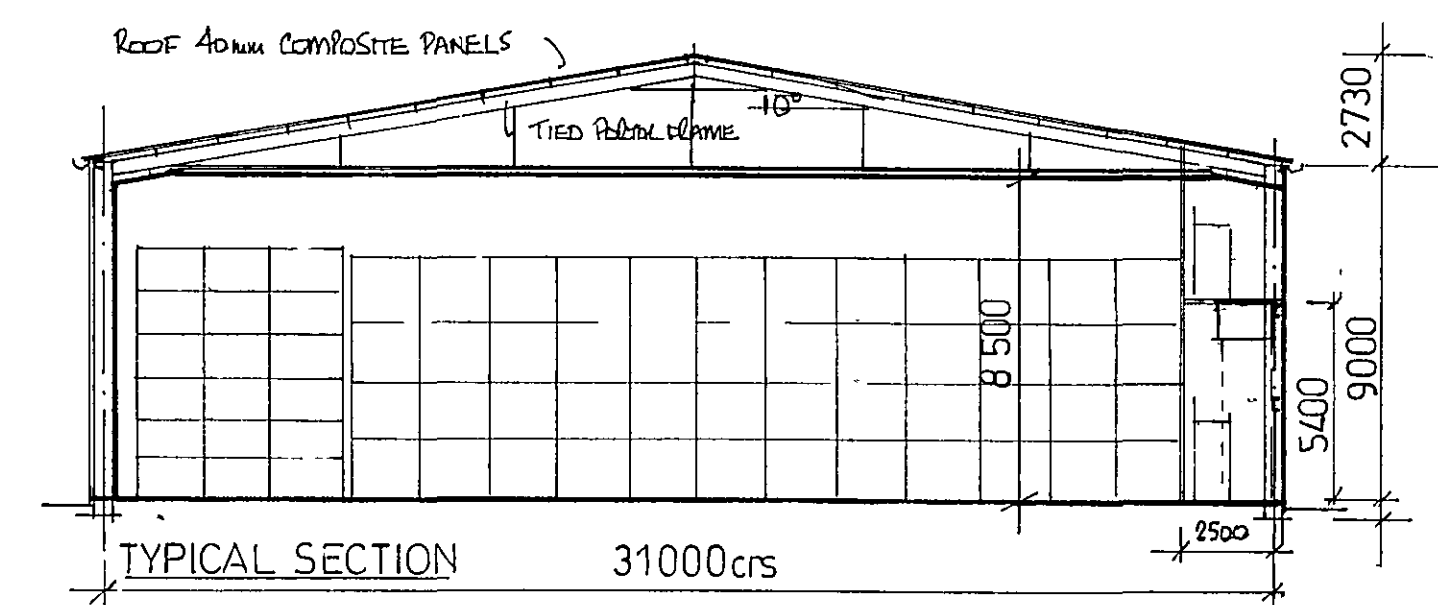


TYPICAL SECTION

31000crs

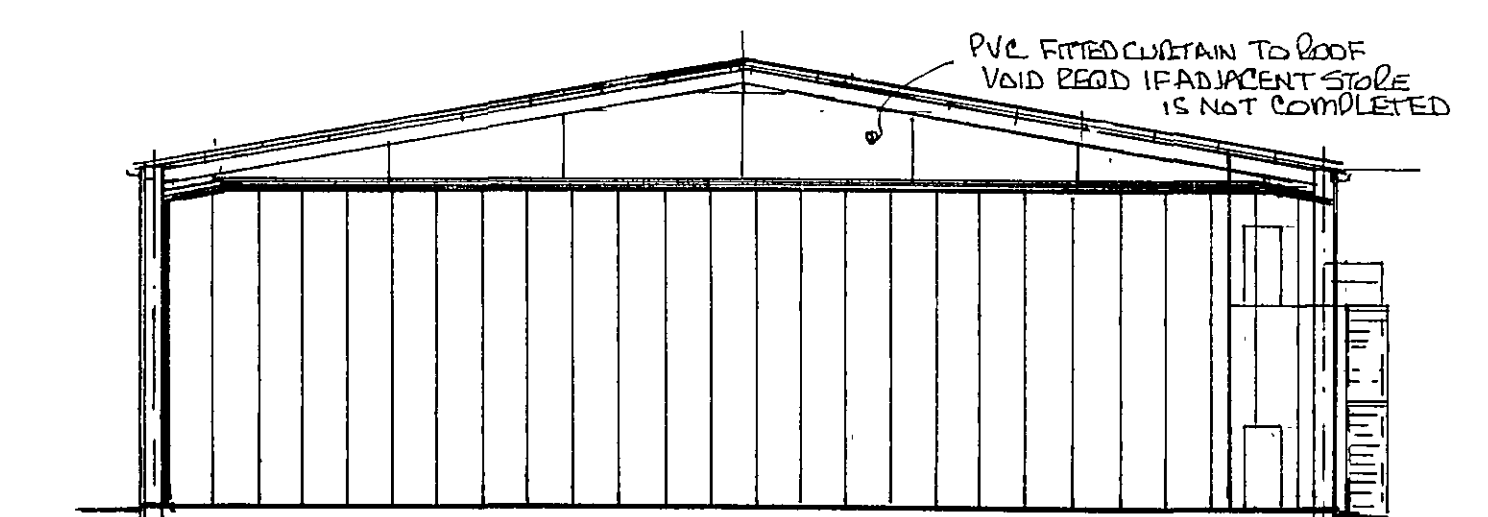

DIVISION BETWEEN STORES

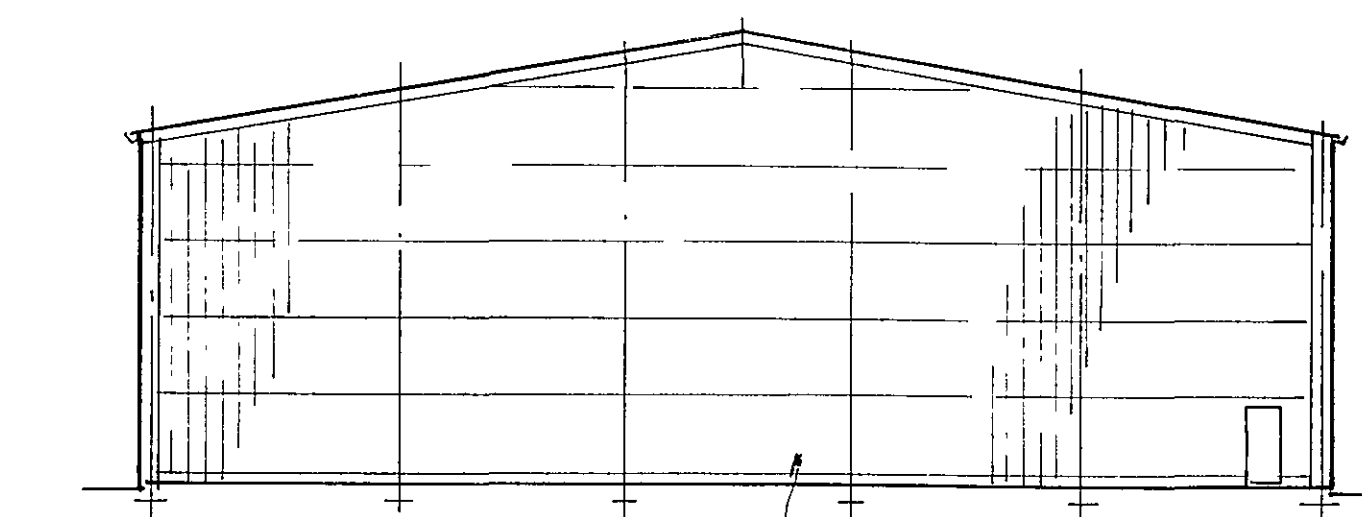

NORTH GABLE ELEVATION

SINGLE SKIN PROFILED STEEL CLADDING

READ IN CONJUNCTION WITH DRAWING 326/4
FOR CONSTRUCTION DETAILS & MATERIALS

SEE DRAWING 326/2A FOR PLENUM DETAILS

DETERMINED
PLAN

SHDC
Planning & Development
10 DEC 2008
Ref: 1260/08

PROPOSED REFRIGERATED ONION STORE
GENERAL ARRANGEMENT
For MOULTON BULB COMPANY LTD
LONG LANE MOULTON SPALDING PE12 6PP

DAVID O'CONNOR & ASSOCIATES
ALLIUM & BRASSICA CENTRE
WASH ROAD KIRTON BOSTON PE20 1QQ

1-200 OCT08 JAC 326/03