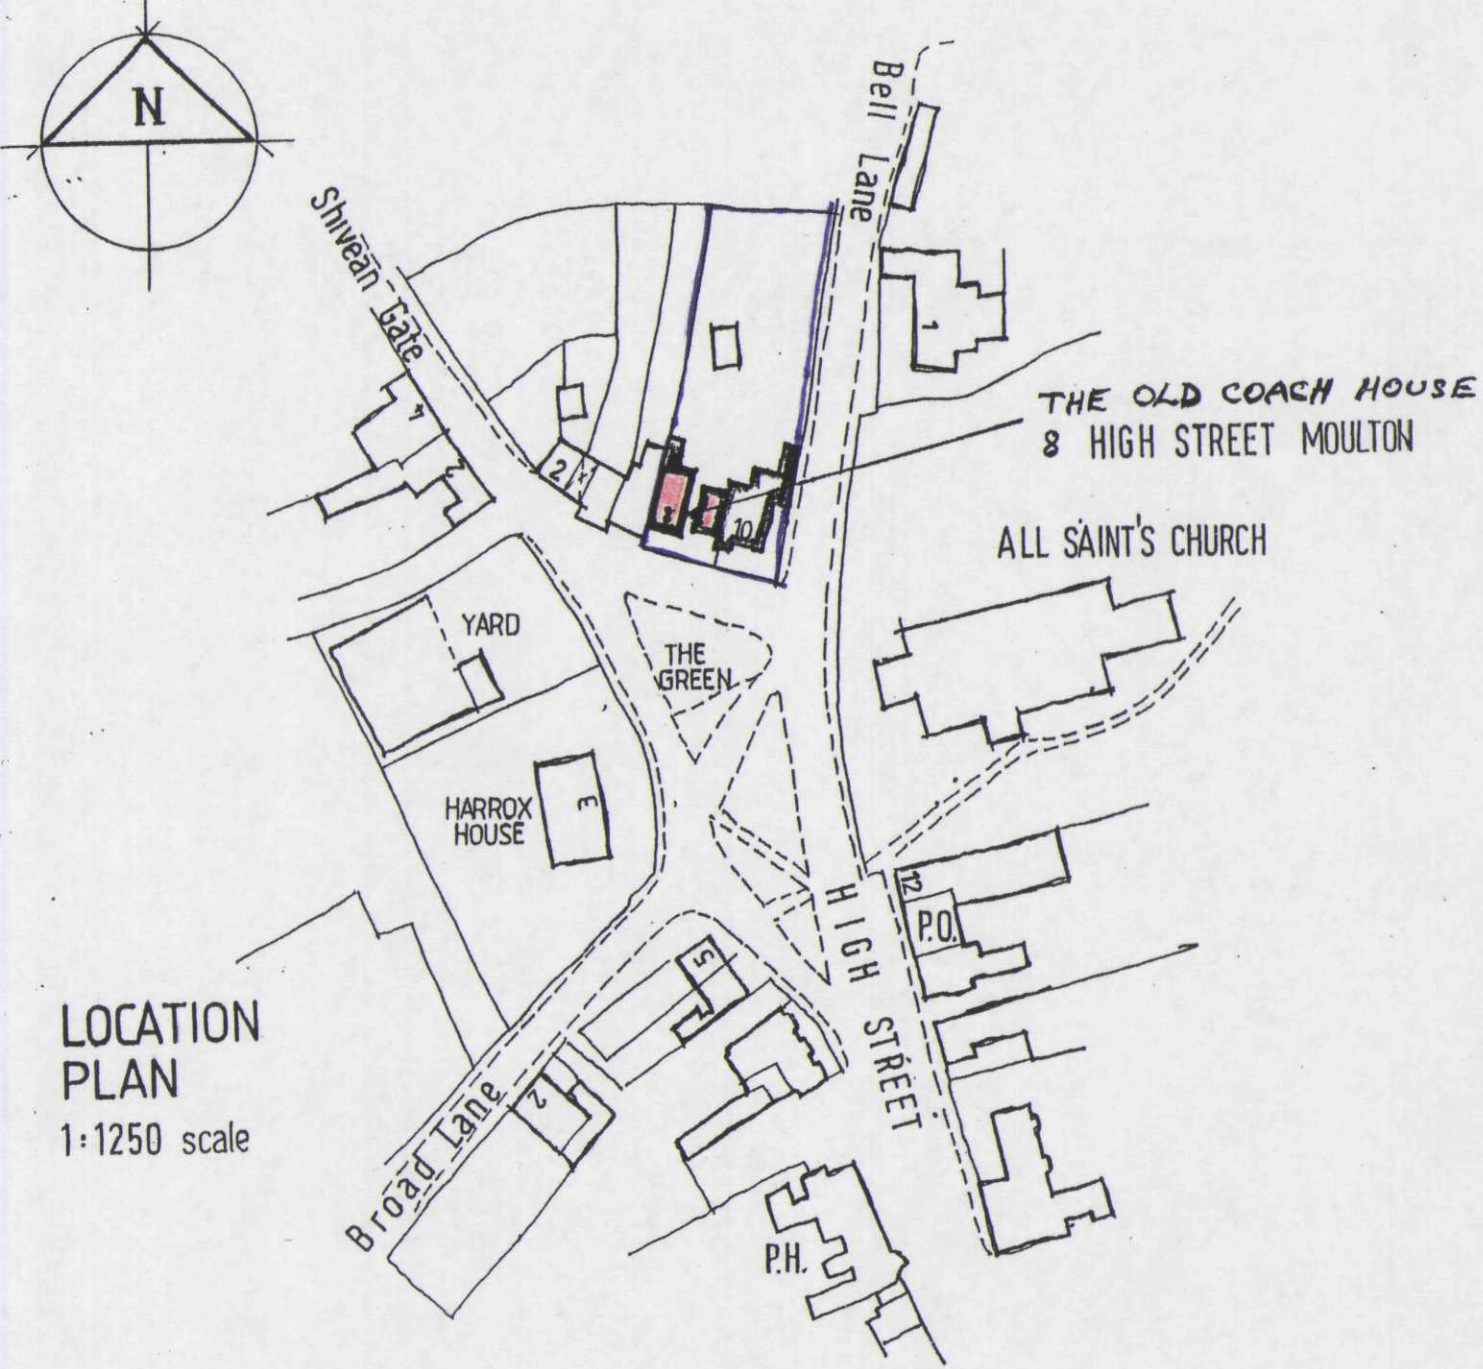


DETERMINED PLAN

SHDC
Planning & Development
2 4 SEP 2004
Ref: 1262/04

LOCATION PLAN

1:1250 scale